




SITE PLAN
1:500

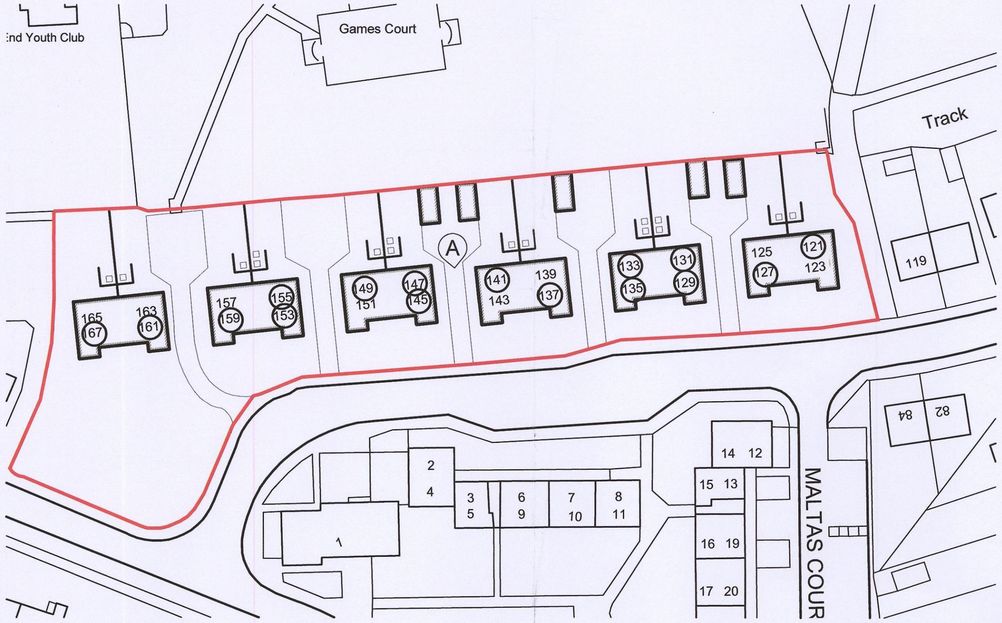

TYPICAL REAR ELEVATION

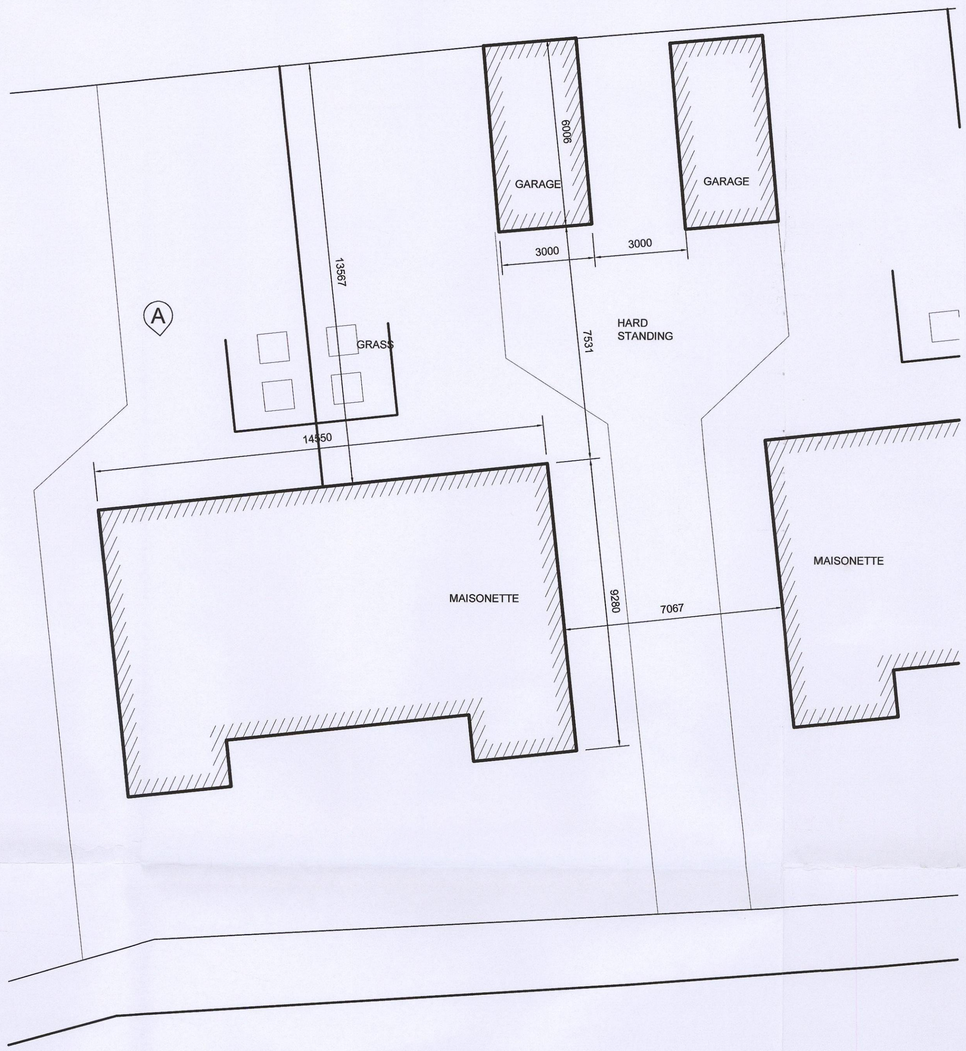

TYPICAL PLOT SETTING OUT
1:100

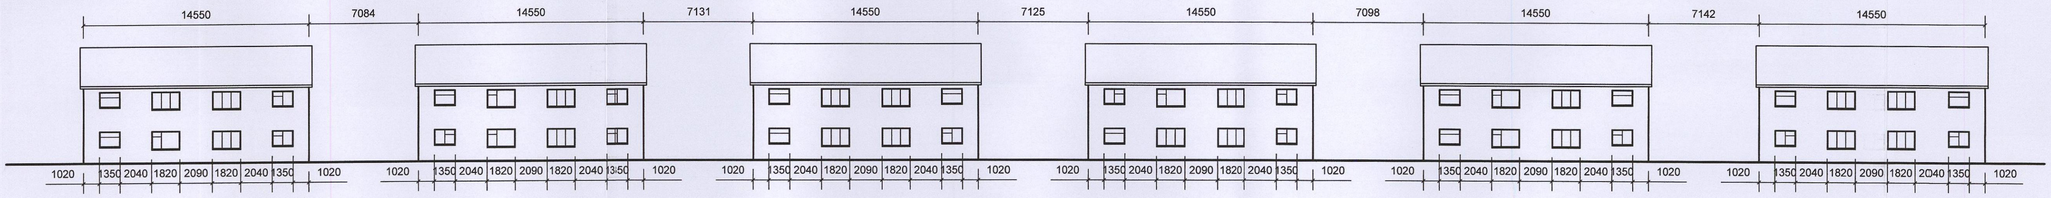

REAR ELEVATION A
1:200

NOTES:

This drawing is produced for use in this project only and may not be used for any other purpose. NPS Property Consultants Ltd accept no liability for the use of this drawing other than the purpose for which it was intended in connection with this project as recorded on the title block fields 'Purpose for Issue' and 'File Status Code'.

This drawing may not be reproduced in any form without prior written agreement.

Do not scale from the drawing, use written dimensions only.

REVISED BY:	DATE:	CHECKED BY:	DATE:

SCALE BAR

PURPOSE OF ISSUE

FILE STATUS CODE

© COPYRIGHT NPS GROUP A1

Ordnance Survey mapping reproduced by permission of & Controller of HM Stationery Office Crown Copyright.
Ordnance Survey Licence No: 100022264

nps group
Property Design and Management Services

NPS Property Consultants Ltd
GATEWAY PLAZA
SACKVILLE STREET, BARNSLEY
SOUTH YORKSHIRE, S70 9GG
TEL: 01226 774605 FAX: 01226 774399
EMAIL: barnsley@nps.co.uk

Head Office:
Lancaster House, 16 Central Avenue, St Andrews Business Park, Norwich, NR7 0HR Tel: 01603 706000 Fax: 01603 700001

Other Office locations can be found on our website: www.nps.co.uk

CLIENT
Berneslai Homes

PROJECT
Installation of Air Source Heat Pumps
At Monkspring, Worsborough, Barnsley

TITLE
Site Location Block Plan
& Rear Elevation

SCALES	DATE	DRAWN	CHECKED
1:100, 1:200 & 1:500	30/05/2014	LS	


FILE / DRAWING NAME

REV CODE

PROJECT NR	ZONE	LEVEL	TYPE	ROLE	UNIQUE NR
15-1-1085	-	-	DR	A	010

File Path: G:\Design and Procurement\Design and QS\Berneslai Homes\07-17-15-1-1085 - Monkspring ASHP Installation\Drawings\Architects\04_Sheet\15-1-1085_010 Site Location Block Plan & Rear Elevation.dwg, Saved: 02 July 2014 16:20:37, By: Chitty , Steven


Date Plotted: 02 July 2014 16:22:22

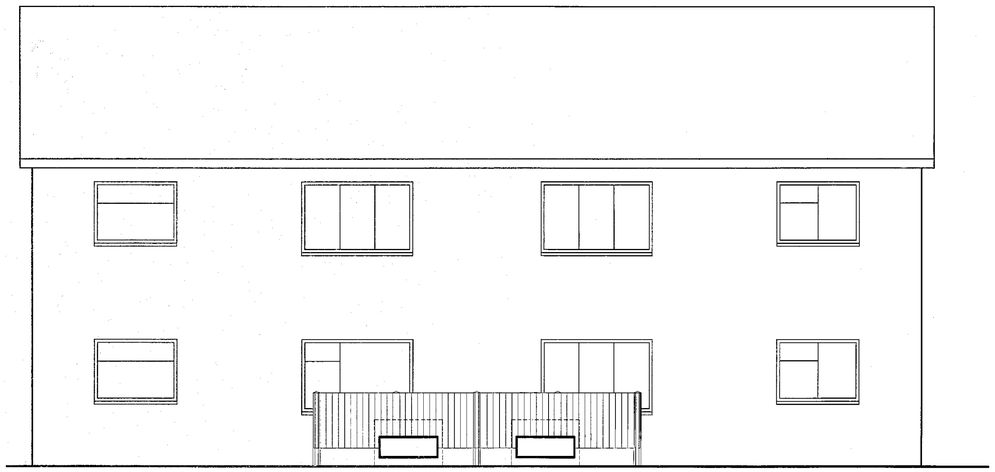


ASHP shown with dashed line cage around. Unit base (600 x 1300mm) not indicated.

ASHP shown within new fence enclosure (open on one side) with cage shown dashed.


ELEVATION A
1:50

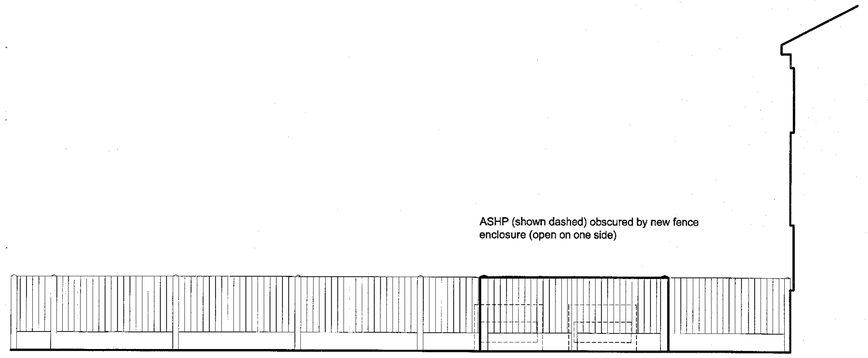

ELEVATION B
1:50

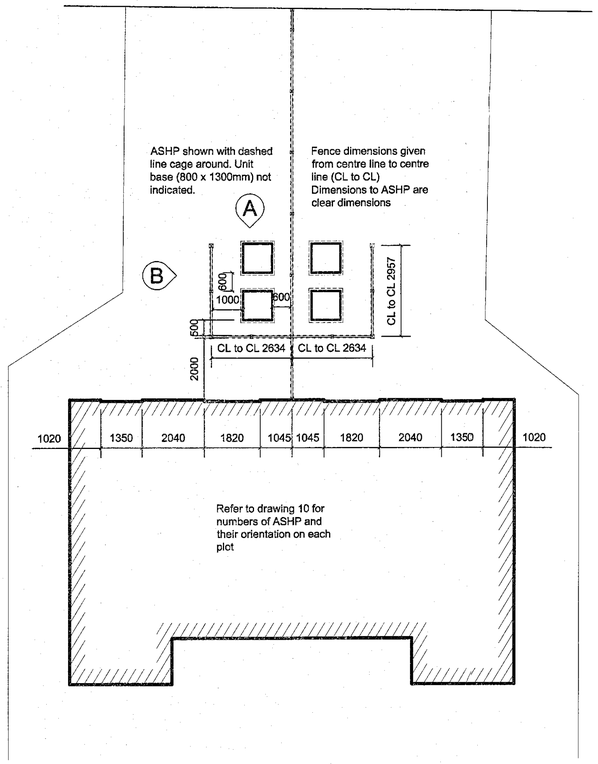

LOCATION PLAN
1:100

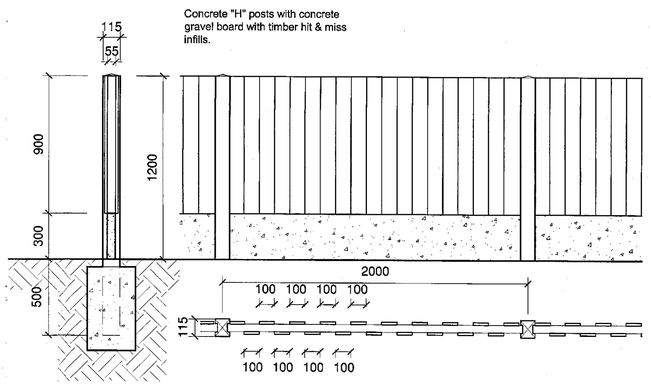

FENCE DETAIL
1:20

NOTES:

This drawing is produced for use in this project only and may not be used for any other purpose. NPS Property Consultants Ltd accept no liability for the use of this drawing other than the purpose for which it was intended in connection with this project as recorded on the title block fields 'Purpose for Issue' and 'File Status Code'.

This drawing may not be reproduced in any form without prior written agreement.

Do not scale from the drawing, use written dimensions only.

REVISED BY:	DATE:	CHECKED BY:	DATE:

SCALE BAR

PURPOSE OF ISSUE

FILE STATUS CODE

© COPYRIGHT NPS GROUP A1

Ordnance Survey mapping reproduced by permission of & Controller of HM Stationery Office Crown Copyright. Ordnance Survey Licence No: 100022564

nps group
Property Design and Management Services

NPS Property Consultants Ltd
GATEWAY PLAZA
SACKVILLE STREET, BARNSLEY
SOUTH YORKSHIRE, S70 9GG
TEL: 01226 774605 FAX:01226 774399
EMAIL: barnsley@nps.co.uk

Head Office:
Lancaster House, 16 Central Avenue, St Andrews Business Park, Norwich, NR7 0HR Tel: 01603 706300 Fax: 01603 700001

Other Office locations can be found on our website : www.nps.co.uk

CLIENT
Berneslai Homes

PROJECT
Installation of Air Source Heat Pumps
At Monkspring, Worsborough, Barnsley

TITLE
ASHP Setting Out & Elevations

SCALES	DATE	DRAWN	CHECKED
1:100	30/05/2014	LS	

FILE / DRAWING NAME

REV CODE

PROJECT NR	ZONE	LEVEL	TYPE	ROLE	UNIQUE NR
15-1-1085	-	-	DR	A	011

File Path: O:\Design and Procurement\Design and QS\Berneslai Homes\07-17-15-1-1085 - Monkspring ASHP Installation\Drawings\Architects\04_Sheet\15-1-1085_011 ASHP Setting out & Elevations.dwg , Saved: 02 July 2014 15:29:01, By: Selvon , Luke

Date Plotted: 02 July 2014 15:29:31