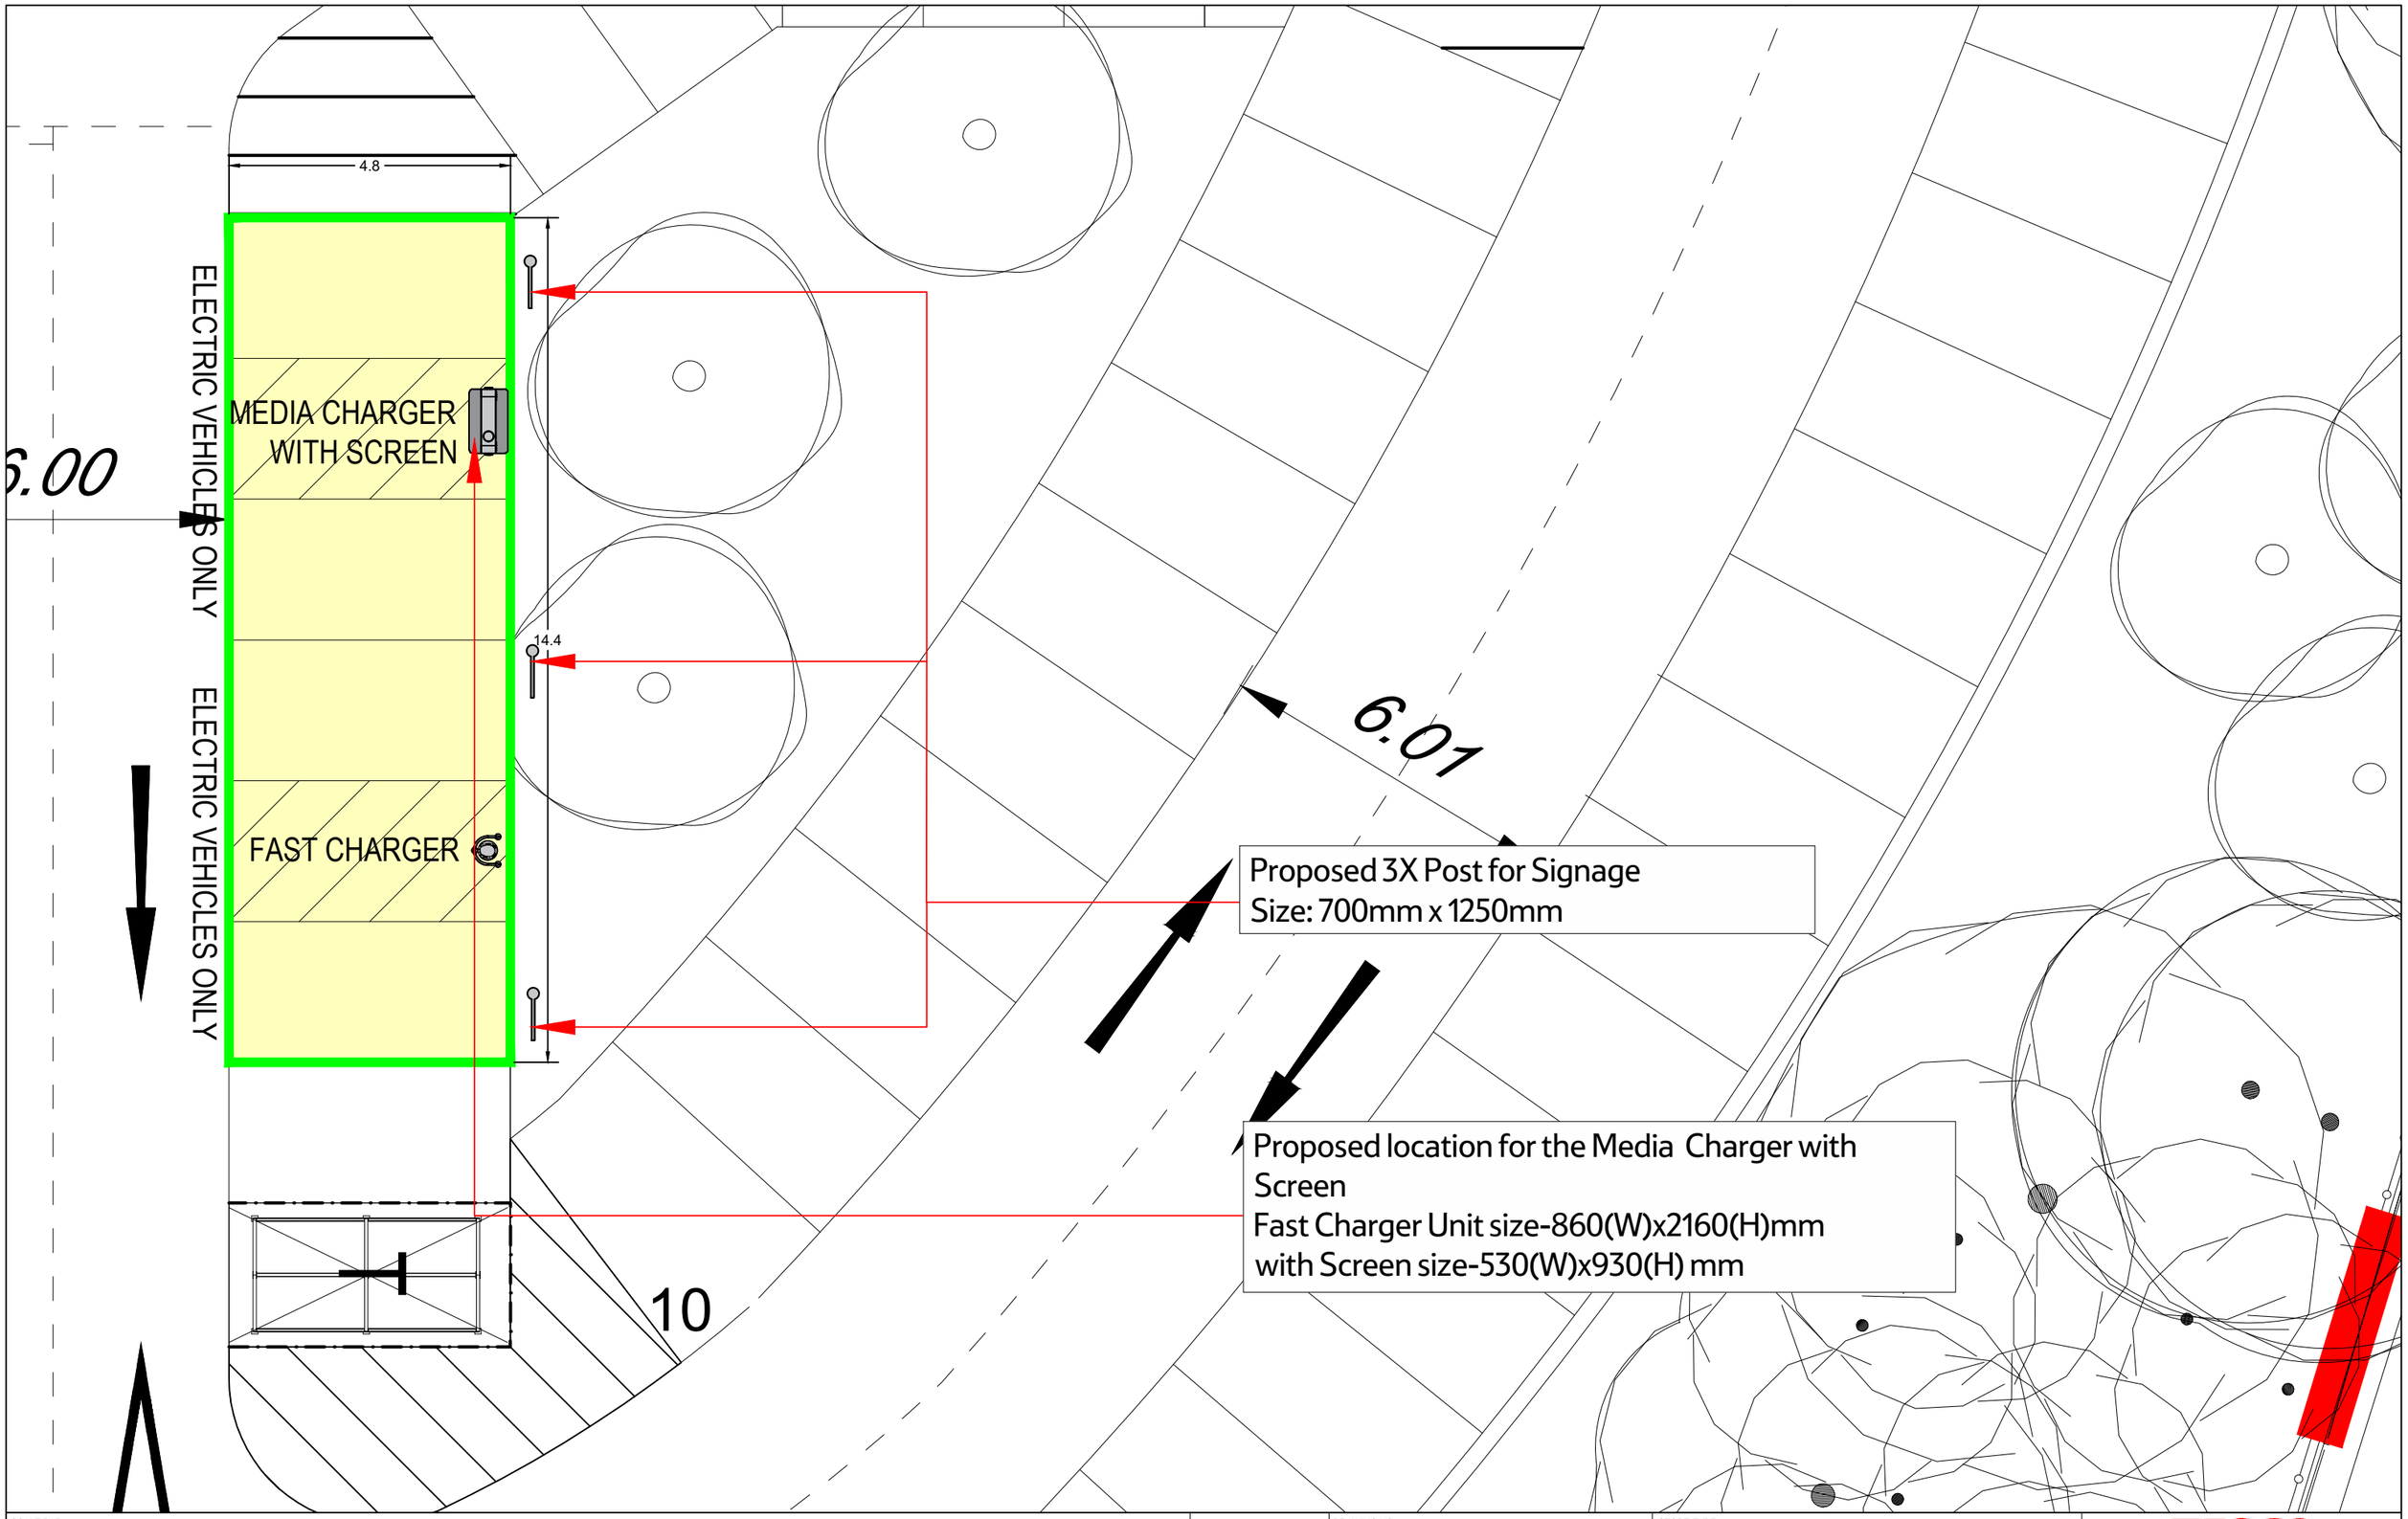


SCALE BAR

1:50
1m 0 1m 2m 3m 4m 5m

N

DRAWING NO	02_6644_02C
SCALE	1:50@A1
DATE	02.12.2019
CHECKED BY	ANDY HORWOOD
DRAWN BY	PRATHIMA
STORE TYPE	SUPERSTORE
STORE NAME	HOLYLAND
CONTENT	PROPOSED PART SITE PLAN_SIGANGE

TESCO
FEASIBILITY PLANNING
STORE PLANNING DEPARTMENT
PROPERTY SERVICES
HIGHWOODS BUILDING, KESTREAL WAY
WELWYN GARDEN CITY, HERTFORDSHIRE, AL7 1GB UK
TELEPHONE : 01707 395150
THE COPYRIGHT AND ALL OTHER RIGHTS IN AND RELATING TO THIS PUBLICATION BELONG TO AND ARE THE SOLE PROPERTY OF TESCO STORES LIMITED
ALL RIGHTS ARE RESERVED. NEITHER THE WHOLE NOR ANY PART OF THIS PUBLICATION MAY BE REPRODUCED OR TRANSMITTED IN ANY FORM OR BY ANY ELECTRONIC OR MECHANICAL MEANS INCLUDING PHOTOCOPYING AND RECORDING OR FROM ANY RETRIEVAL SYSTEM WITHOUT THE PRIOR WRITTEN LICENCE FROM THE OWNER
©1997 TESCO STORES LIMITED