

Drawing No.	Rev No.
MCB001 -004	A

Scale 1:100


0 1 2 3 4 5 10 15

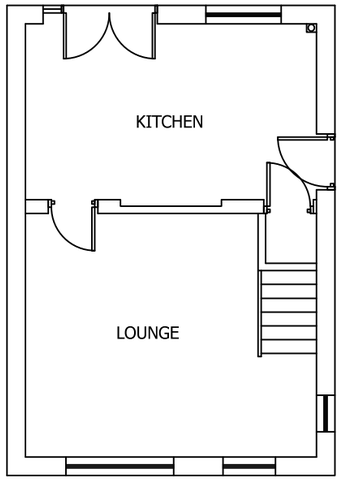


EXISTING GROUND FLOOR PLAN
SCALE 1:100 AT A3

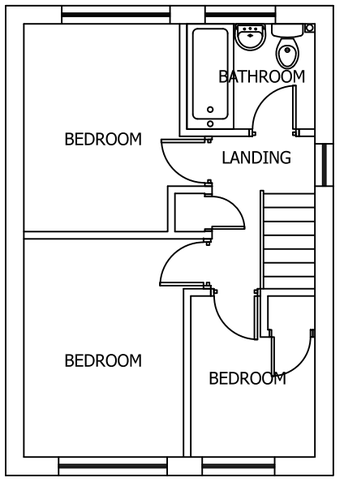

EXISTING FIRST FLOOR PLAN
SCALE 1:100 AT A3

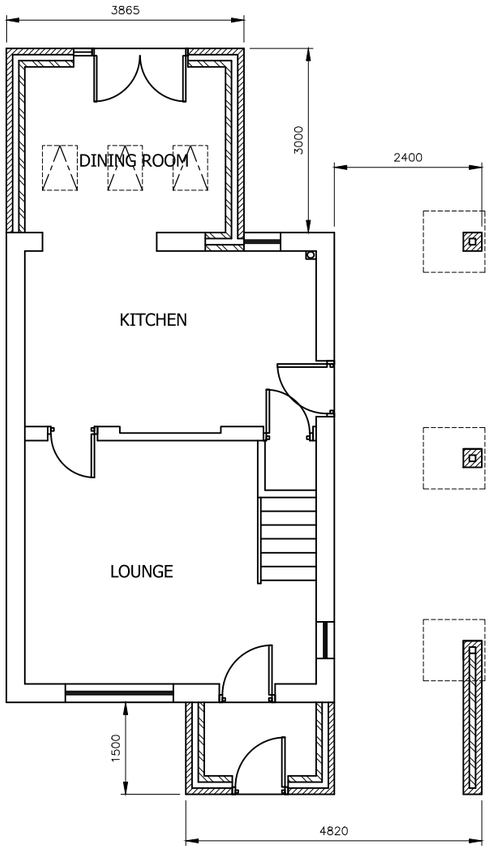

PROPOSED GROUND FLOOR PLAN
SCALE 1:100 AT A3

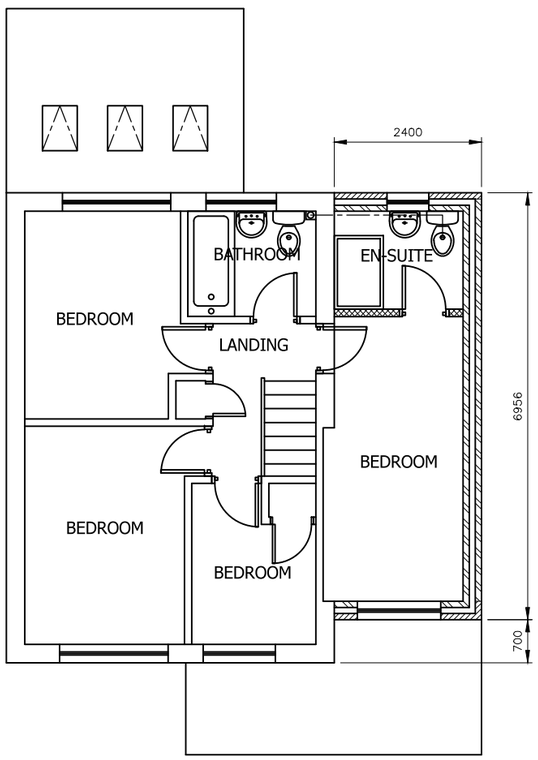

PROPOSED FIRST FLOOR PLAN
SCALE 1:100 AT A3

DO NOT SCALE: Contractor to check all dimensions and report any omissions or errors

NOTES

Rev	Description	By	Chk	App	Date
A	Set back increased	JRB			13/12/23

JRB DESIGNS Ltd
1 Saville Road
Cudworth
Barnsley
S72 8LT
Tel: 01226 383542
Fax: 01226 380078
Mob: 07970 541192
Email: john@jrbdesigns.co.uk

This drawing is copyright. © jrbdesigns Ltd.

Client
MR. C BRADY

Drawing Title
PROPOSED PLANS

Address
11 SNETTERTON CLOSE
CUDWORTH
BARNSLEY
S72 8NA

Project Title:
SINGLE REAR, FRONT & TWO 2 STOREY SIDE EXTENSIONS

Purpose of Issue:
PLANNING

Drawing Status
FIRST ISSUE

Scale at A3	Drawn By	Date	
AS SHOWN	JRB	02/10/2023	
Checked By	Date	Approved By	Date
	02/10/2023		02/10/2023
Project No.		Drawing No.	Revision
MCB001		004	A

APPROVAL ☒ INFORMATION ☐ TENDER ☐ CONTRACT ☐ CONSTRUCTION ☐