
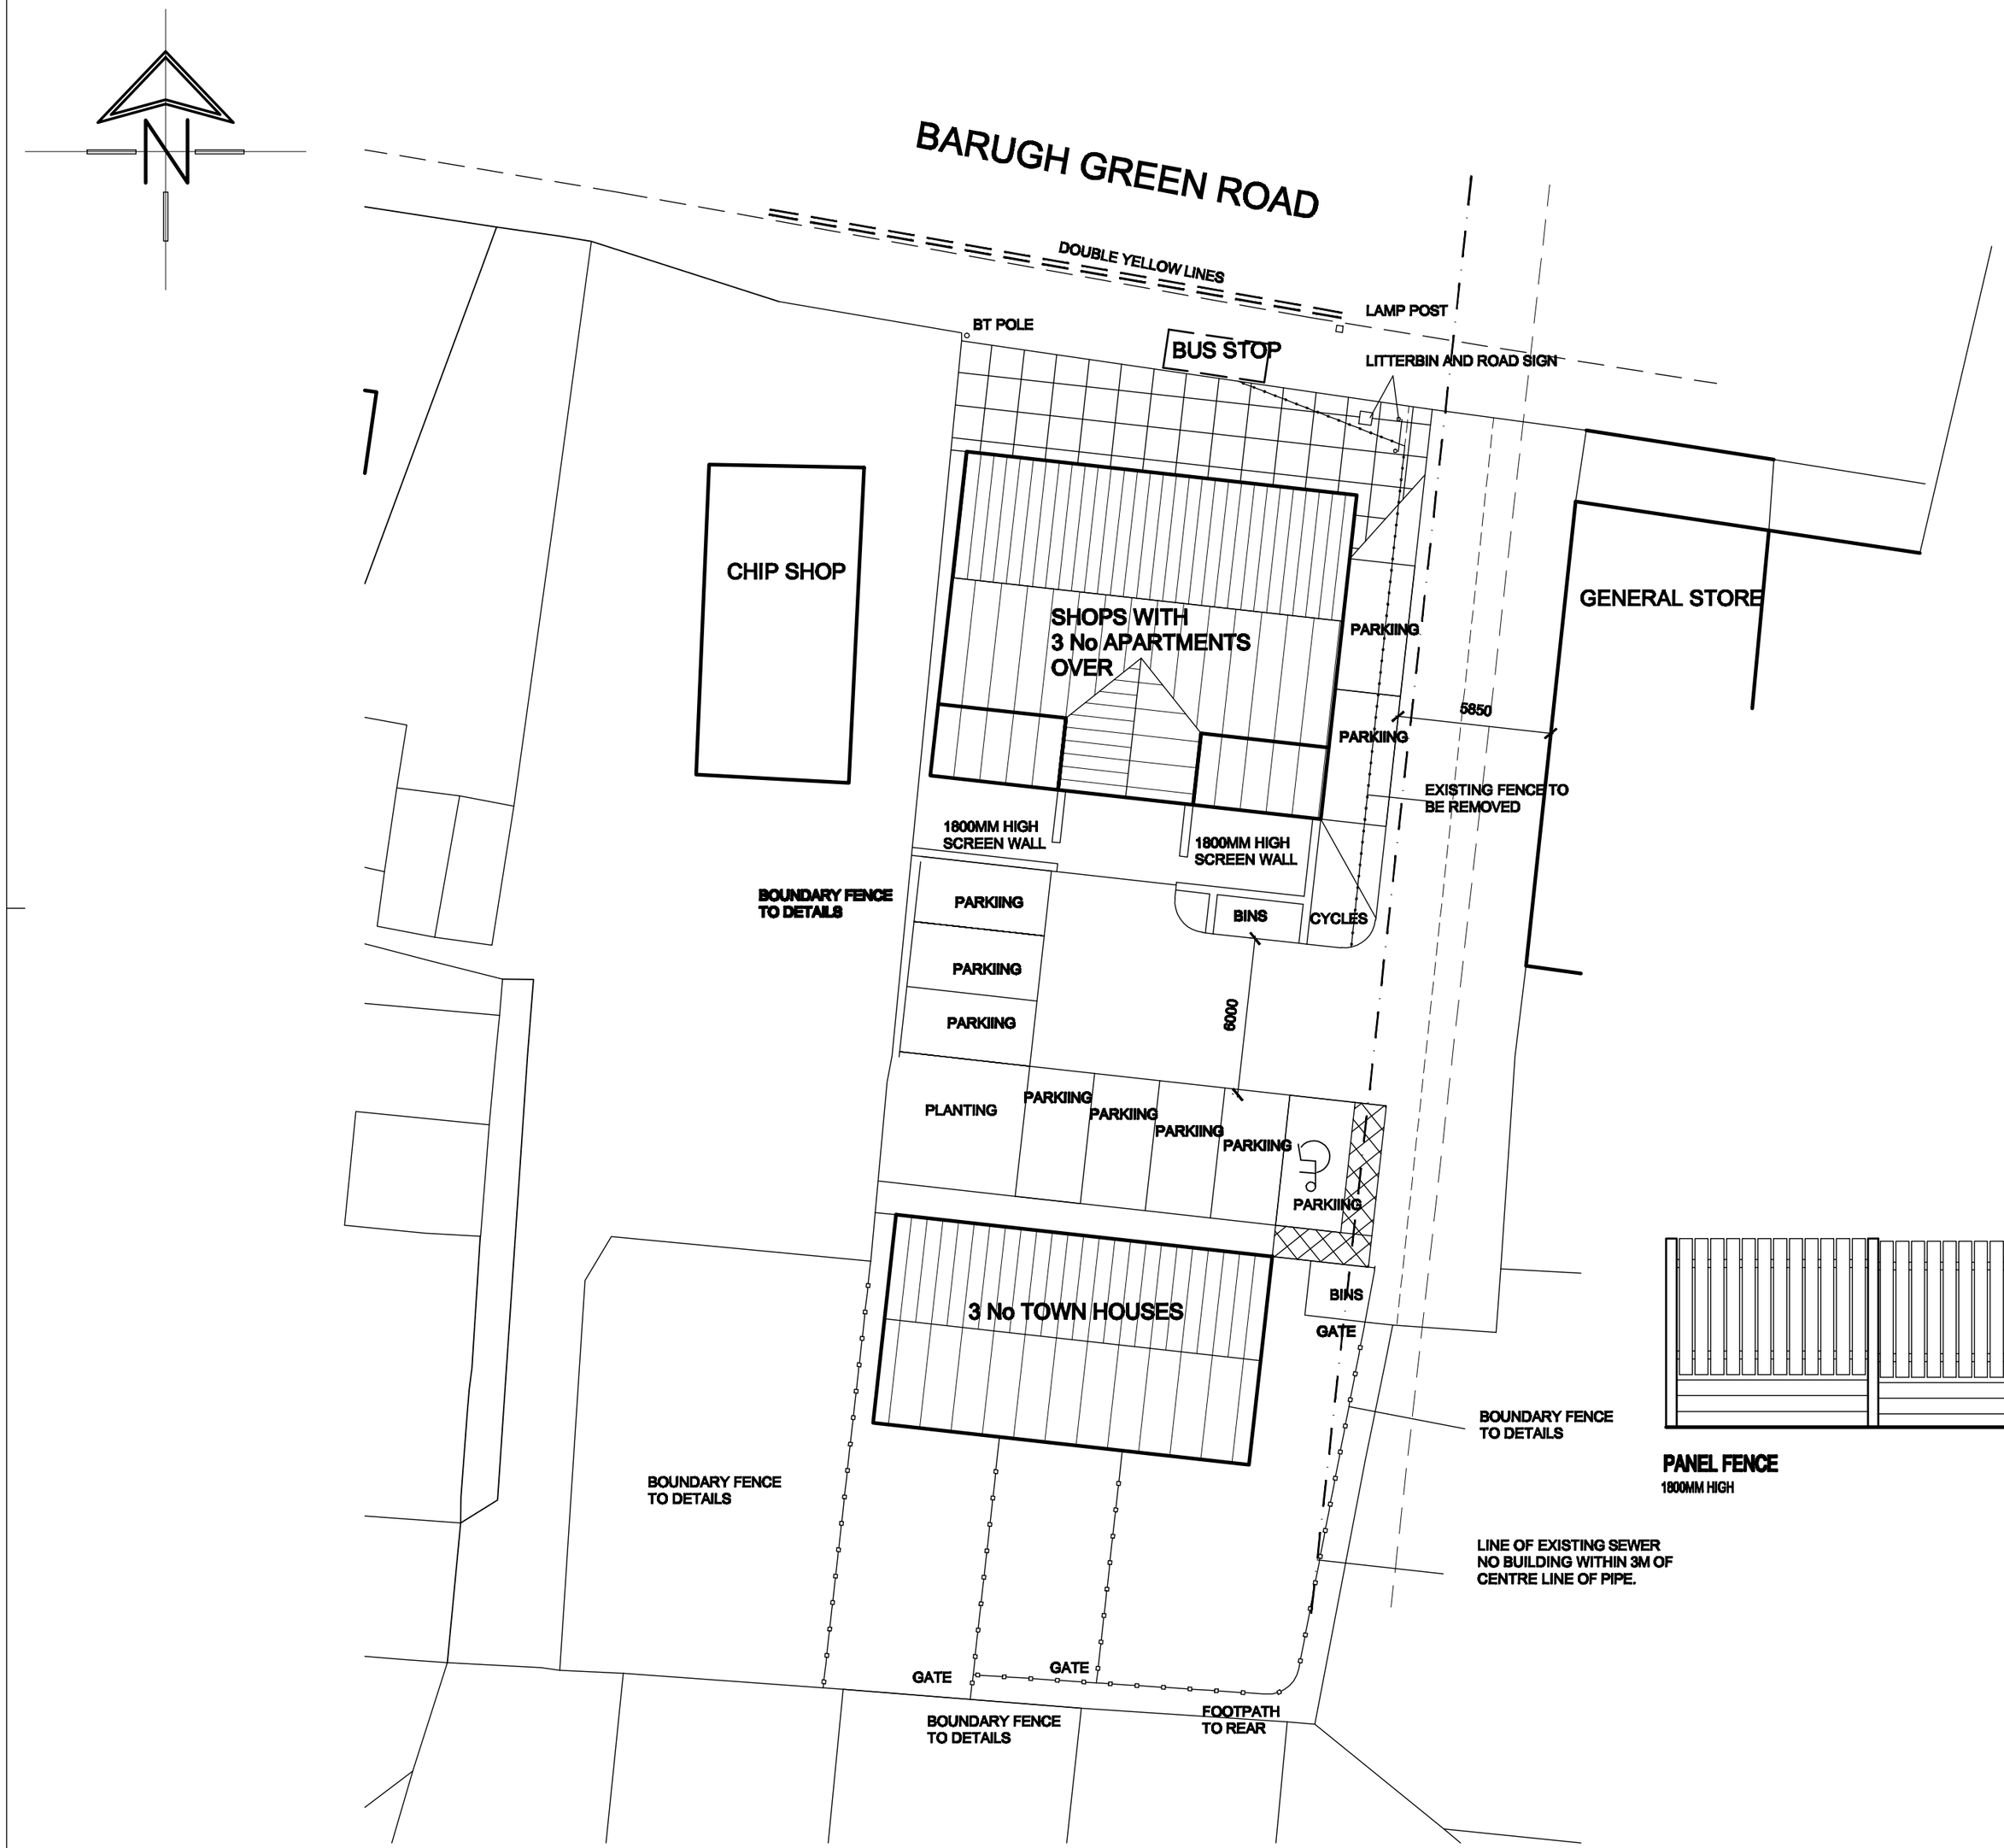


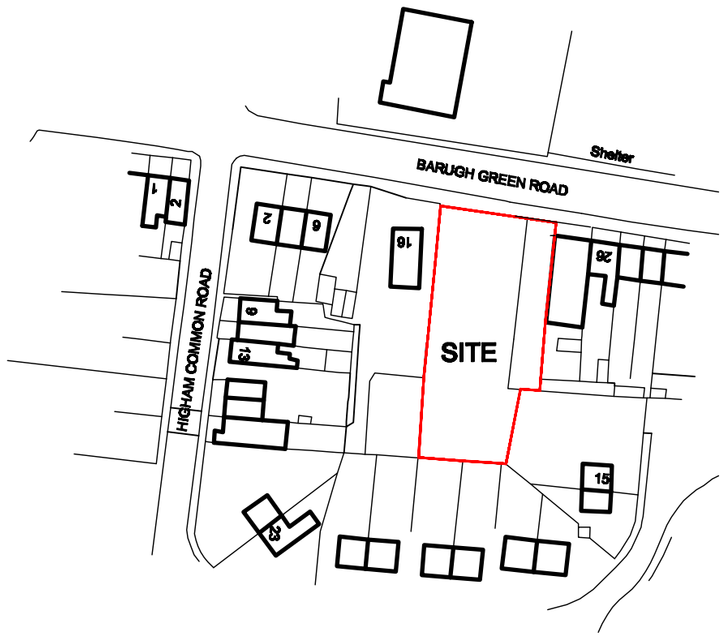

LOCATION PLAN

SCALE 1:1250

CONCRETE POSTS

1800MM DARK STAINED TIMBER FENCING AND RAILS

CONCRETE GRAVEL BOARDS

PANEL FENCE

1800MM HIGH

White Agus Partnership

128B, NEW ROAD,
STAINCROSS,
BARNSLEY.
S75 6PP

PHONE/FAX. 01226 208482
E mail: agus@btinternet.com

CHARTERED SURVEYORS AND BUILDING DESIGN CONSULTANTS

Project. PROPOSED DEVELOPMENT LAND AT BARUGH GREEN ROAD BARNSLEY	Client. MR & MRS B MOYNIHAN
Drawing Title. SITE PLAN	Date. MARCH 2009
	Scale. 1:200
	Ref. 08–119
	Dwg. No. 01
	Rev.

Date	Suffix	Description	Date	Suffix	Description