
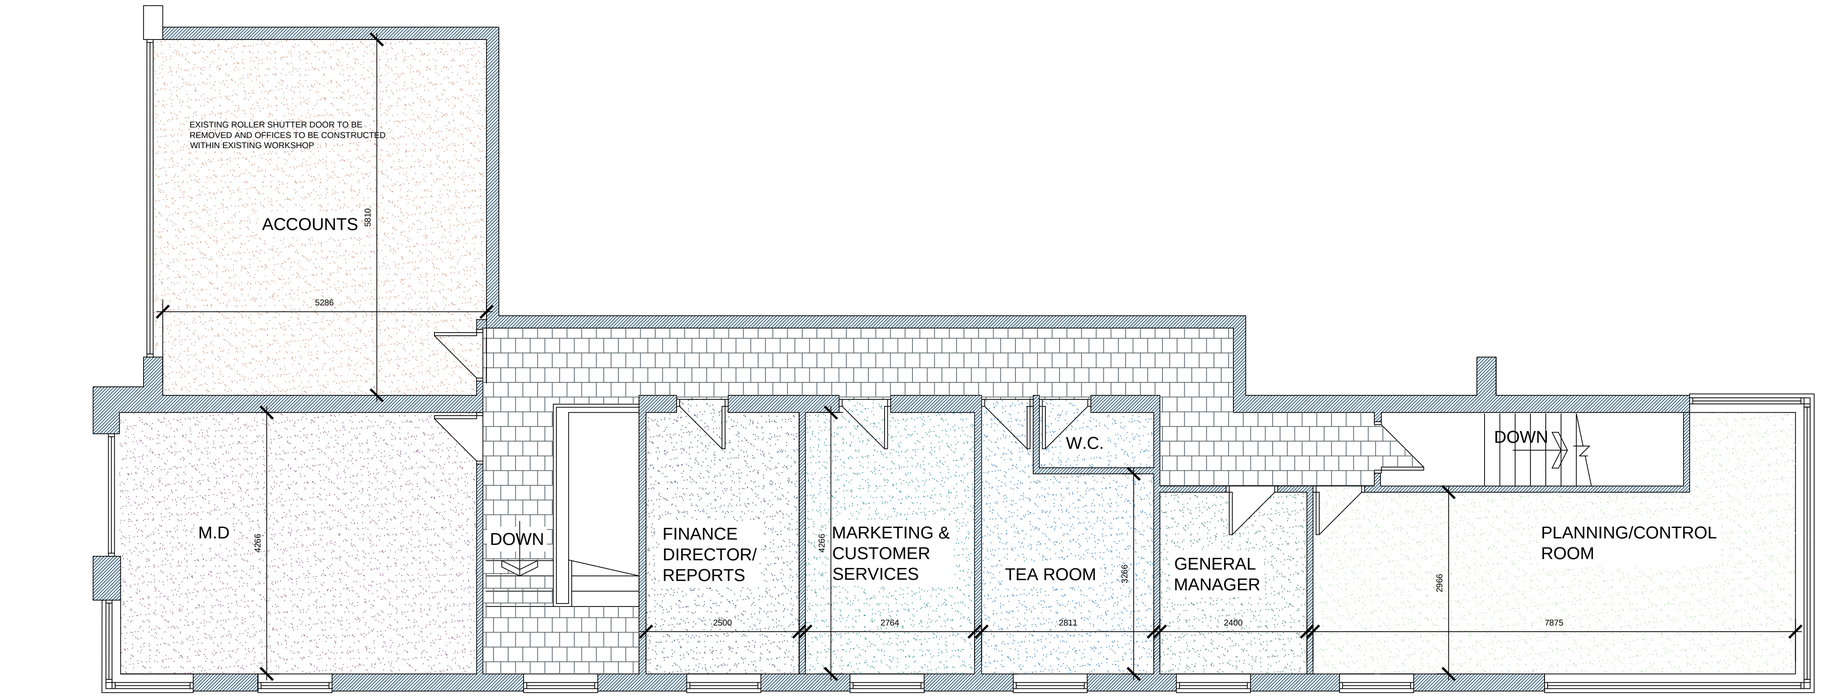


FIRST FLOOR PLAN AS PROPOSED

NEW OFFICES TO BE CONSTRUCTED OVER EXISTING SINGLE STOREY AREAS

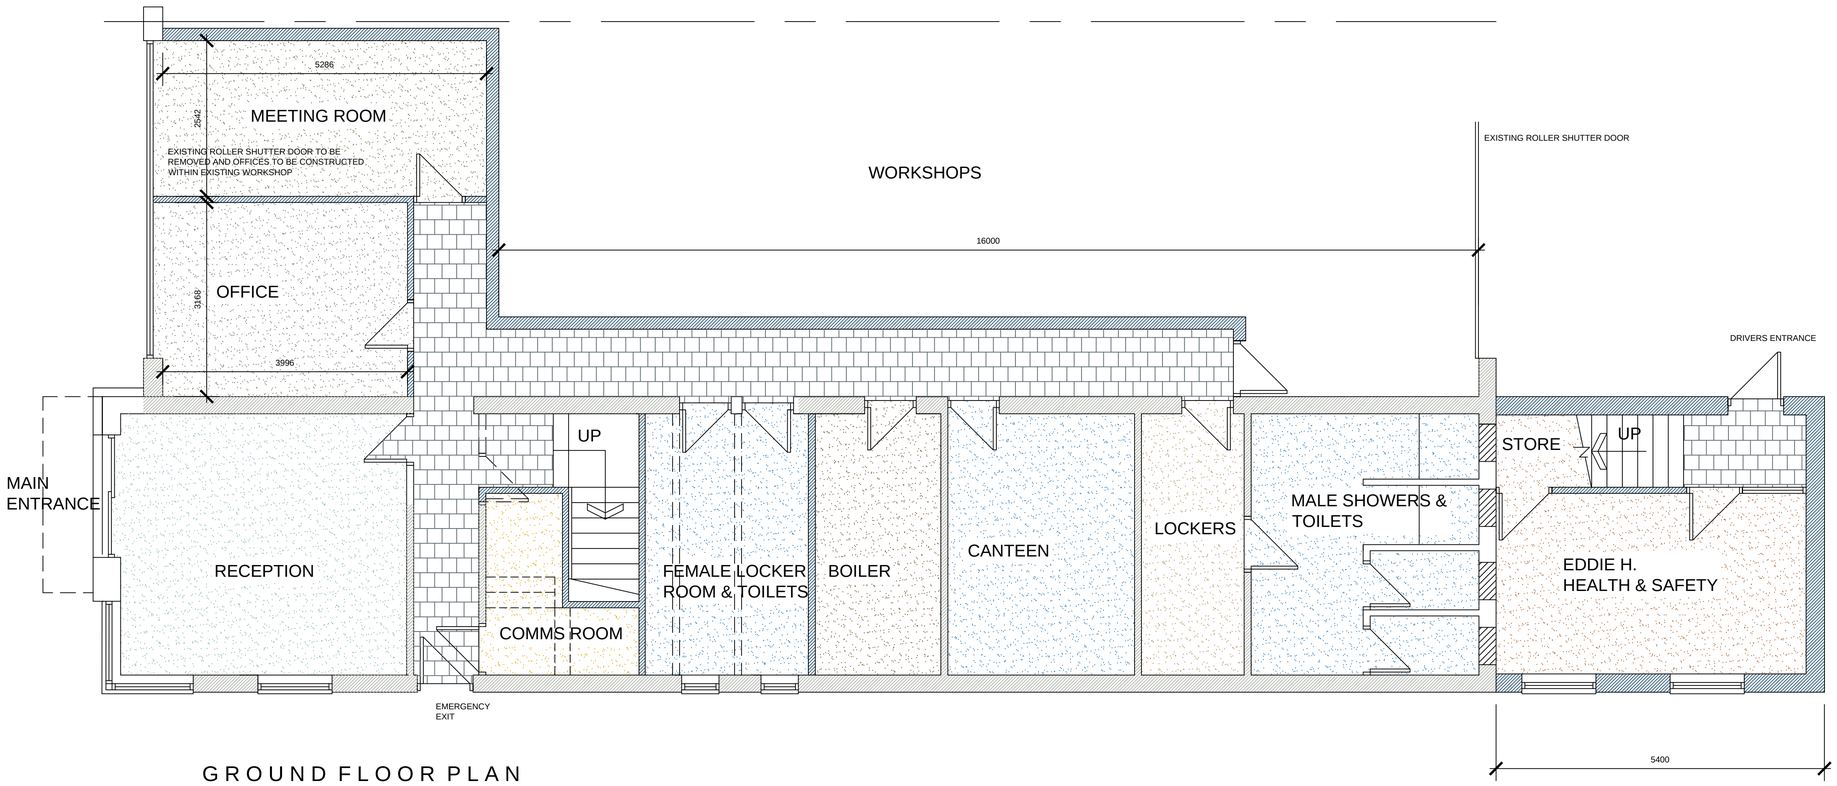

GROUND FLOOR PLAN AS PROPOSED

White Agus PARTNERSHIP
8 MORSTON BUSINESS PARK, WHALEY ROAD, BARUGH GREEN, BARNSLEY. S75 1HQ
Phone: 01226 208482
Fax: 01226 283030
Email: info@whiteaguspartnership.co.uk
Web: www.whiteaguspartnership.co.uk
ARCHITECTURAL SERVICES AND SURVEYORS

Project.	Client.
EXTENSIONS AND ALTERATIONS TO OFFICES KMS MALLINSON TRANSPORT LTD CLAYCLIFFE ROAD, BARNSLEY	KMS MALLINSON TRANSPORT LTD
Drawing Title. PLANS AS PROPOSED	Date. MAY 2015 / Scale. 1:50 @ A1 Ref. 13-104 / Dwg. No. 04 / Rev. A

Date	Suffix	Description	Date	Suffix	Description
16-06-15	A	ENTRANCE AREAS REVISED			