
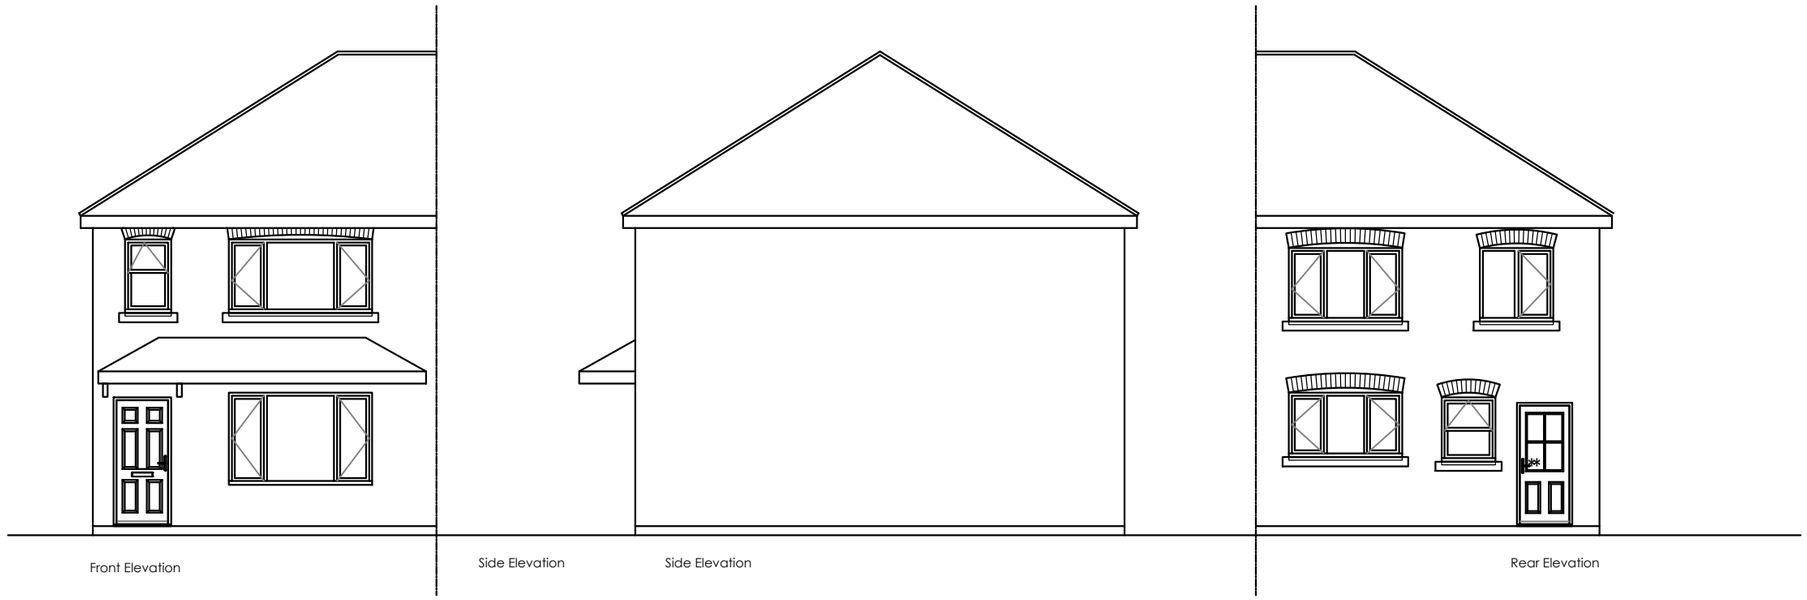


Front Elevation


Side Elevation

Side Elevation

Rear Elevation

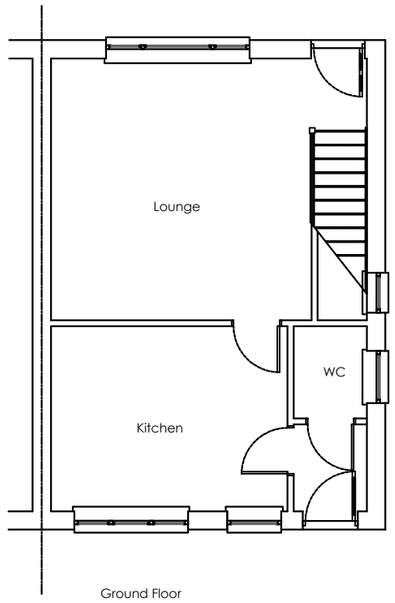

Ground Floor

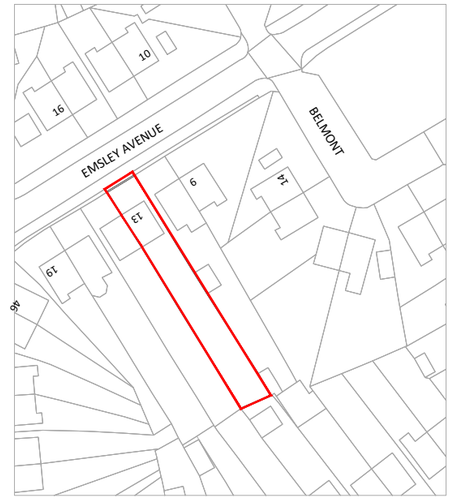

Location Plan 1:1250 @ A3

North

Planning drawings only - Not to be used for construction purposes.

Client

Project
13 Emlsey Ave, Cudworth

Title
Existing Elevations & Plan

Scale	Date
1:100 @ A3	
Drawn	Checked
AC	
Drawing No.	Rev.


SPACIUM ARCHITECTURE

ARCHITECTURAL SERVICES FOR DOMESTIC EXTENSIONS, ALTERATIONS AND NEW BUILDS

01924 663241 / 07837 804088
andy@spacium.co.uk
www.spacium.co.uk




Front Elevation

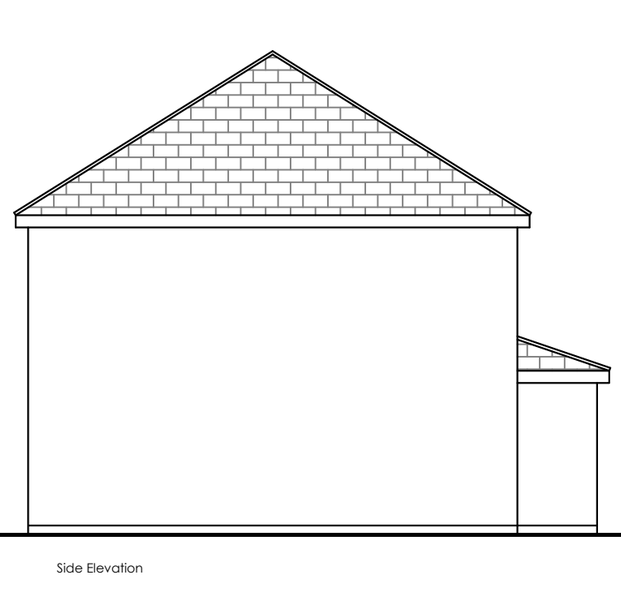


Side Elevation




Rear Elevation

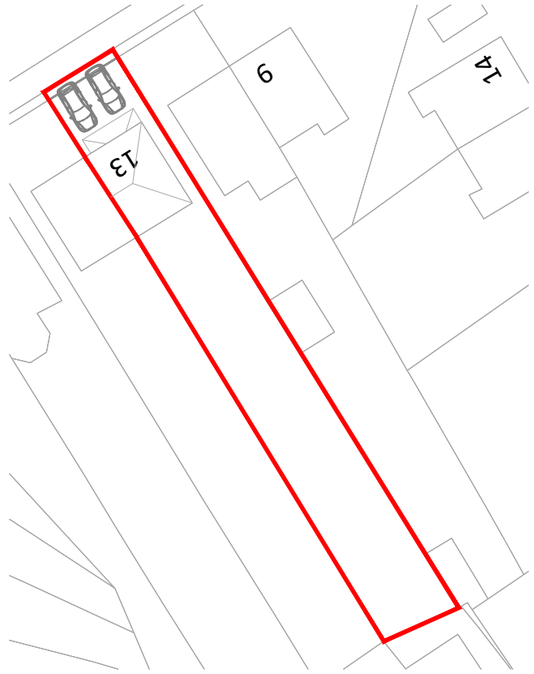

Block Plan 1:500 @ A3

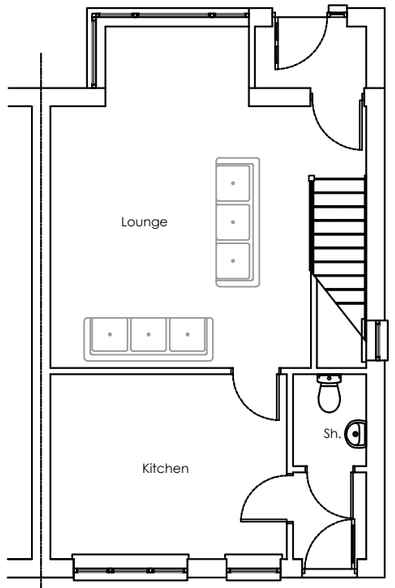

Ground Floor

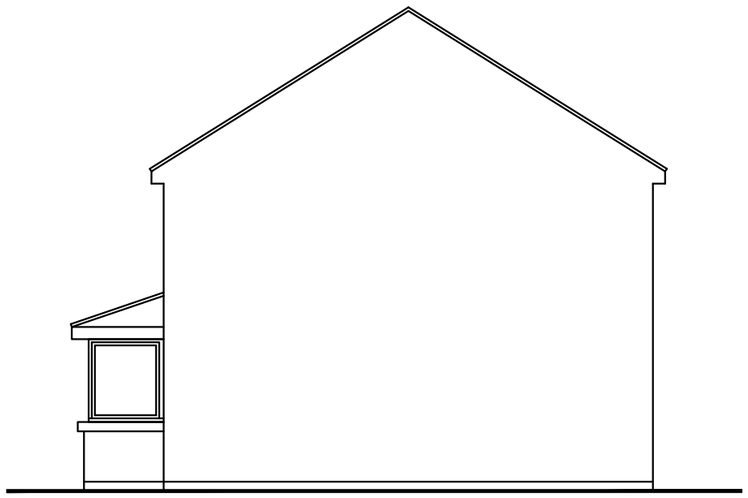

Side Elevation

North

Planning drawings only - Not to be used for construction purposes.

Client	
Project	13 Emlsey Ave, Cudworth
Title	Proposed Elevations & Plan
Scale: 1:100 @ A3	Date:
Drawn: AC	Checked:
Drawing No.	Rev.

SPACIUM ARCHITECTURE

ARCHITECTURAL SERVICES FOR DOMESTIC EXTENSIONS, ALTERATIONS AND NEW BUILDS

01924 663241 / 07837 804088
andy@spacium.co.uk
www.spacium.co.uk