

Drawing No.	Rev No.
MKQ001 -004	

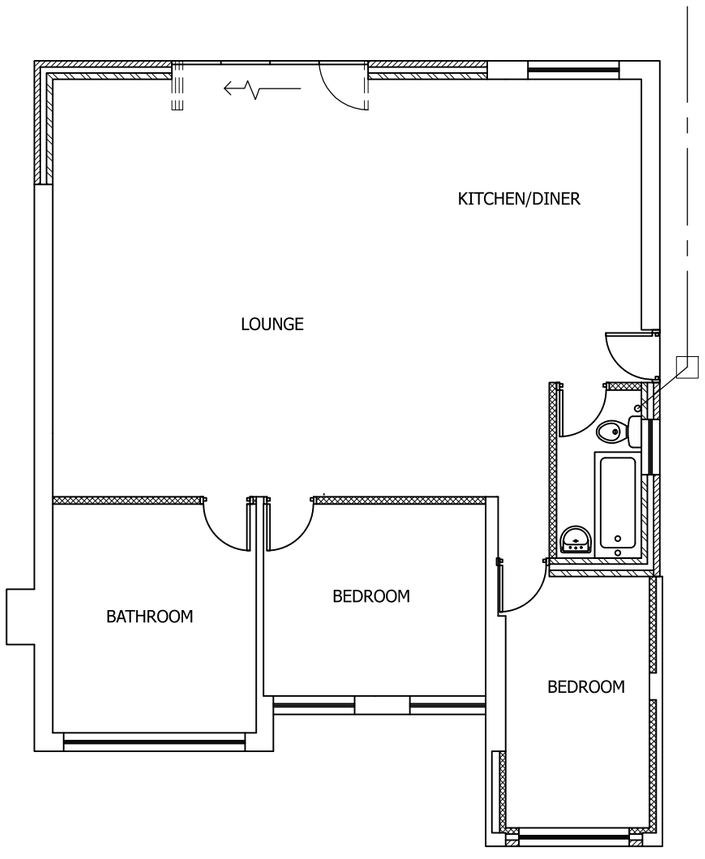

PROPOSED GROUND FLOOR PLAN
SCALE 1:100 AT A3

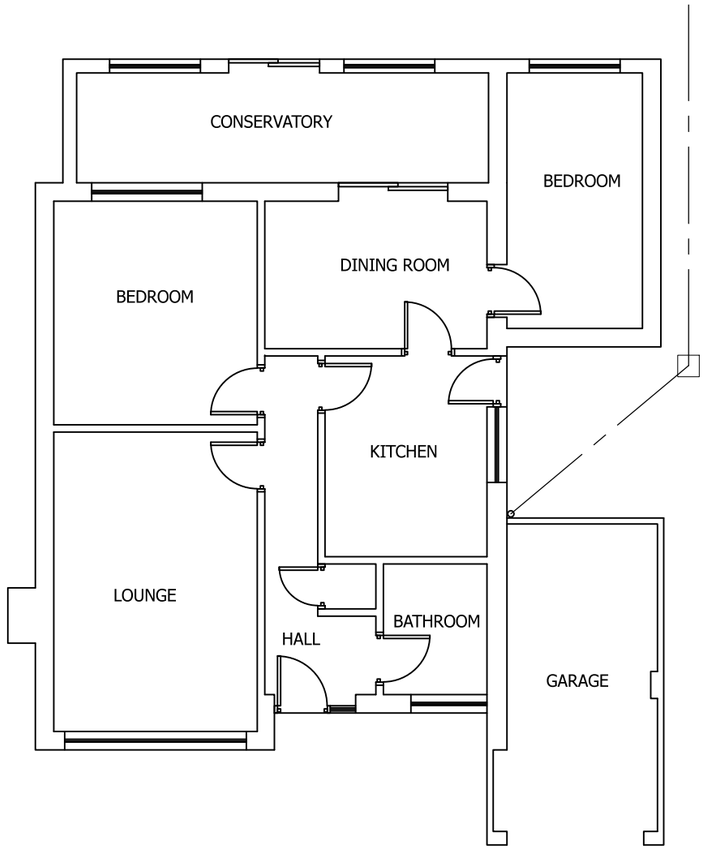

EXISTING GROUND FLOOR PLAN
SCALE 1:100 AT A3

DO NOT SCALE: Contractor to check all dimensions and report any omissions or errors

NOTES

Rev	Description	By	Chk	App	Date

JRB DESIGNS Ltd
1 Saville Road
Cudworth
Barnsley
S72 8LT
Tel: 01226 383542
Fax: 01226 380078
Mob: 07970 541192
Email: john@jrbdesigns.co.uk

This drawing is copyright. © jrbdesigns Ltd.

Client
MISS K QUINN

Drawing Title
PROPOSED PLANS

Address
106 CUMBERLAND DRIVE
ARDSLEY
BARNSLEY
S71 5DY

Project Title:
PROPOSED SINGLE STOREY REAR & SIDE EXTENSION

Purpose of Issue:
PLANNING

Drawing Status
FIRST ISSUE

Scale at A3	Drawn By	Date	
AS SHOWN	JRB	02/12/2015	
Checked By	Date	Approved By	Date
	02/12/2015		02/12/2015
Project No.	Drawing No.	Revision	
MKQ001	004	-	

APPROVAL [X] INFORMATION [ ] TENDER [ ] CONTRACT [ ] CONSTRUCTION [ ]