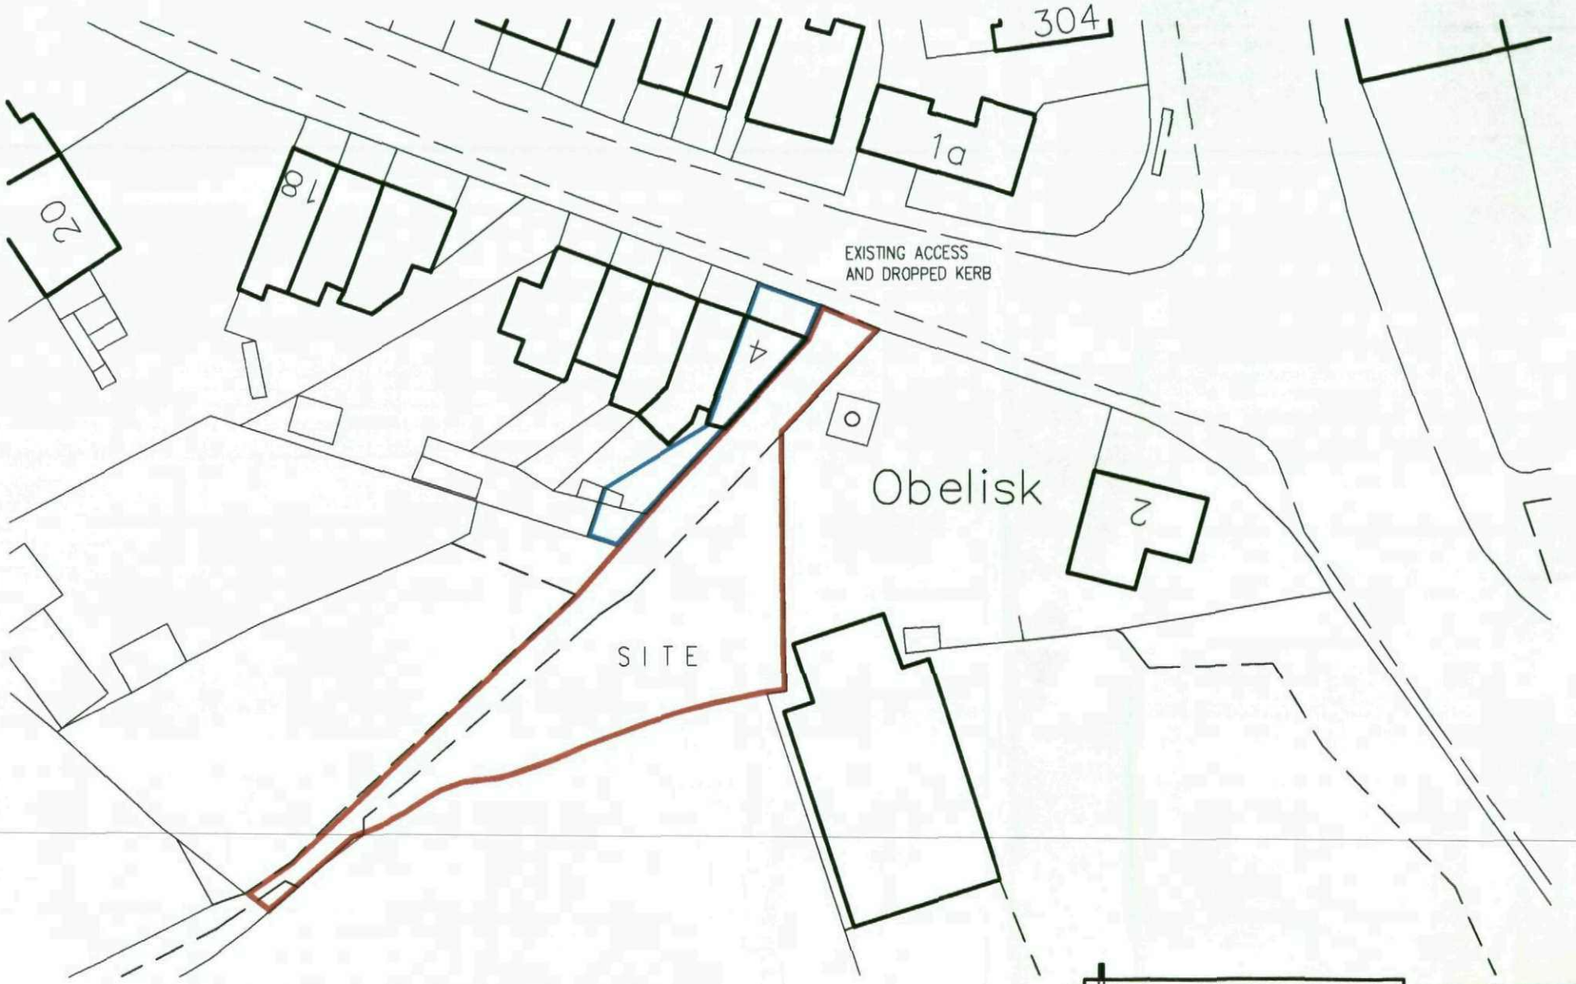


Barnsley Metropolitan
Borough Council
11 AUG 2008
Corporate Mail Room

White Agus Partnership

128B, NEW ROAD,
STAINCROSS,
BARNSLEY.
S75 6PP

PHONE/FAX. 01226 208482
E mail: agus@btinternet.com

CHARTERED SURVEYORS AND BUILDING DESIGN CONSULTANTS

Project. RESIDENTIAL DEVELOPMENT LAND ADJACENT 4 THE WALK BIRDWELL, BARNSLEY		Client. MR T. LADLOW	
Drawing Title. SITE PLAN		Date. JULY 2008	Scale. 1:500
		Ref. 08-039	Dwg. No. 01 / Rev.