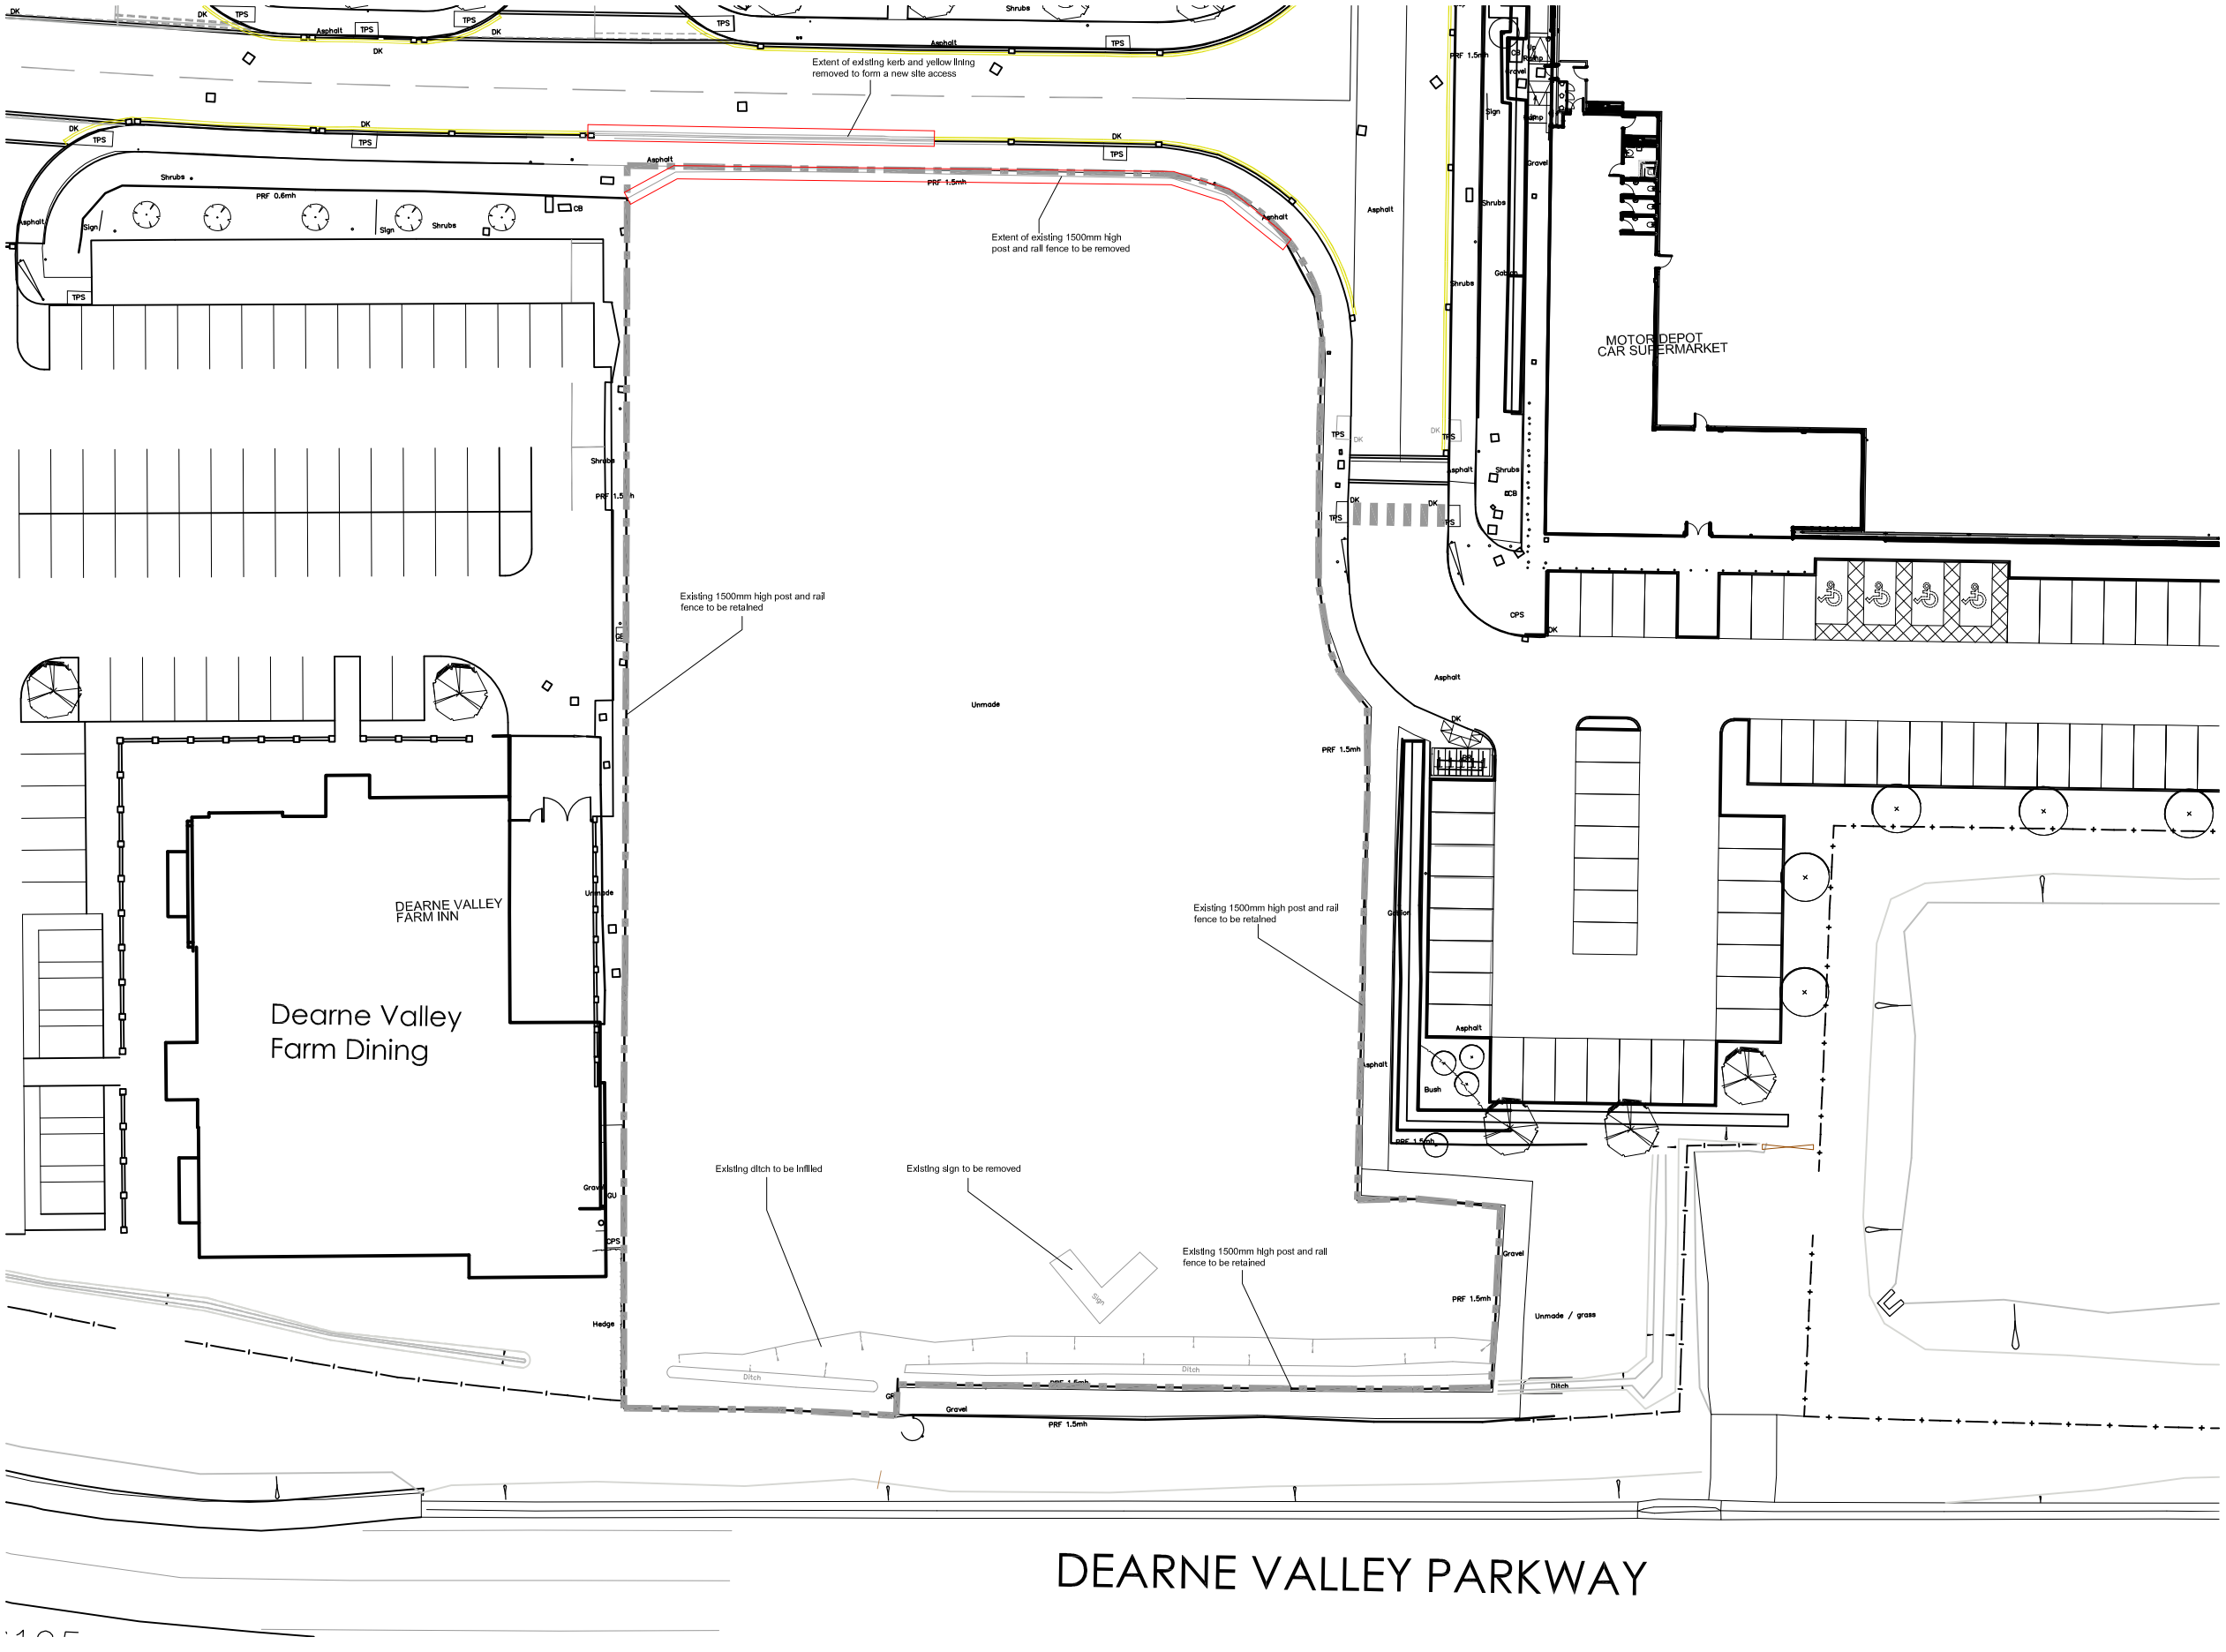


Existing Site Plan

N

0 5 10 15 20 25m

Scale 1:500

NOTES

- All dimensions and levels are to be checked on site.
- Any discrepancies are to be reported to the architect before any work commences.
- This drawing shall not be scaled to ascertain any dimensions. Work to figured dims only.
- This drawing shall not be reproduced without express written permission from AEW.
- Title overlay drawings and ownership boundaries are produced using all reasonable endeavours. AEW cannot be responsible for the accuracy or scale discrepancy of base plans supplied to them.
- All works are to be undertaken in accordance with Building Regulations and the latest British Standards.
- All proprietary materials and products are to be used strictly in accordance with the manufacturers recommendations.

CDM 2015

Client notified of duties: **At Design Workshop**

Principal Designer: **CSS**

Unless noted below, all known hazards have been highlighted on the drawing:

- Drawing Based Harris Partnership Architects Drawing Reference: 11462-050 Rev A
- Glanville Topographical Survey Drawing Reference: 4200204 /410
- OS Map
- Extent of McDonald's Demise Indicated:

REV	Date	Drawn by: -	Checked by: -
Status	Purpose of Issue		
	For Information		
drawing stage	**Planning**		
client	**McDonald's Restaurants Ltd**		
project		store	
Gateway 36 **Kestrel Way** **Dearn Valley Parkway**		**8415**	
drawing title	**Existing Site Plan**		
date	**13/07/2020**	drawn	**LMD**
scale@A3	**1:500**	checked	**LB**

Rev **-**

Job No. **11627_AEW_8415_0003**

aew architects
0161 214 4370
www.aewarchitects.com