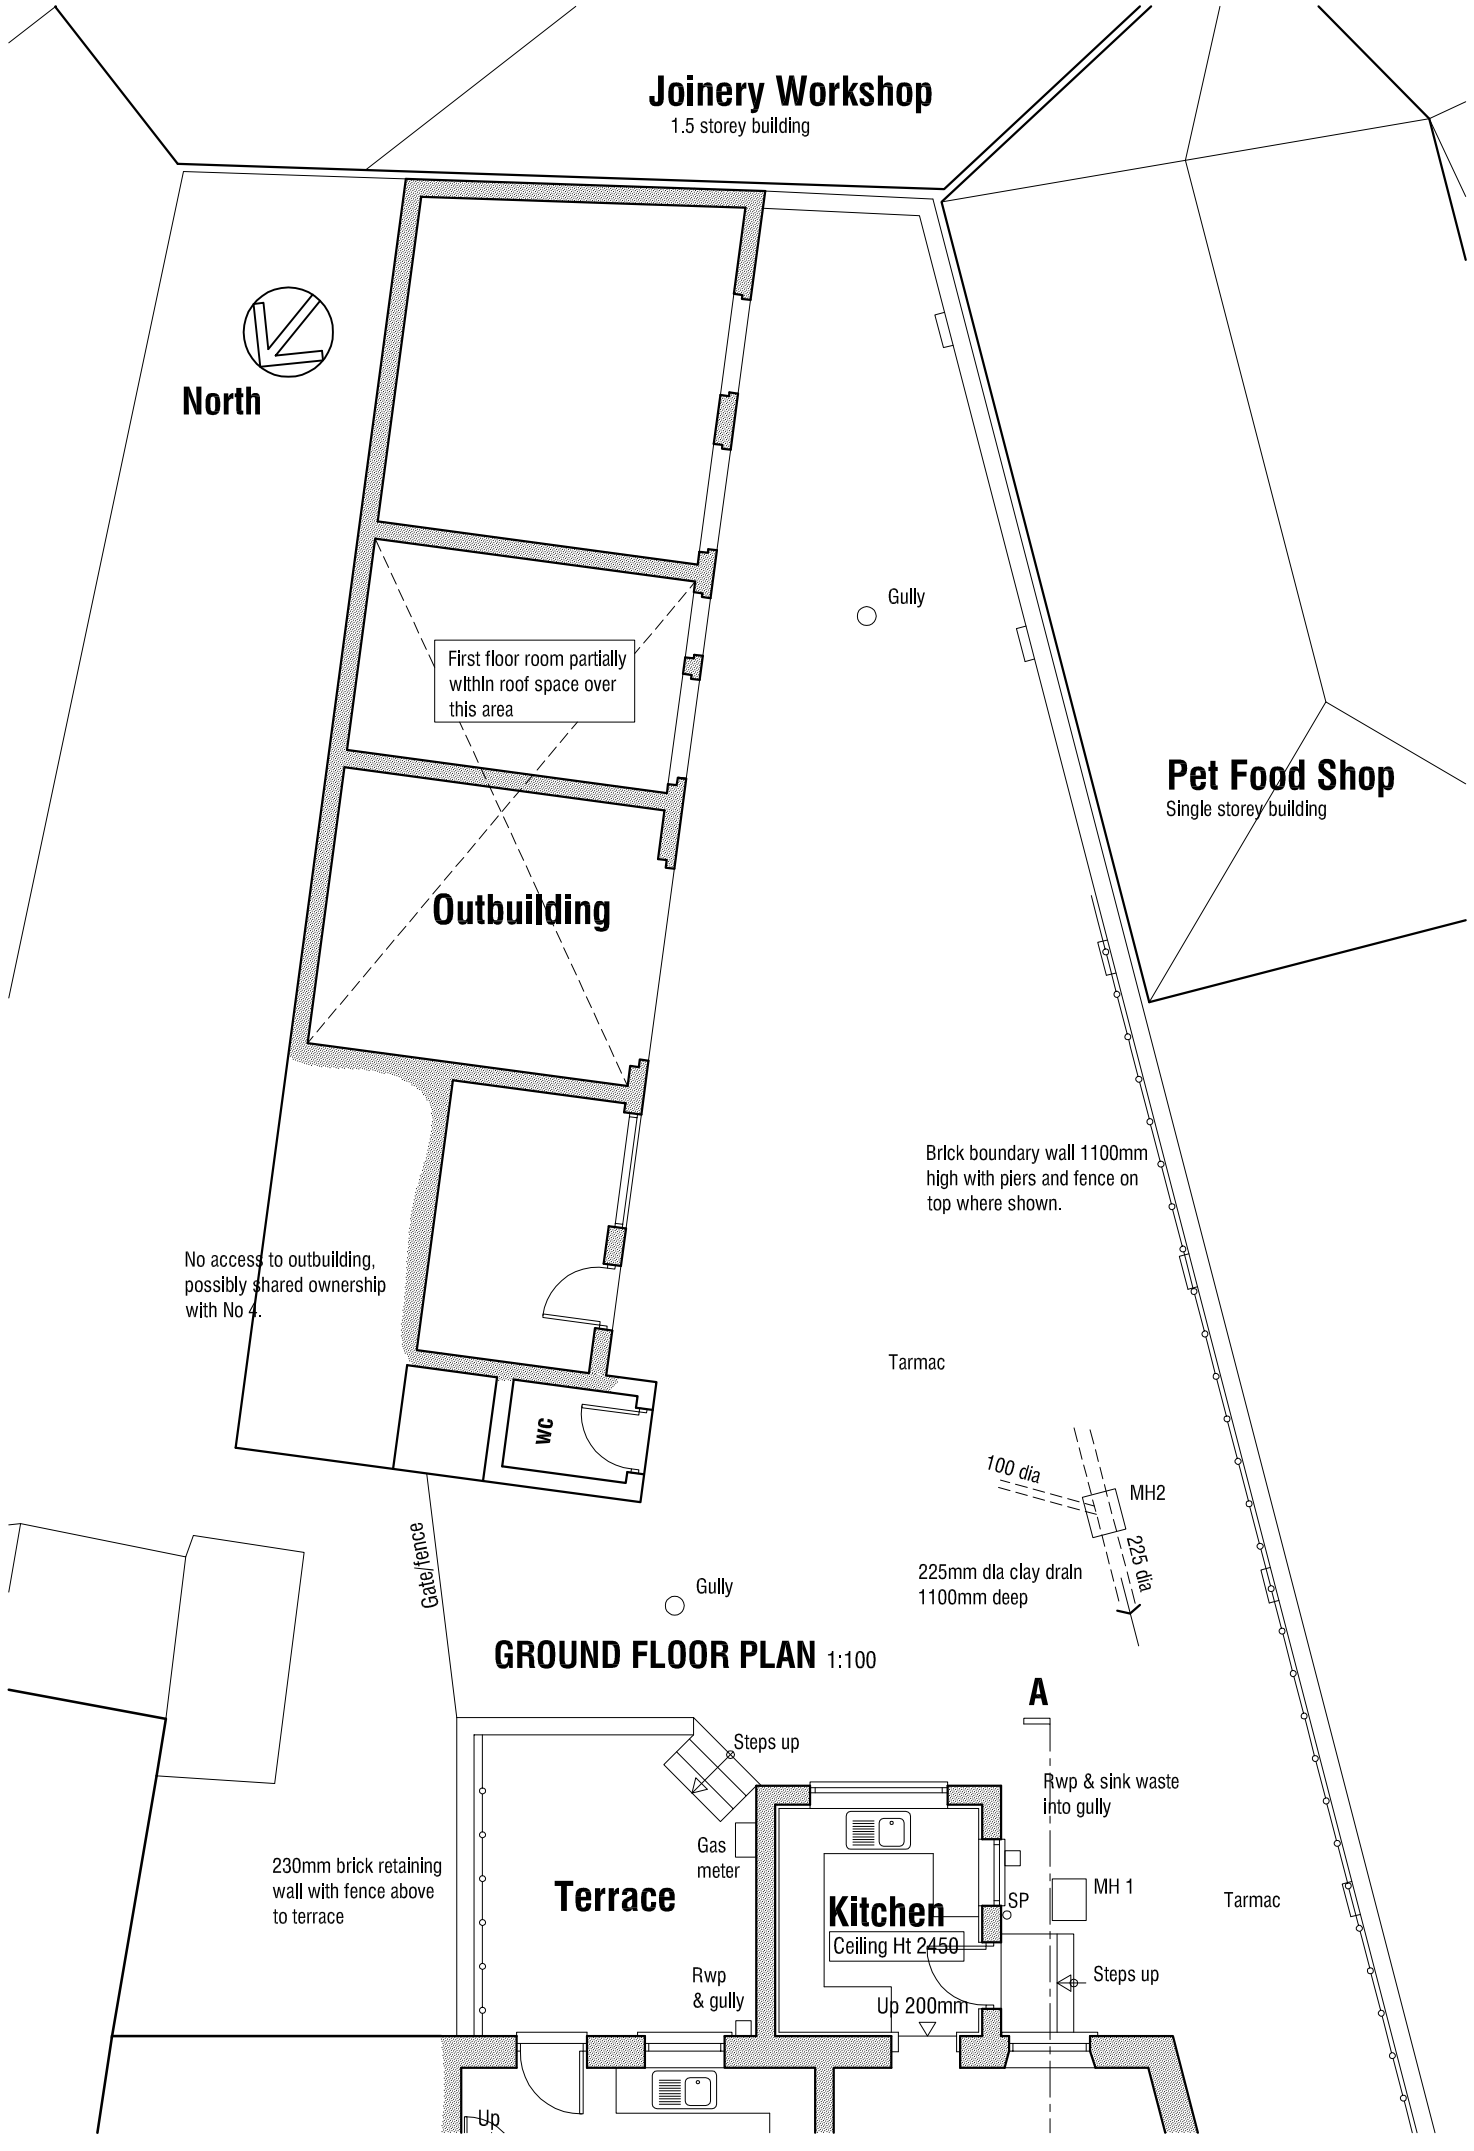

GROUND FLOOR PLAN 1:100

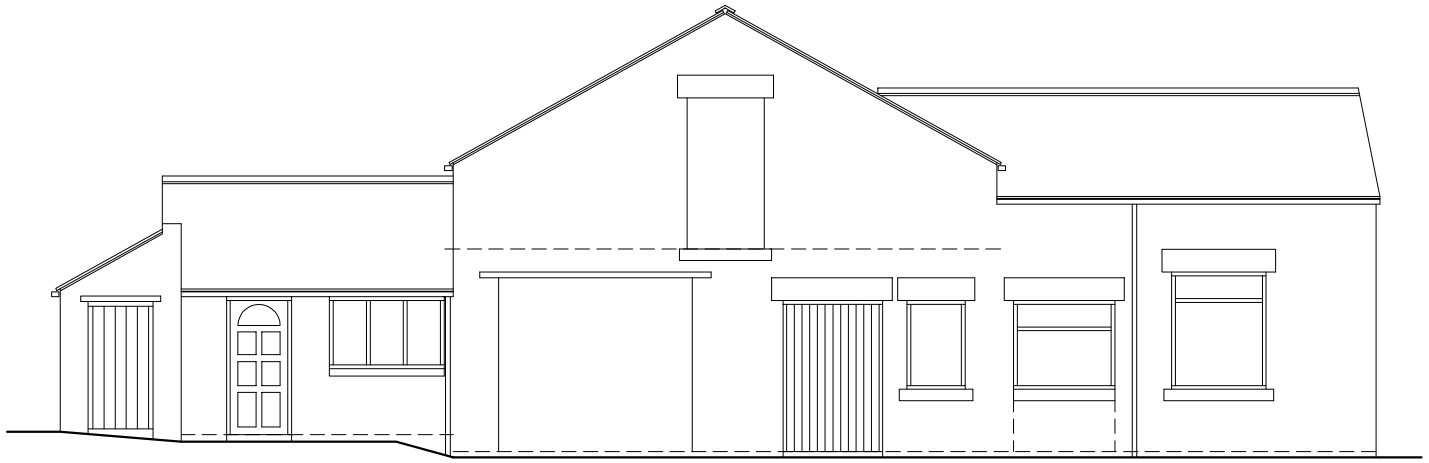

Extg West Elevation 1:100

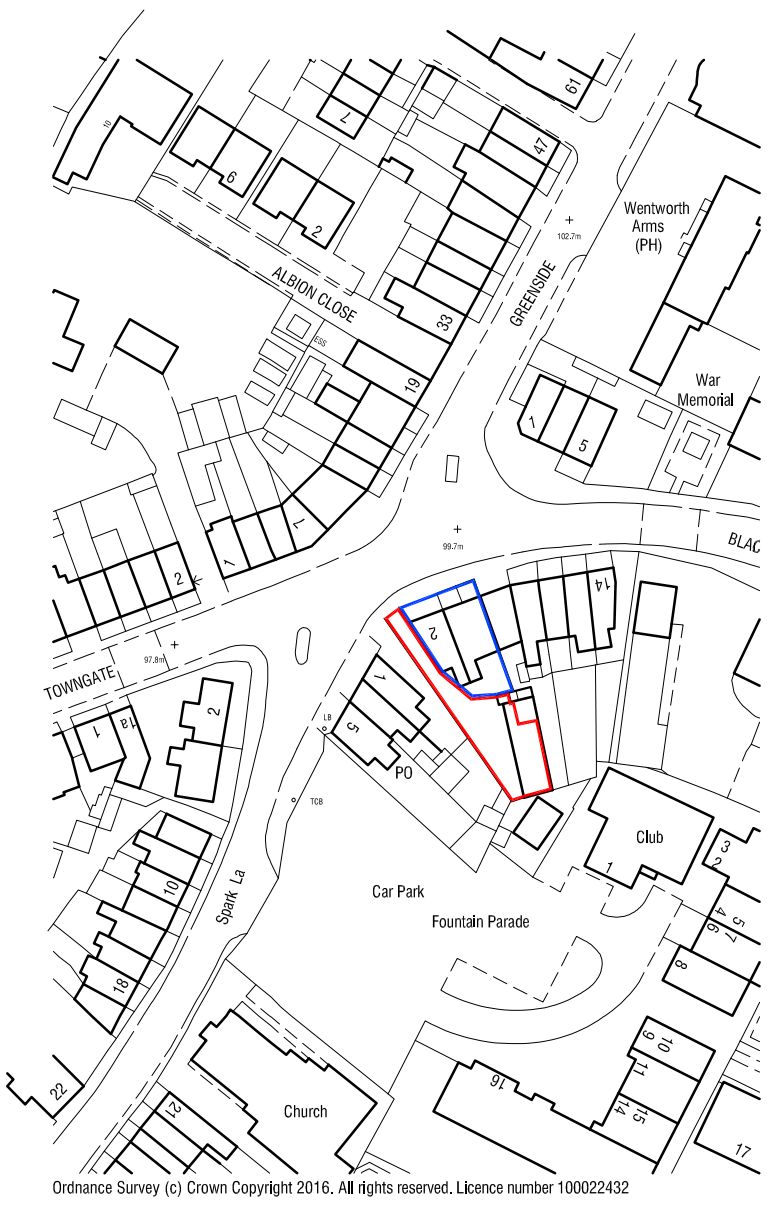

Ordnance Survey (c) Crown Copyright 2016. All rights reserved. Licence number 100022432

SITE LOCATION PLAN 1:1250

OUTBUILDINGS TO REAR OF 2 BLACKER ROAD MAPPLEWELL BARNSLEY S75 6BW

SURVEY

mboothdesign
architectural design and building consultants

Fairfield House
Berneslai Close Barnsley
S70 2FL
T: 01226 286256
M: 07881898300
E: mboothdesign@btconnect.com

Scale	AS SHOWN @ A3	Drawn	MJB
Date	NOV 2016	Ref.	16.39
Dwg No.	**S1**	Rev.	-

0cm 2cm 4cm 6cm

Copyright mboothdesign. All dimensions in millimeters unless otherwise stated.
Dimensions for setting out in existing buildings are to be checked and verified on site.