


Date:	Comments:	Dn:	Ch:	App:	Rev:
03/06/2011	Drawing updated to reflect 2010 scheme changes. Issued for Planning	ST	BM		AA

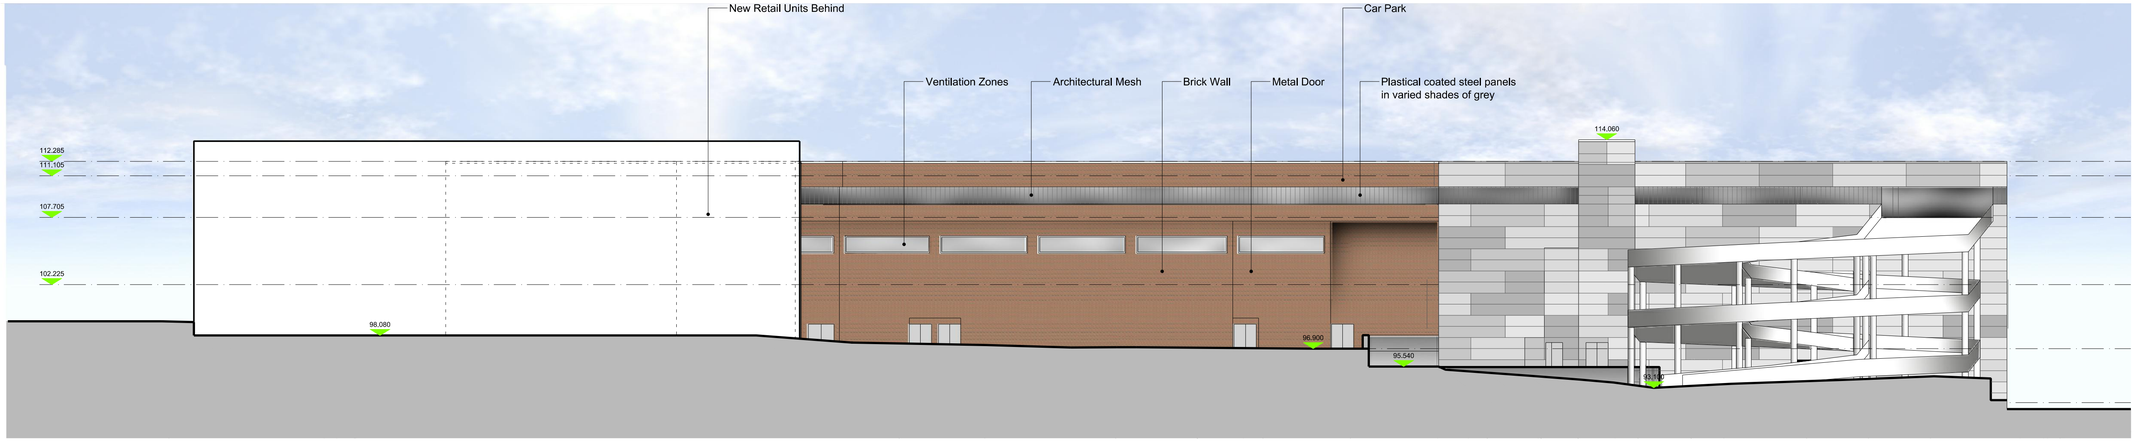


Alhambra Service Yard South Elevation (5)
1:250

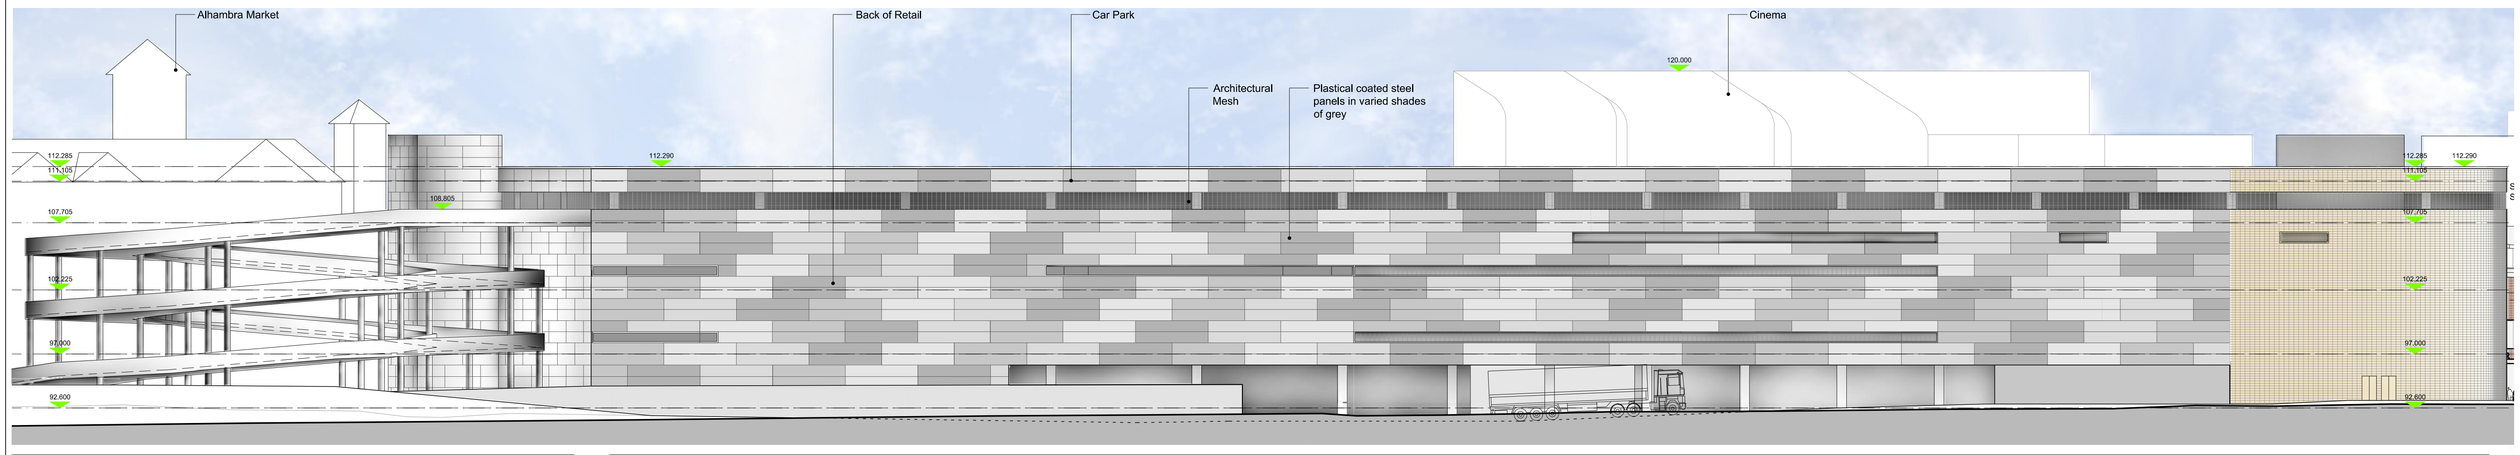

Railway Elevation (6)
1:250

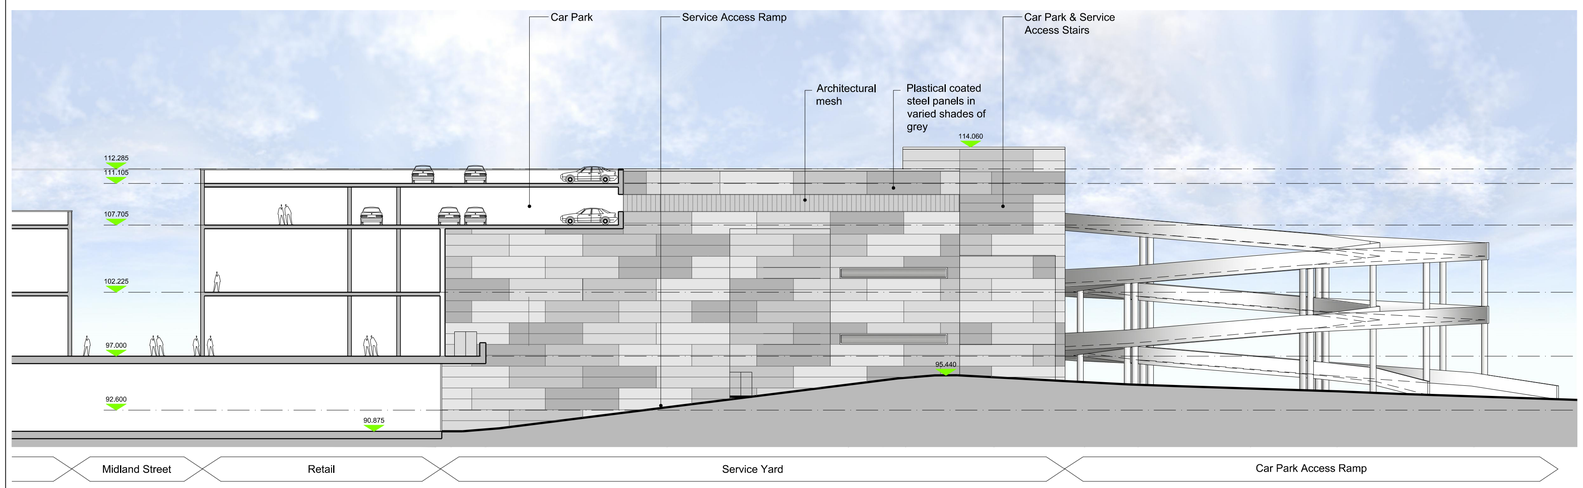

West Service Yard Elevation (7)
1:250

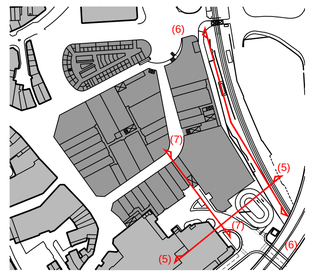

KEY PLAN
1:3000

Notes:
Do not remove this panel from the drawing
No dimensions to be scaled from this drawing
Report all errors and omissions to the Architect
Dimensions to be checked on site before fabrication

The 1249 Regeneration Partnership LLP

CZWG
17 Bowling Green Lane
London EC1R 0QB
Tel 020 7253 2523
Fax 020 7250 0594
www.czwg.com

HolderMathias
50 Conduit Street
London W1S 2YT
Tel 020 7287 0735
Fax 020 7287 1175
www.holdermathias.com

Barnsley Markets
Barnsley Town Centre
The 1249 Regeneration Partnership LLP

	Job No:
Railway / Service Yard Elevations (5,6&7)	1451 / 3158
DWG No:	Rev:
AL(01)003	AA

Drawn:	Check:	Status:	Scale:
03/06/2011 ST	BM	Planning	1/250 @ A1