




WEST ELEVATION

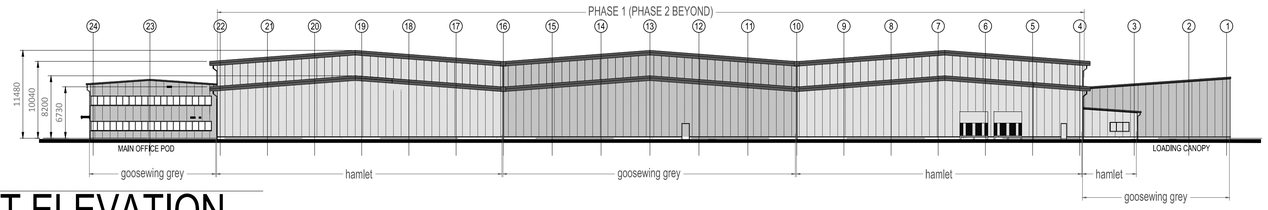

EAST ELEVATION

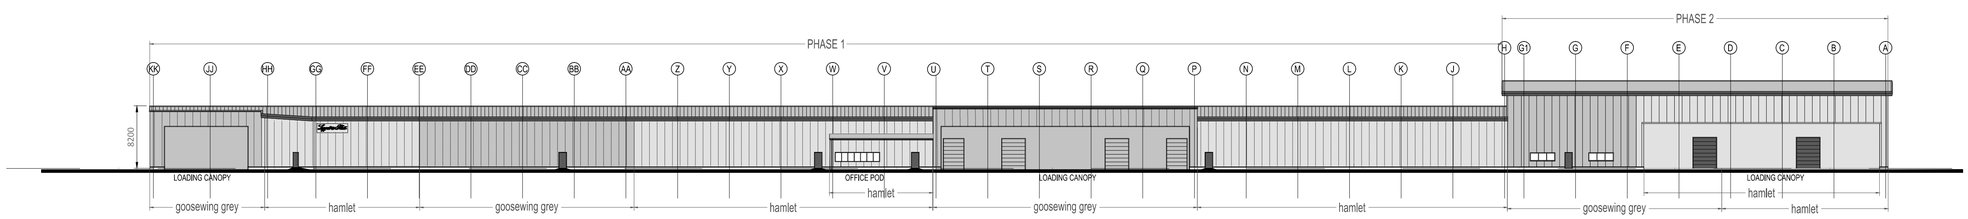

NORTH ELEVATION

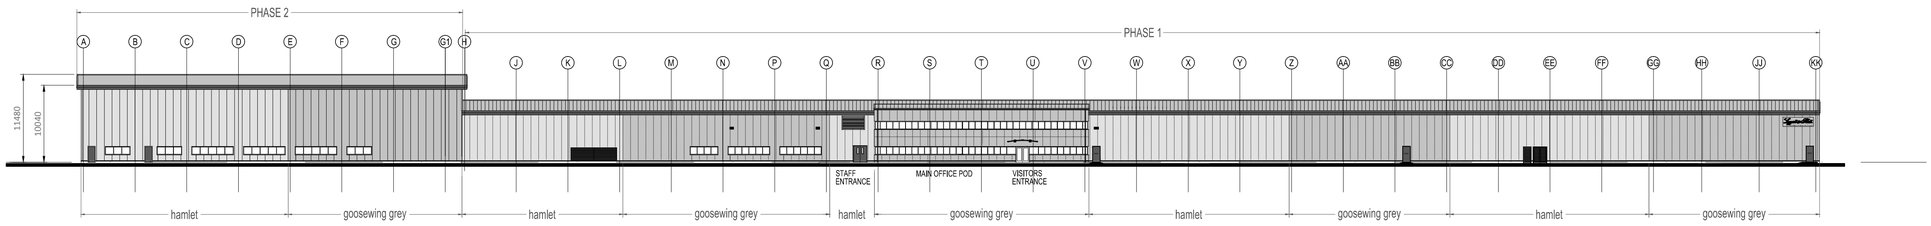

SOUTH ELEVATION

KEY TO CLADDING COLOURS


HAMLET
(RAL 9002)

GOOSEWING GREY
(BS 10A05)

MERLIN GREY
(BS 18B25)

ALL TRIMS, FLASHINGS, WINDOWS RAINWATER PIPES & DOORS TO BE MERLIN GREY.

LOUVRED PANELS TO BE THE SAME COLOUR AS THE CLADDING PANEL IN WHICH THEY OCCUR

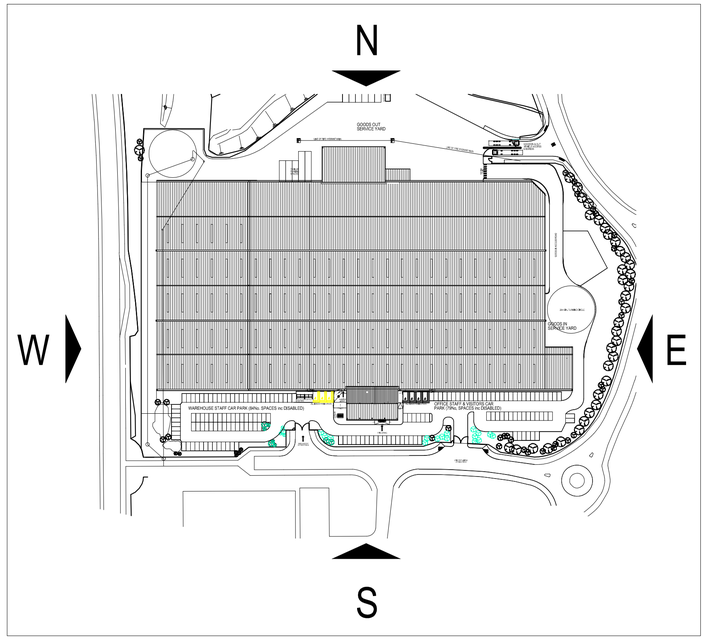

LOCATION PLAN

-Do not scale this drawing
-Architects to be notified of discrepancies in figured dimensions
-Contractors must check all dimensions from site
-This drawing is copyright and is for use on this site only
-This drawing is to be used solely for information as entitled
-For other information refer to the latest revision of any cross referenced drawing

REV.C - 23th JUNE 2014
HEIGHT OF PHASE 2 INCREASED, ADDITIONAL WINDOWS FOR OPERATIONS OFFICE AND STAFF WELFARE AREA SHOWN ON PHASE 2 EXTENSION. INTERNAL COVERED LOADING BAY ADDED TO PHASE 2

REV.B - 25th JUNE 2008
CLADDING COLOURS UPDATED & AMENDED

REV.A - 11th JAN 2008
GENERAL UPDATE TO INCLUDE GOODS IN, GOODS OUT & SHIPPING OFFICE

REVISIONS

CLIENT

Leggett & Platt
Bedding Components Europe

PROJECT TITLE

SPRING MANUFACTURING PLANT,
GRIMETHORPE, BARNSLEY

DRAWING TITLE

ELEVATIONS

JOB NUMBER	DRAWING NUMBER	REVISION
07036	P04	C
DATE	SCALE	SHEET
AUG '07	1:400	A1

STATUS

PLANNING

ashton smith ASSOCIATES

Belvedere House, 2 Victoria Avenue,
Harrogate, North Yorkshire HG1 1EL
Tel: 01423 522882 Fax: 01423 565104
info@ashtonsmith.co.uk
www.ashtonsmith.co.uk

07036 L & P