


Existing Side Elevation



Existing Front Elevation



Existing Rear Elevation

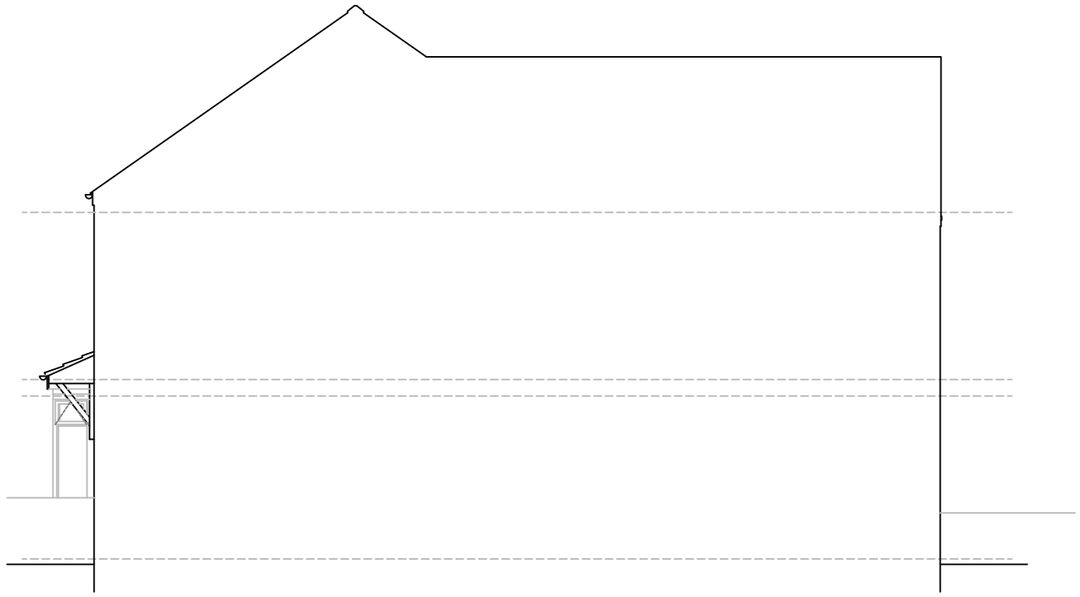

Existing Side Elevation - viewed from neighbouring property

DJP Architectural Design

This drawing is copyright and shall not be reproduced nor used for any other purpose without written permission. This drawing must be read in conjunction with all other related drawings and documentation. It is the contractors responsibility to ensure full compliance with the Building Regulations. Do not scale from this drawing, use figured dimensions only. It is the contractors responsibility to check and verify all dimensions on site. Any discrepancies to be reported immediately.
IF IN DOUBT ASK.
Materials not in conformity with relevant British or European Standards/Codes of practice or materials known to be deleterious to health & safety must not be used or specified on this project.

0 1 2 3 4 5M

Scale Bar 1:100 @ A3

Revision

CLIENT

MS R HARRISON
17 CHAPEL STREET
BARNSLEY S63 8HY

PROJECT

PROPOSED
SINGLE STOREY
SIDE EXTENSION

TITLE

EXISTING
ELEVATIONS

SCALE 1:100 @ A3

DATE October 2023

DJP Architectural Design
Church Cottage,
3 Thorpe Road,
Harthill,
Sheffield
S26 7YF

Tel: (01909) 515390
Mob: 07525 757244
david@djparchitectural.co.uk

JOB NO.	DRAWING NUMBER	REV
23_34	PL_04	