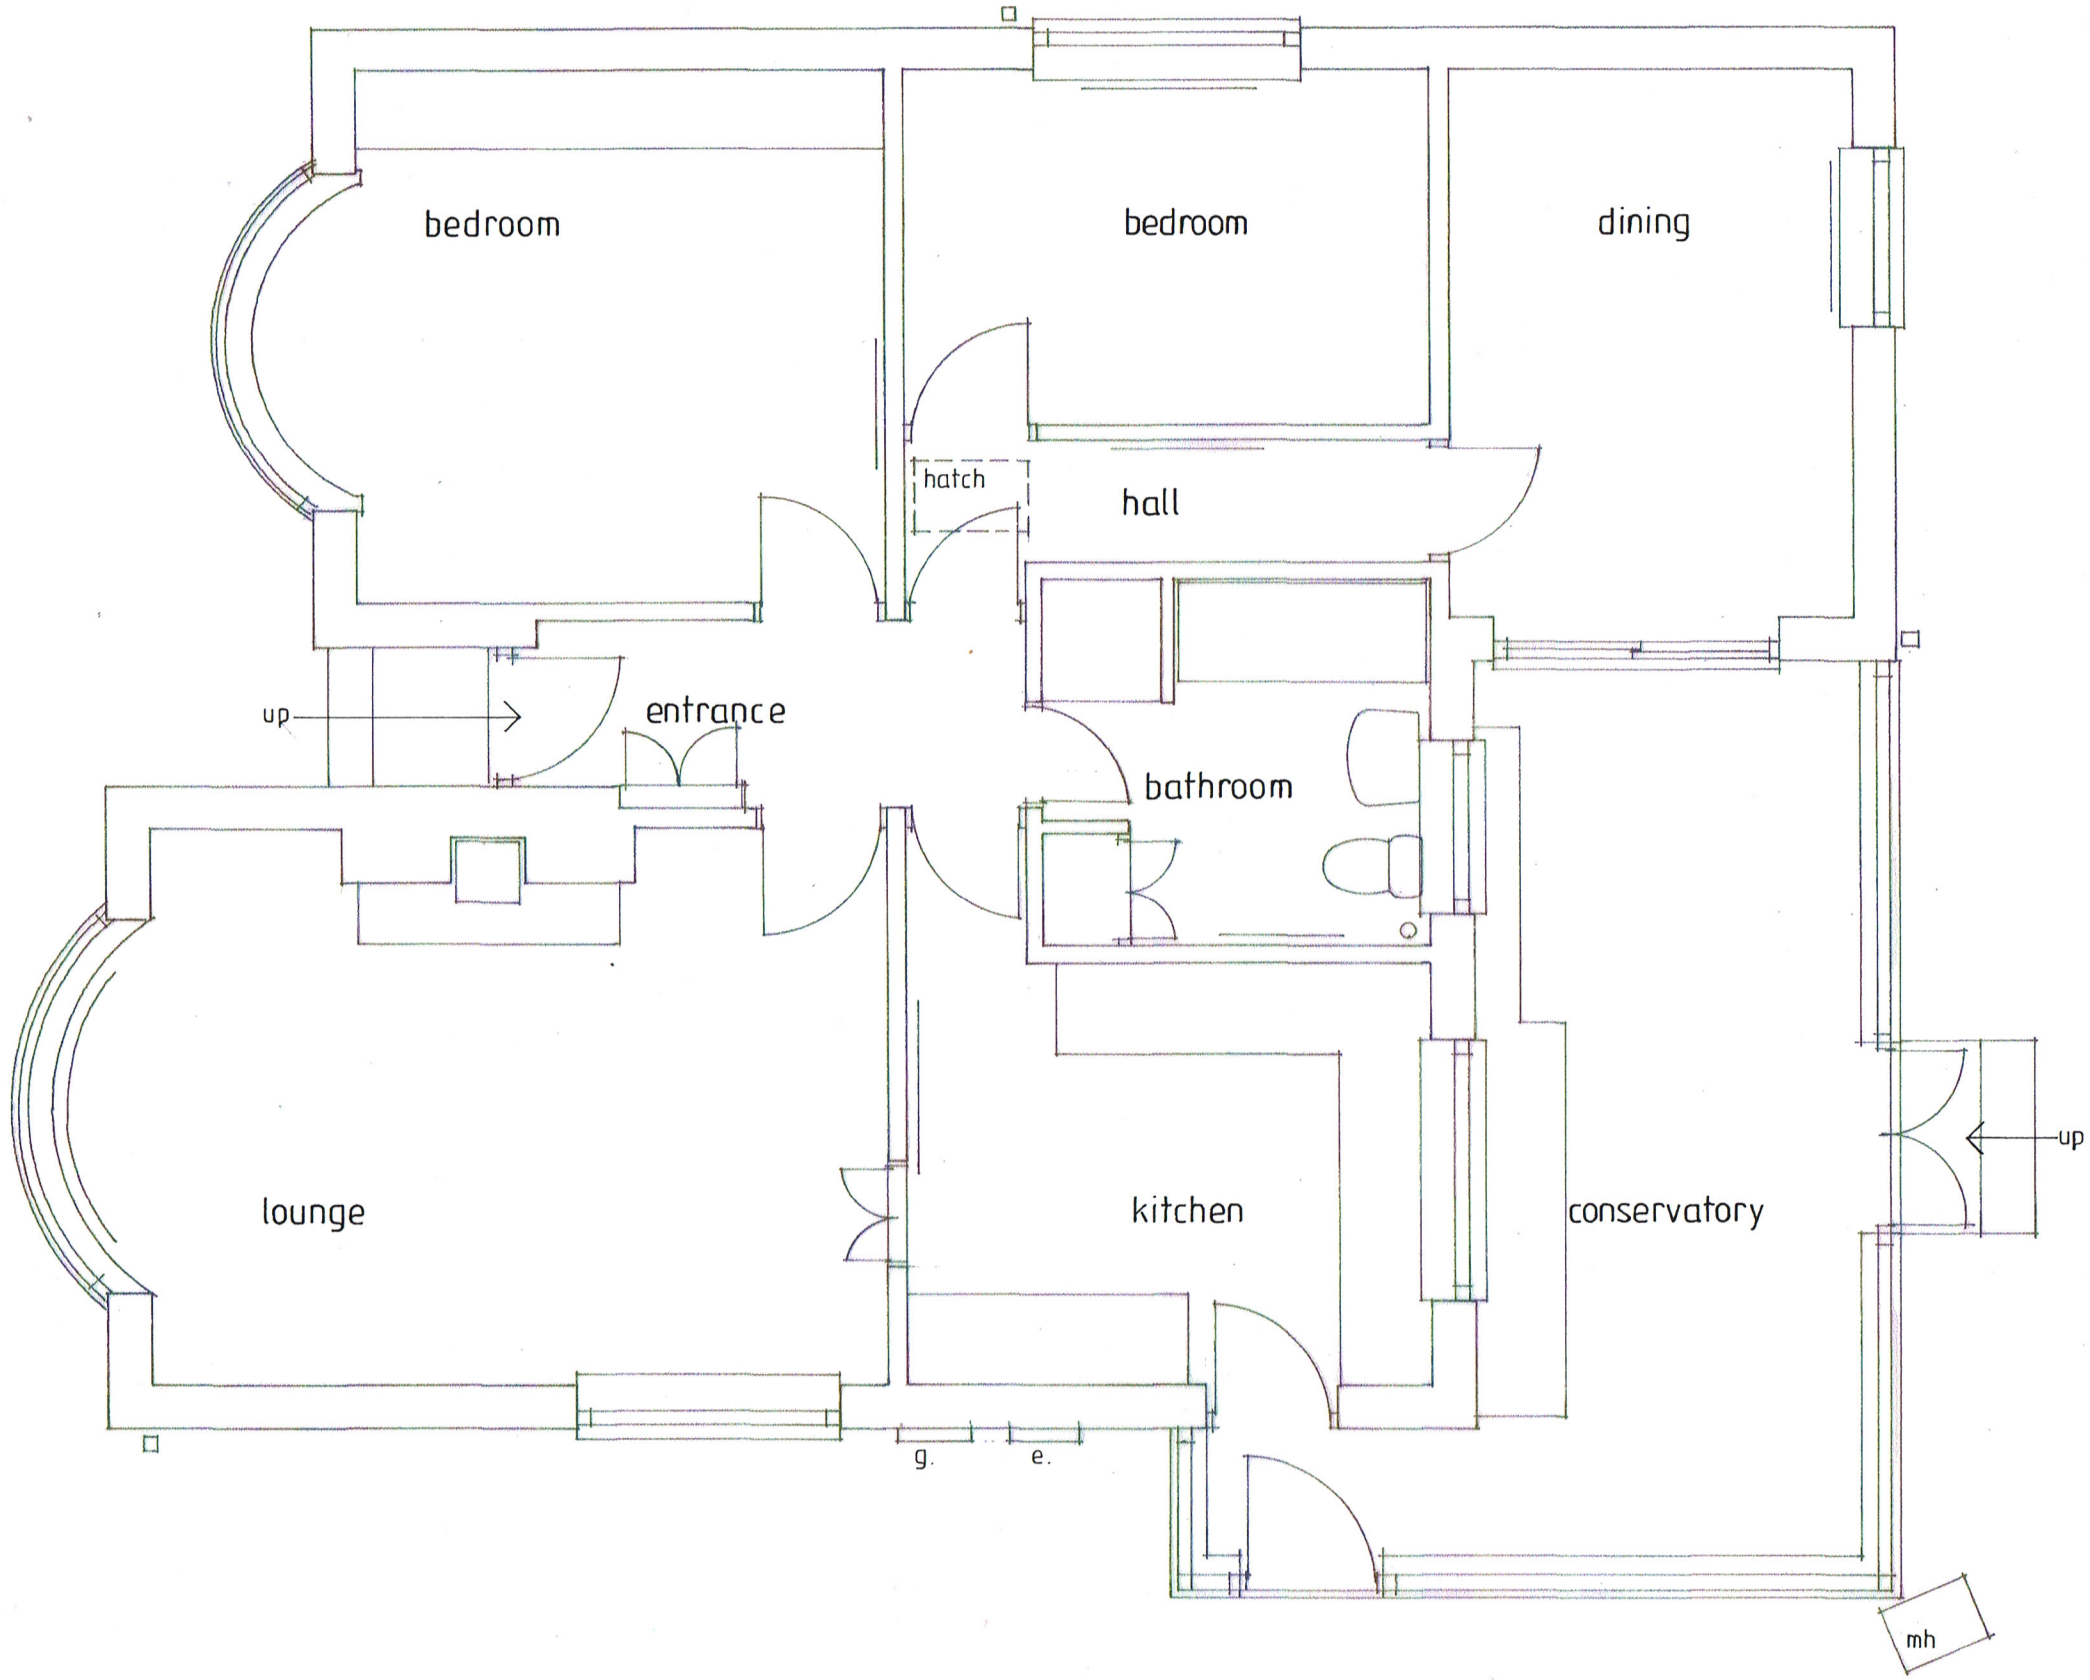


The contractor shall check all dimensions on site and report discrepancies before work commences.
No dimension shall be scaled off this drawing.
©copyright of this drawing is retained by A L Turner

client	J. Addey
project	1 Downes Crescent, Pogmore, Barnsley, S75 2JQ
title	Floor Plan as Existing

A L Turner + Associates
CHERRY TREE HOUSE, LEVISHAM, NORTH YORKSHIRE, YO18 7NL.
tel / fax: 01751 460007 mob: 07976 397307
tonyturner329@btinternet.com
www.yorkshirearchitectural.co.uk

date:	scale:	size:	drawn:
03.2014	1:50	A3	ALT

drawing no. rev.
2243:1