

Drawing No.	Rev No.
MDC001 -001	

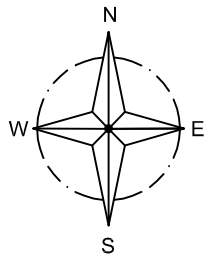

INDICATIVE ONLY

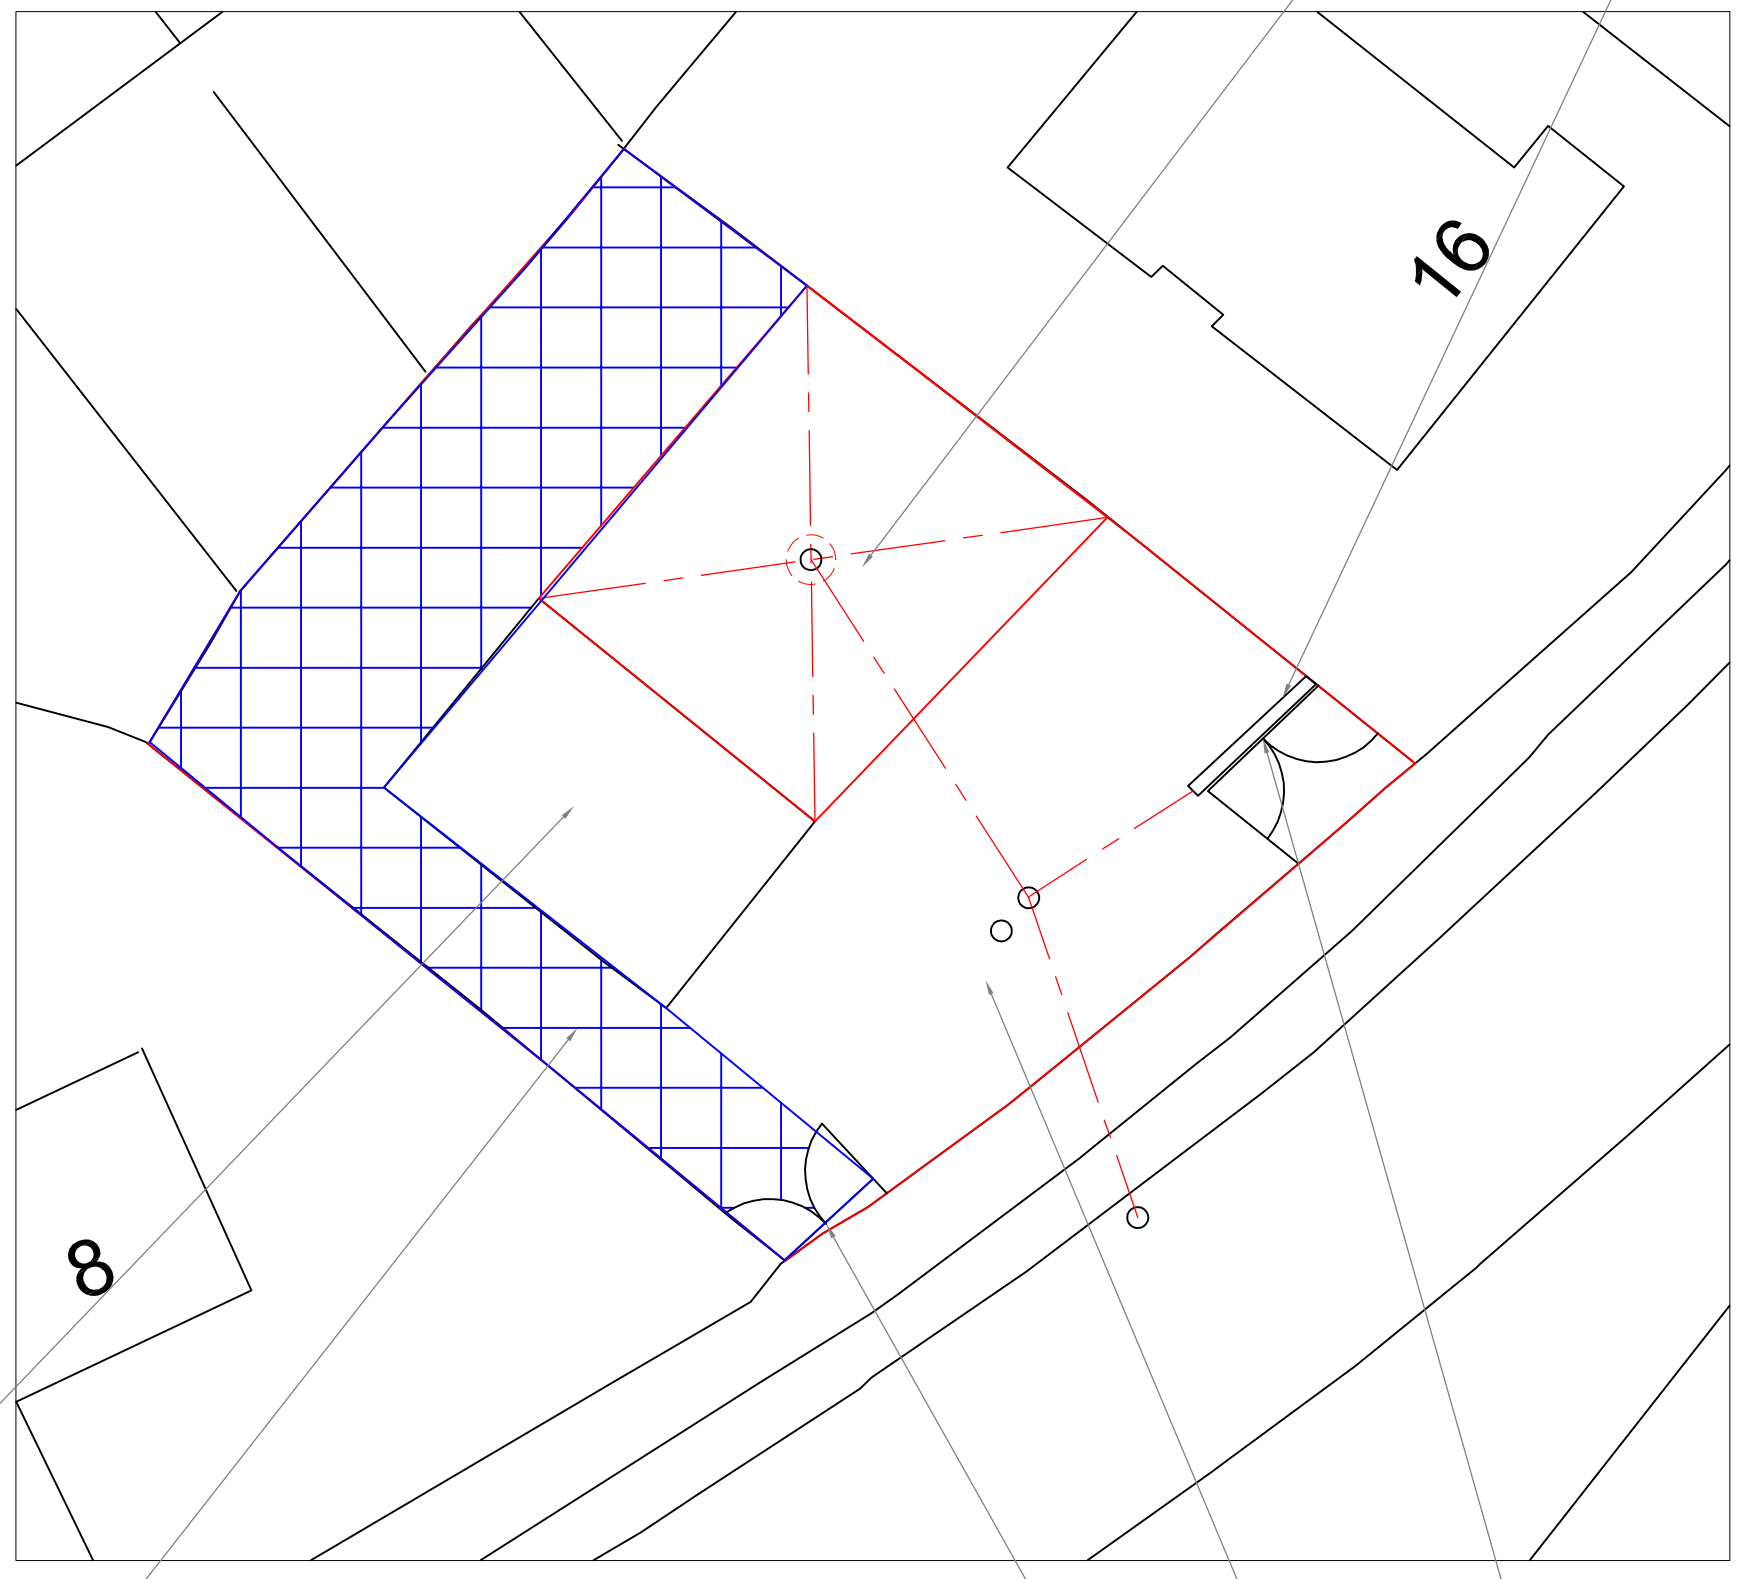

CAR WASH AREA GRADED TO CENTRAL GULLEY WHICH FEEDS TO ADJACENT INTERCEPTOR

ACO DRAIN TO PREVENT WATER RUN OFF ONTO HIGHWAY

EXISTING BUILDING UTILISED FOR WORKERS REFUGE,STOREAGE OF EQUIPMENT AND WC FACILITIES.

OFF ROAD QUEING AREA FOR UP TO 10 CARS

EXISTING SITE ENTRANCE TO BE UTILISED AS NEW EXIT

VALLETING AREA

NEW SITE ENTRANCE TO HAVE DROPPED CURB INSTALLED

SITE PLAN
SCALE 1:200 AT A3

DO NOT SCALE: Contractor to check all dimensions and report any omissions or errors

NOTES

Rev	Description	By	Chk	App	Date

JRB DESIGNS Ltd
1 Savile Road
Cudworth
Barnsley
S72 8LT
Tel: 01226 383542
Fax: 01226 380078
Mob: 07970 541192
Email: john@jrbdesigns.co.uk

This drawing is copyright. © jrbdesigns Ltd.

Client
MR D COUSEN

Drawing Title
SITE PLANS

Address
18 ST. HELENS WAY
MONK BRETON
BARNSLEY
S71 2PR

Project Title:
PROPOSED LOFT CONVERSION WITH REAR FACING DORMER

Purpose of Issue:
CONSTRUCTION

Drawing Status
FIRST ISSUE

Scale at A3	Drawn By	Date	
AS SHOWN	JRB	30/01/2012	
Checked By	Date	Approved By	Date
DC	30/01/2012	DC	30/01/2012
Project No.		Drawing No.	Revision
MDC001		001	-

APPROVAL [X] INFORMATION [ ] TENDER [ ] CONTRACT [ ] CONSTRUCTION [ ]