
THIS DRAWING TO BE READ IN CONJUNCTION WITH
DWG NO'S GR 13 007, 008 & 009

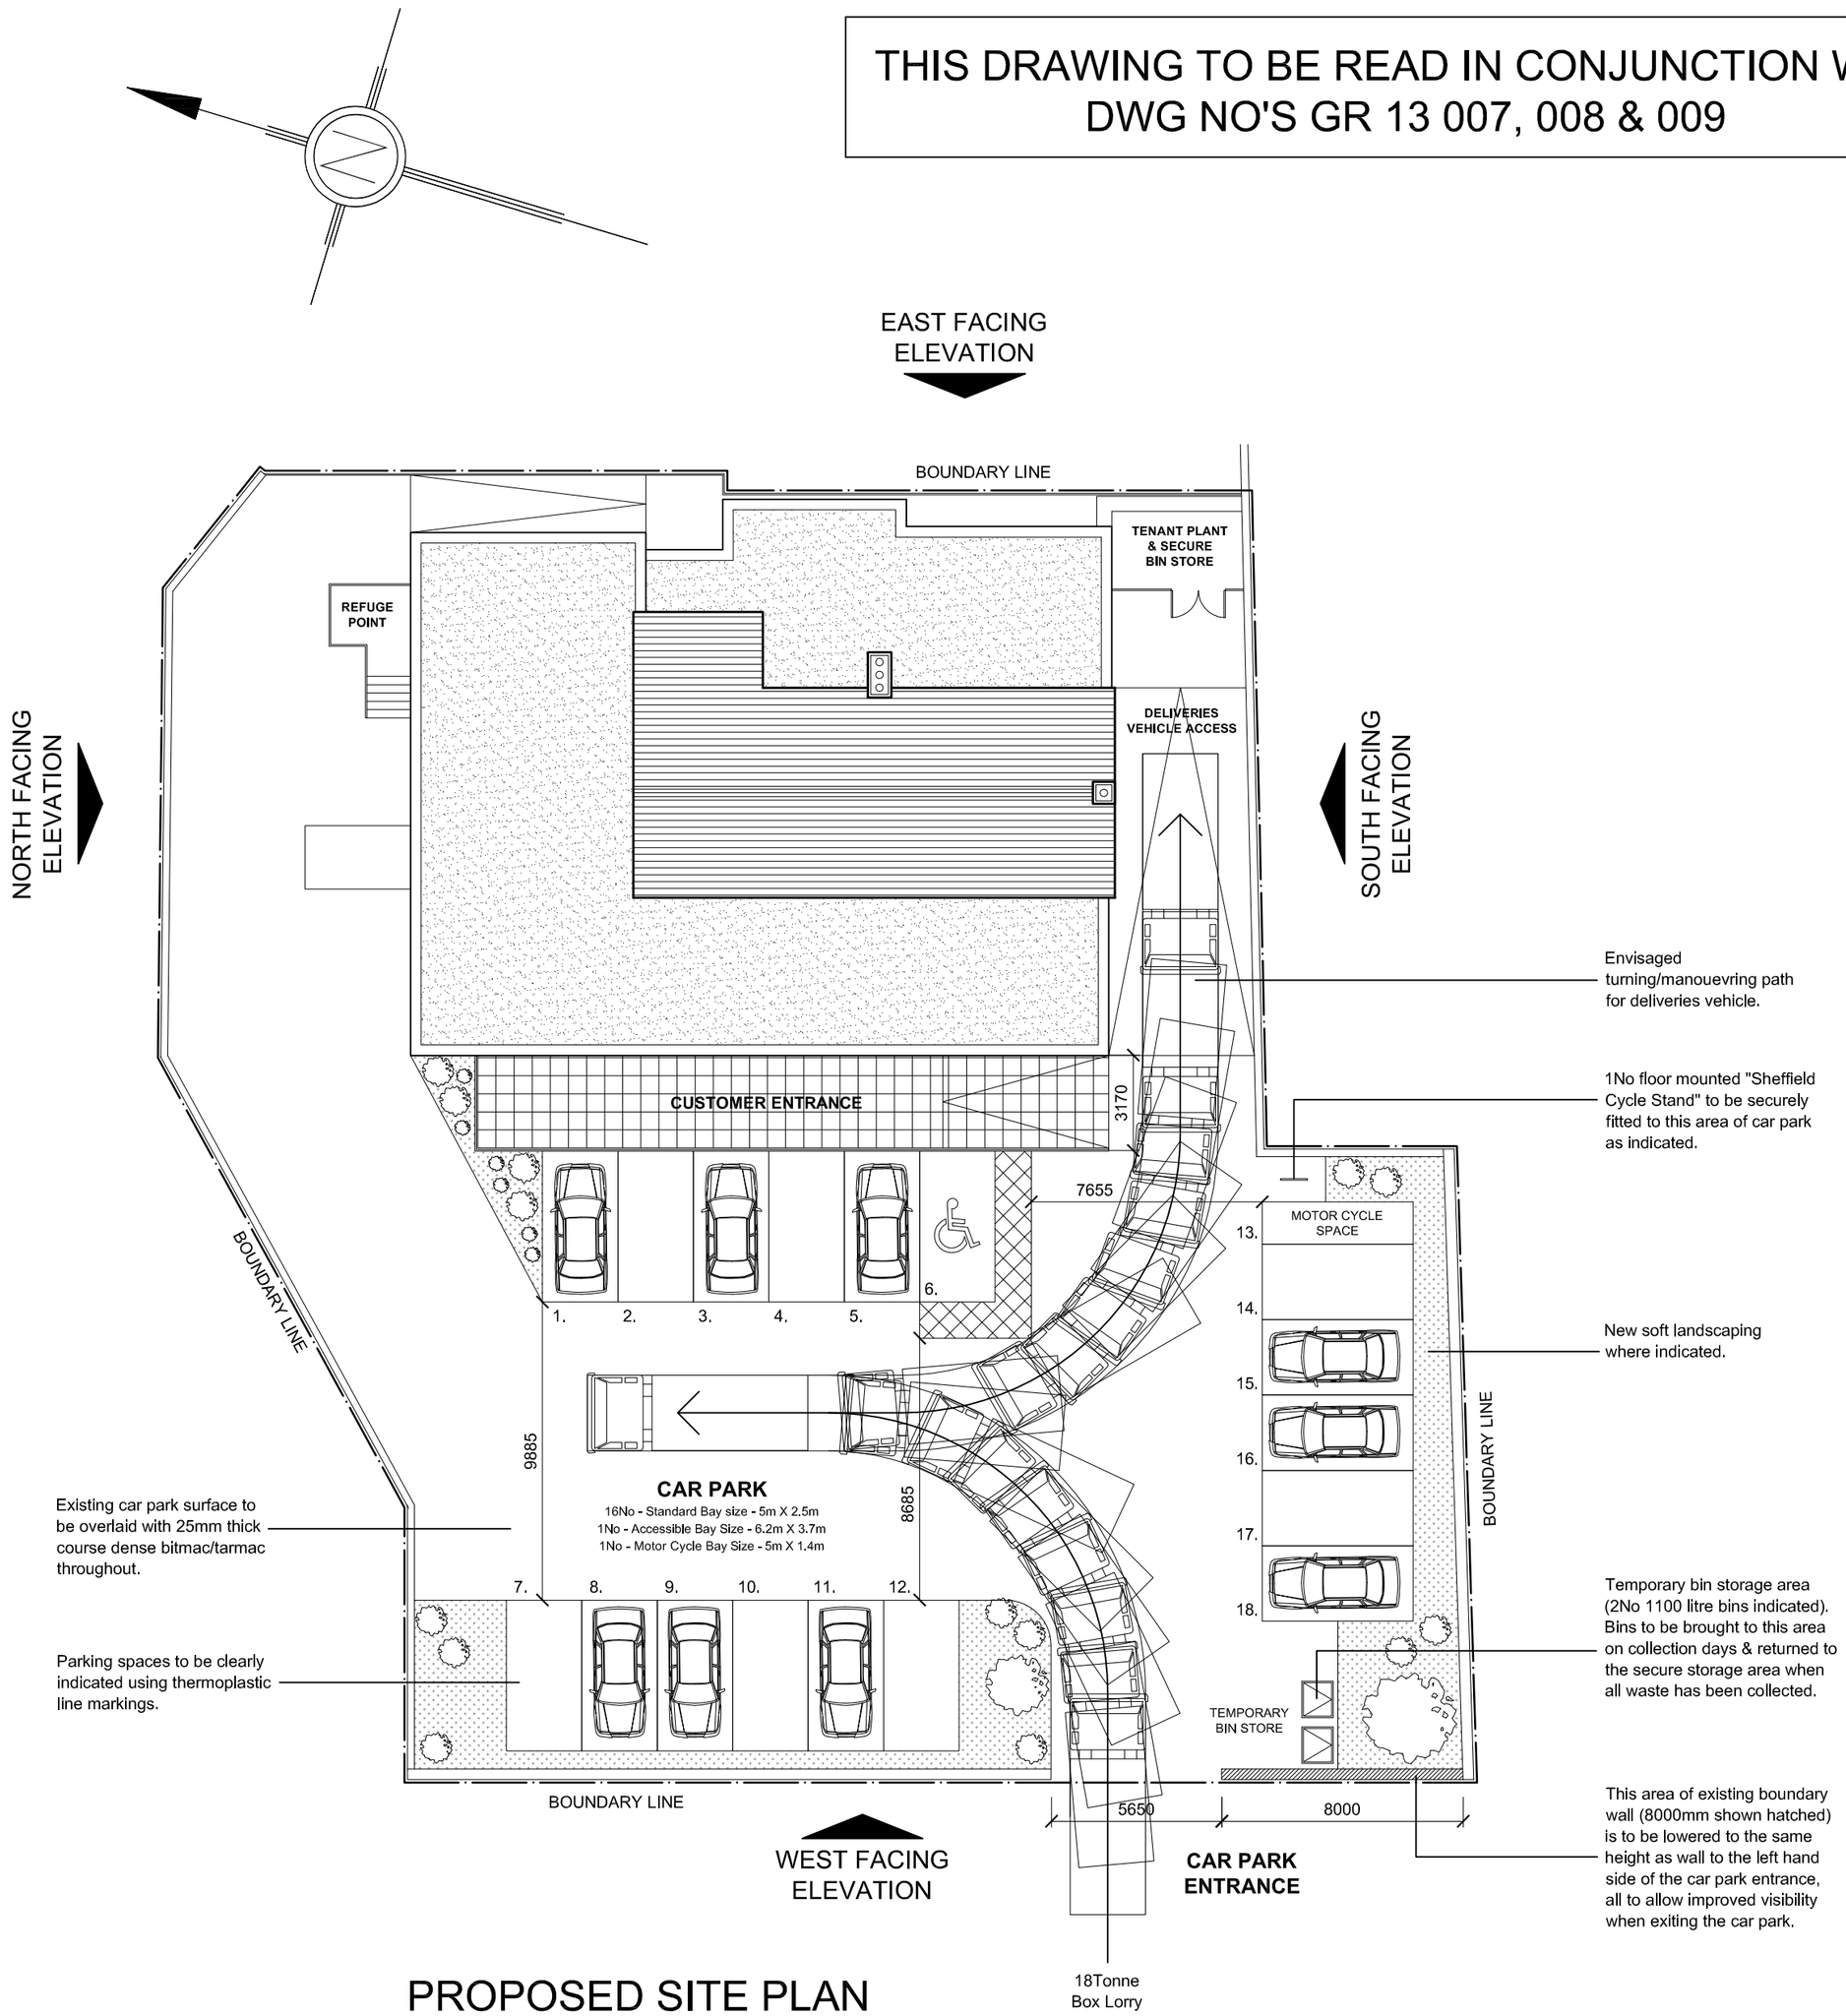

PROPOSED SITE PLAN
SCALE - 1:200

GENERAL NOTES

REVISIONS

A.	Drawing revised to suit items as discussed & requested by The Cookridge Estates during site meeting on 21.03.14. 24.03.14
B.	Drawing revised to show indication of deliveries vehicle manoeuvring path. 31.03.14
C.	Drawing revised to show the following; increase in parking bay size, inclusion of 1No motor cycle parking space, 1No short stay cycle space & a temporary bin storage area adjacent to the highway/car park entrance. 16.05.14

DIMENSIONS ARE TO BE VERIFIED ON SITE AND ANY DISCREPANCIES REPORTED TO THE DESIGNER. IF IN DOUBT ASK ! ALL WORK TO COMPLY TO CURRENT BUILDING REGULATIONS , AND TO BE IN ACCORDANCE WITH BRITISH STANDARDS AND CODES OF PRACTICE.

identity | interior design
partnership

84 TOWN STREET - HORSFORTH - LEEDS - LS18 4AP
tel : 0113 258 5391 fax : 0113 258 0875
e-mail:post@iidp.co.uk
www.iidp.co.uk

PROJECT.
Heron Foods - Proposed Retail Unit
Neville Avenue
Kendray
Barnsley

CLIENT.
Cookridge Estates

SIGNED.

DRAWING TITLE.
Proposed Site Plan

DRAWING NO.	SCALE.	DATE.
GR / 13 / 010 / C	1 : 200	17 / 02 / 14

DRAWN BY.
M. FLETCHER