




Existing Ground Floor Plan
(Scale 1:100)

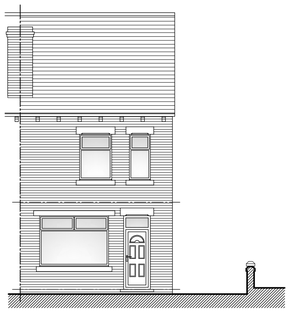


Existing Front Elevation
(Scale 1:100)

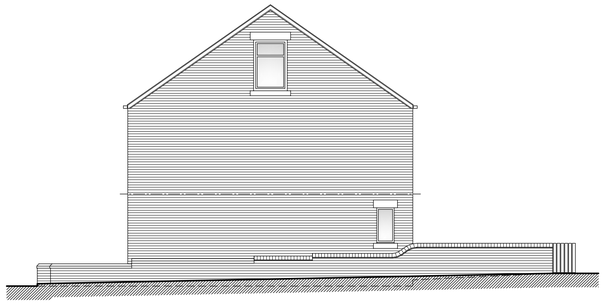

Existing Side Elevation
(Scale 1:100)

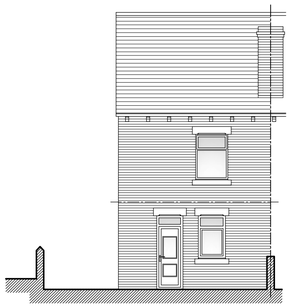

Existing Rear Elevation
(Scale 1:100)

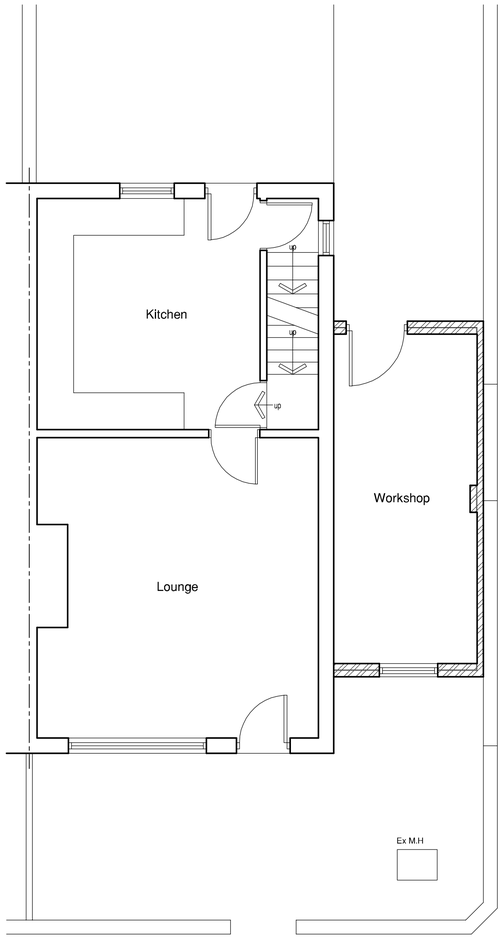

Proposed Ground Floor Plan
(Scale 1:50)




Proposed Front Elevation
(Scale 1:50)



Proposed Side Elevation
(Scale 1:50)



Block Plan - Scale 1:500

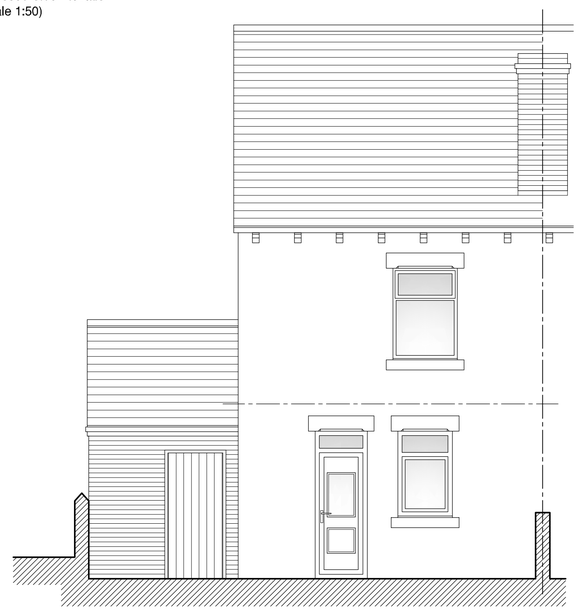

Proposed Rear Elevation
(Scale 1:50)

COPYRIGHT:

THIS DRAWING AND THE DESIGNS DEPICTED THEREON ARE THE COPYRIGHT OF EYRE ASSOCIATES LIMITED

ALL DRAWINGS AND DIMENSIONS TO BE CHECKED AND ANY DISCREPANCIES TO BE REPORTED PRIOR TO THE COMMENCEMENT OF WORKS OR PRODUCTION OF SHOP DRAWINGS

NO DIMENSIONS TO BE SCALED FROM THIS DRAWING UNLESS APPROVED BY A REPRESENTATIVE OF THE COMPANY

ALL WORK TO BE CARRIED OUT IN ACCORDANCE WITH THE BUILDING REGULATIONS AND THE REQUIREMENTS OF THE LOCAL AUTHORITY

REVISIONS

REF.	DESCRIPTION	BY	CHK	DATE
A	WORKSHOP REDUCED AS REQUESTED BY CLIENT.	CAE		01.06.11
B	DRAWING AMENDED FOLLOWING COMMENTS BY PLANNING OFFICER.	CAE		10.08.11
C	HEAD DETAIL ADDED ABOVE EXTENSION WINDOW AS REQUESTED BY PLANNER.	CAE		15.08.11

EYRE ASSOCIATES LIMITED

ARCHITECTURAL SERVICES

3 LOW CROFT
WOMBWELL, BARNSLEY, SOUTH YORKSHIRE
S73 0DX

tel: 01226 341121

mob: 07799 143586

web: www.eyreassociates.co.uk

e-mail: enquiries@eyreassociates.co.uk

CLIENT
MS V RUTLEDGE

PROJECT
PROPOSED SIDE EXTENSION
28 HODROYD COTTAGES
BRIERLEY, BARNSLEY

DRAWING TITLE
EXISTING & PROPOSED PLANS & ELEVATIONS

SCALES	DATE	DRAWN	CHKD
Various	**22.05.11**	**CAE**	

DRAWING No. **11.0055/02** REV **C**