Notes: PLANNING DRAWINGS, NOT TO BE USED FOR BUILDING REGULATIONS OR CONSTRUCTION PURPOSES

PORCH MATERIALS
WALLS - red brick plinth, oak framed walls with oak weatherboarding
ROOF - matching concrete tiles
WINDOWS/ DOORS - solid oak door & oak framed windows
CAR PORT MATERIALS
WALLS - red brick plinth, oak framed walls with oak weatherboarding
ROOF - matching concrete tiles
WINDOWS/ DOORS - solid oak door & oak framed windows


Revision: --

Revision List:


0 5m

Project Name: 14 Mortimer Road
Drawing Title: Plans, Elevations - Proposed
Drawing Number: 1053/TP/003
Scale: 1:100@A3
Date: May 11


N

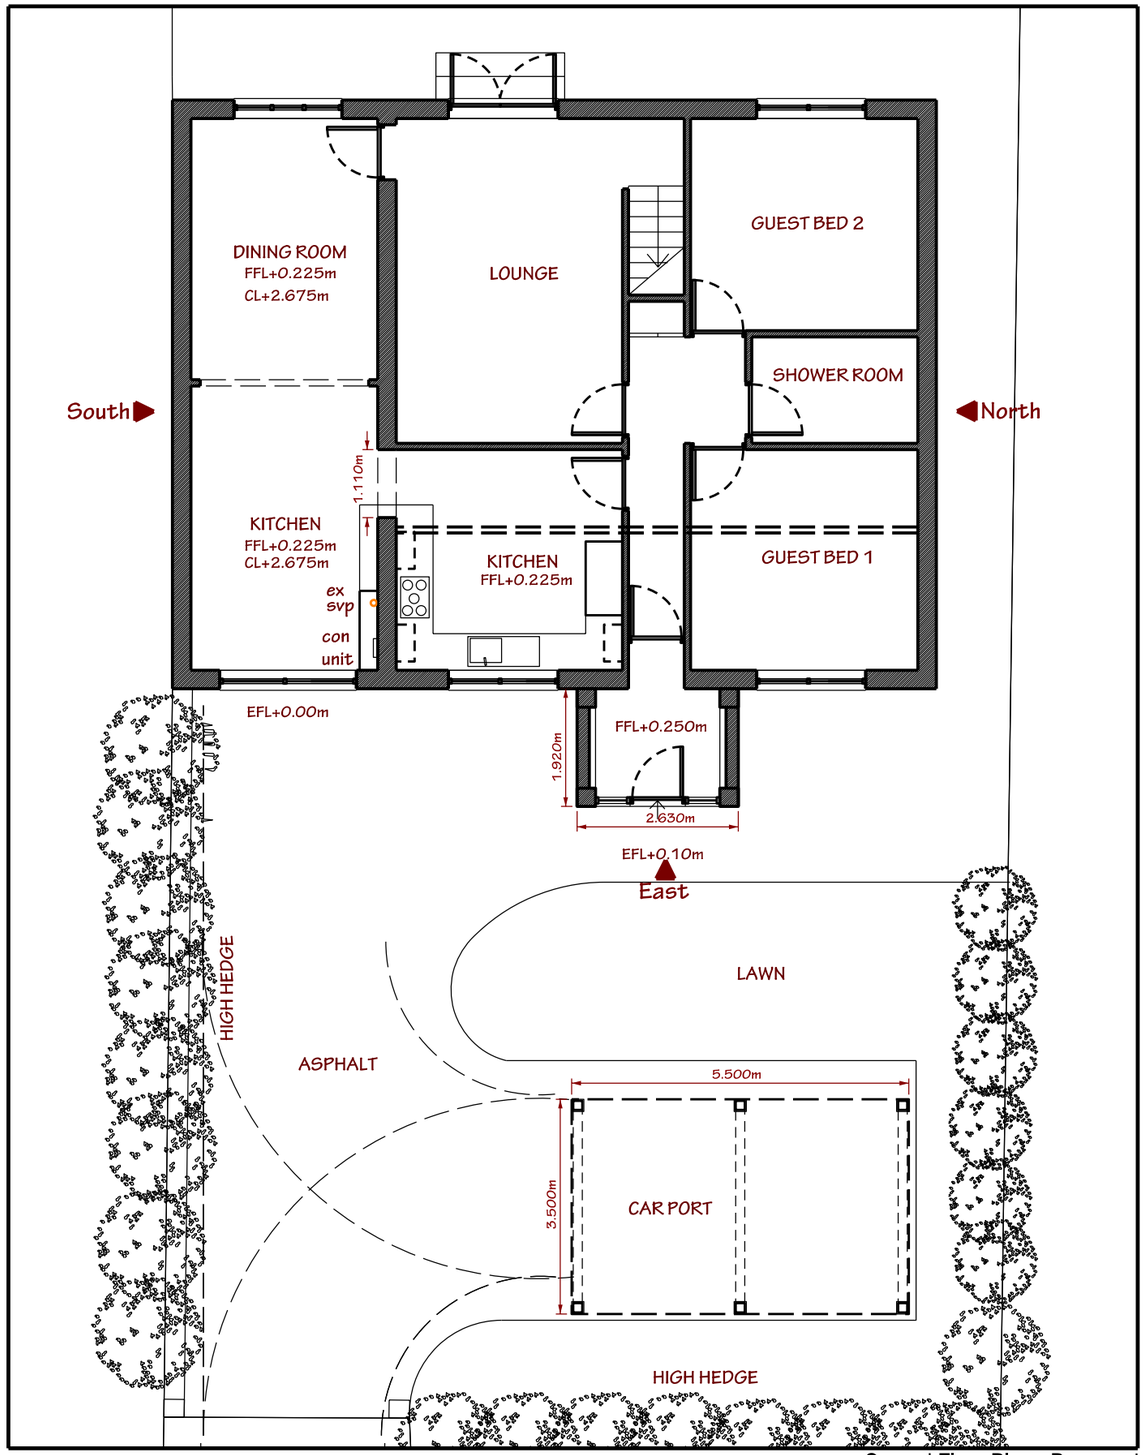


Ground Floor Plan - Proposed

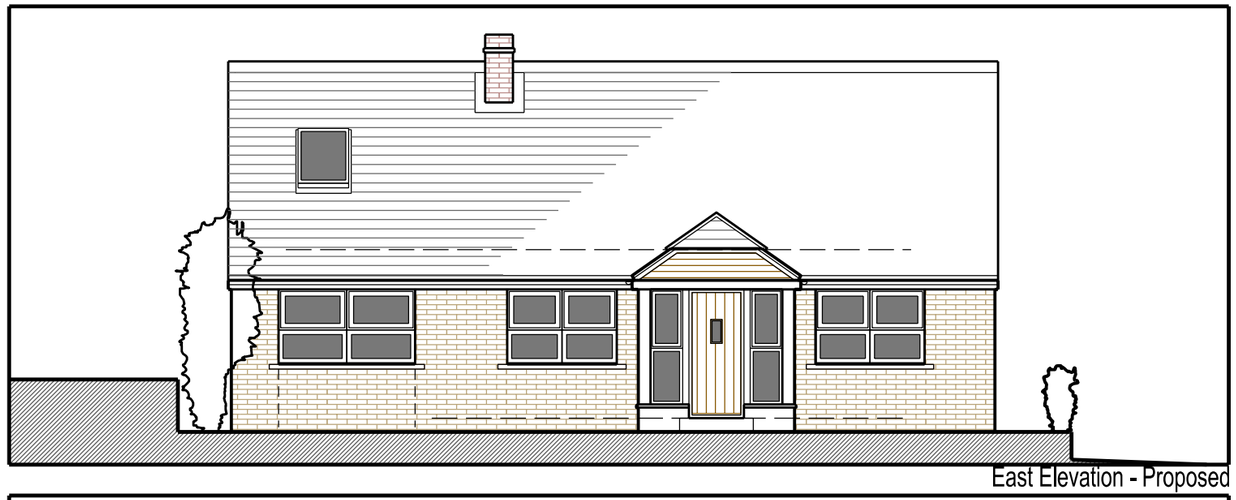

East Elevation - Proposed

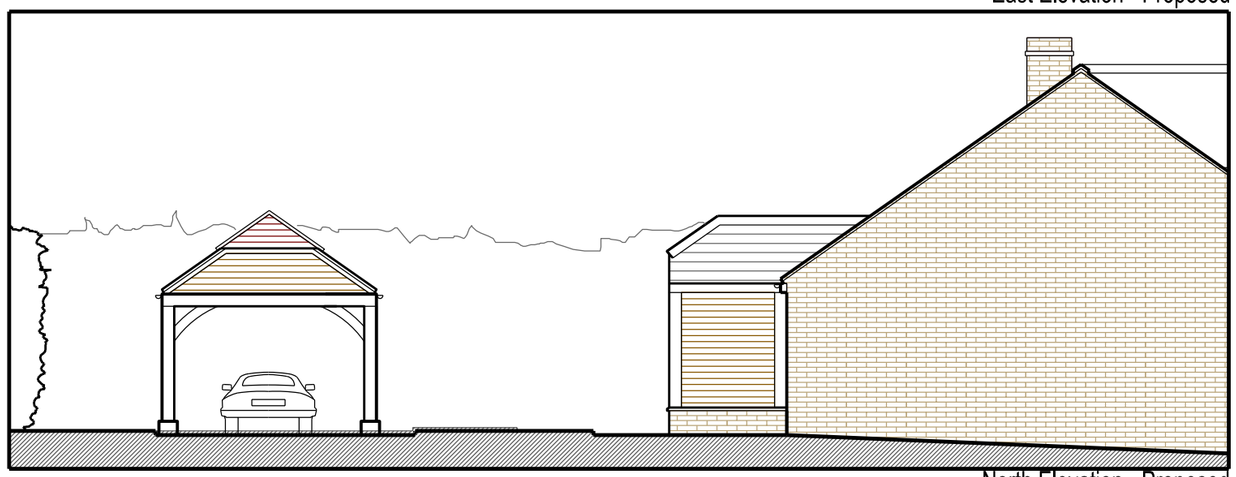

North Elevation - Proposed

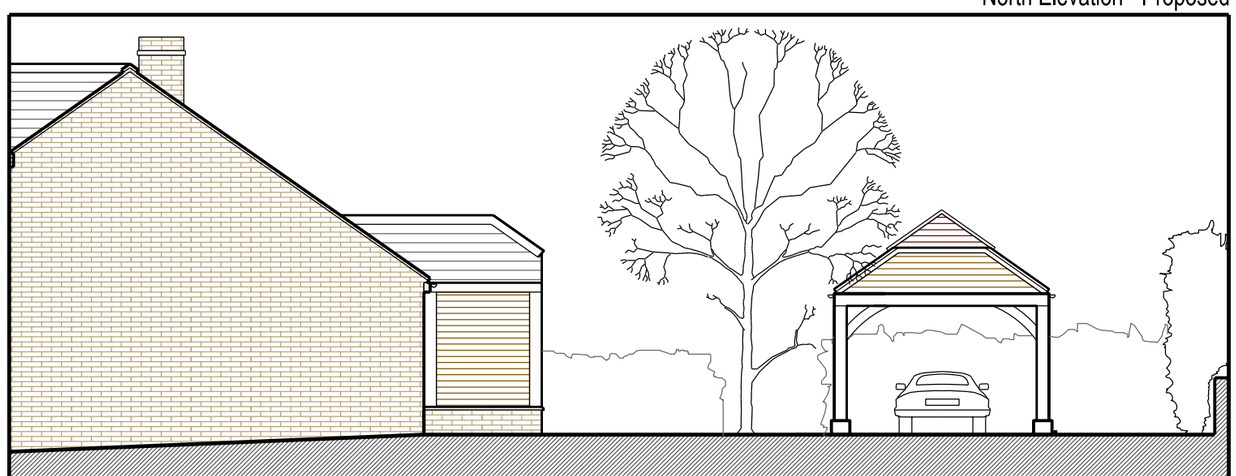

West Elevation - Proposed

DSA design space architecture
t: +44 (0)1226 762697 e:info@designspacearchitects.co.uk www.designspacearchitects.co.uk