


FRONT ELEVATION

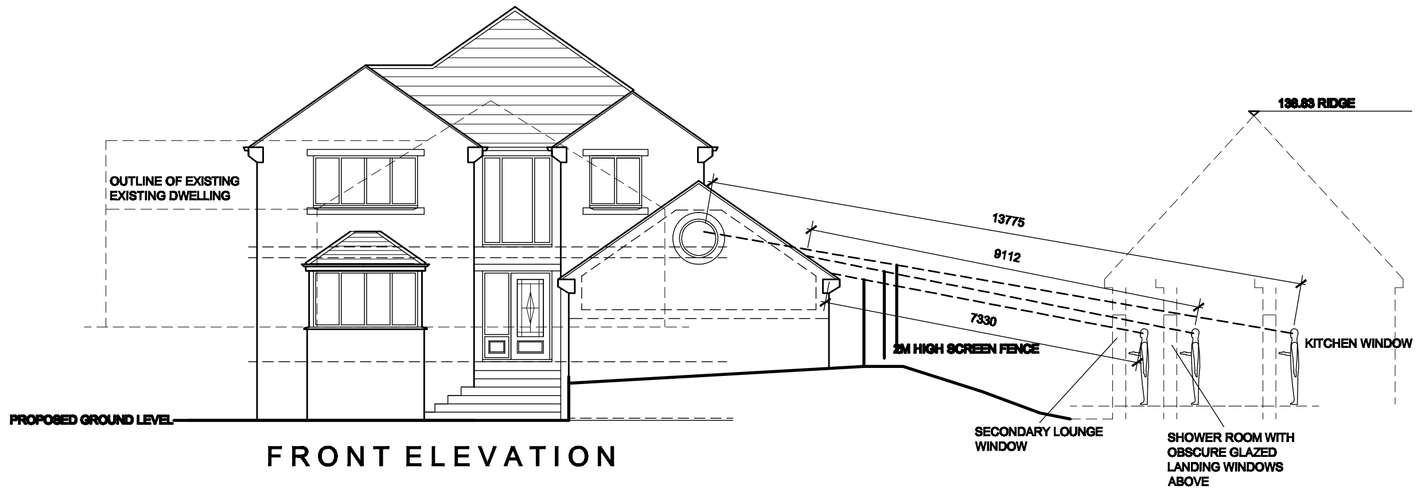


SIDE ELEVATION




SIDE ELEVATION



REAR ELEVATION

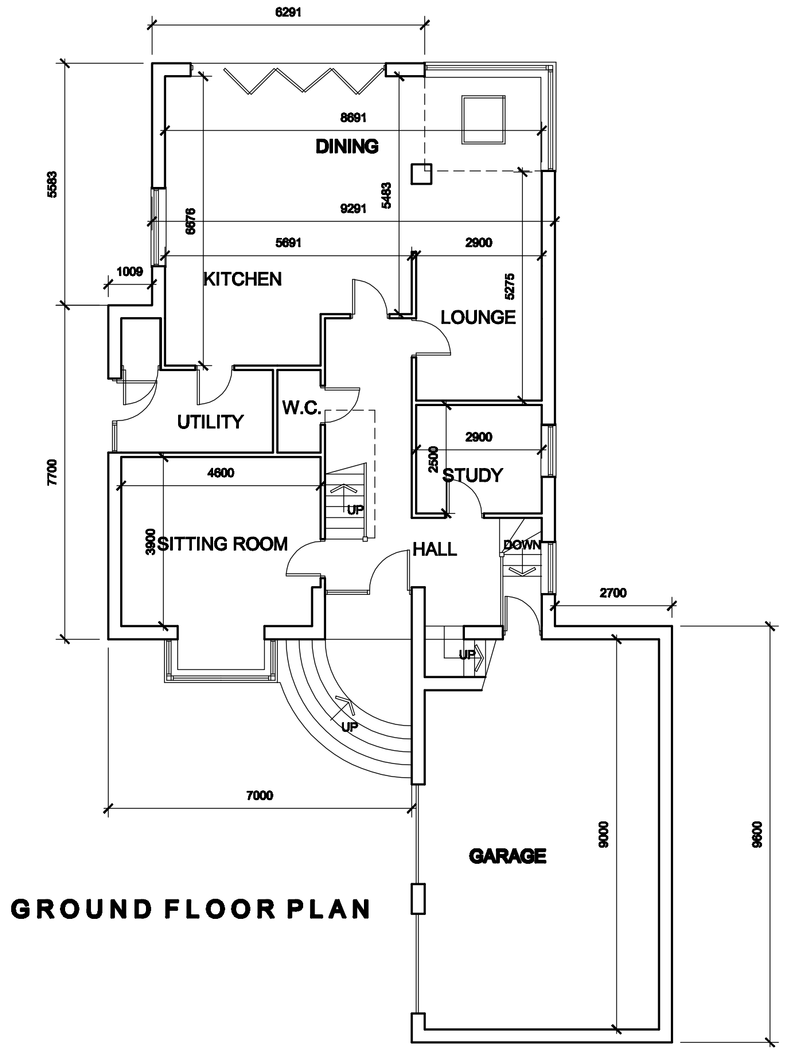

GROUND FLOOR PLAN

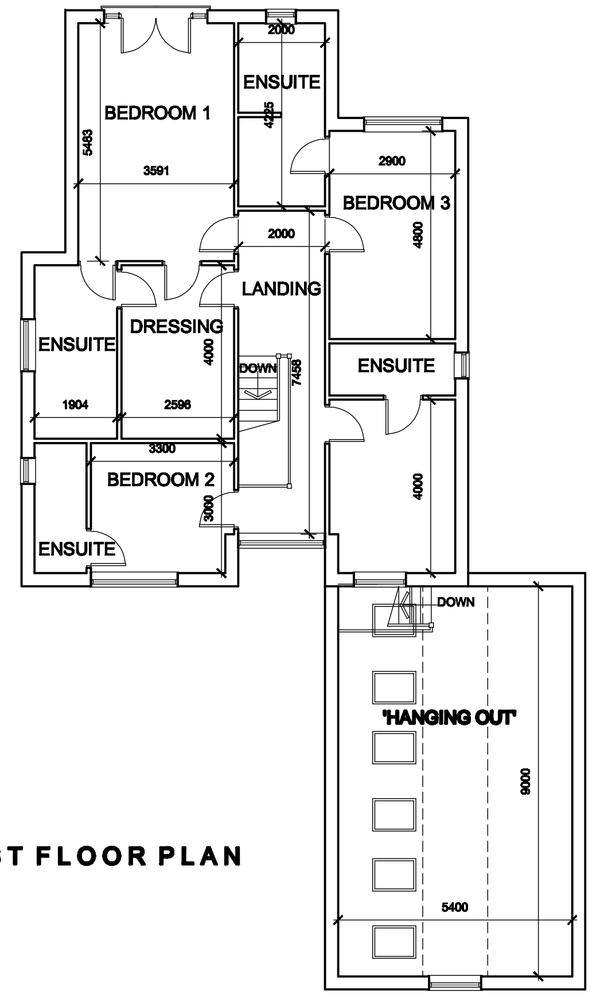

FIRST FLOOR PLAN

White Agus Partnership	PROVIDENCE VILLA, 42 SACKVILLE STREET, BARNSLEY. S70 2DB	Phone: 01226 208482 Fax: 01226 283030 Email: info@whiteaguspartnership.co.uk Web: www.whiteaguspartnership.co.uk
	SURVEYORS AND BUILDING DESIGN CONSULTANTS	

Project.	Client.	
PROPOSED DWELLING CHAPEL STREET, BIRDWELL, BARNSLEY	MR GARY ASKEW	
Drawing Title.	Date.	Scale.
PLANS AND ELEVATIONS (HOUSE SCHEME)	SEPT 2012	1:100 @ A1
	Ref. 12–020 / Dwg. No. 06	Rev. A

Date		Suffix	Description	Date		Suffix	Description
30-10-12		A	FRONT BAY WINDOW REVISED				