


All dimensions in mm unless otherwise stated
The contractor must verify all dimensions on site before commencing on site
Architect must be notified of any suspected discrepancies or omissions
Scaled dimensions to be confirmed by the Architect

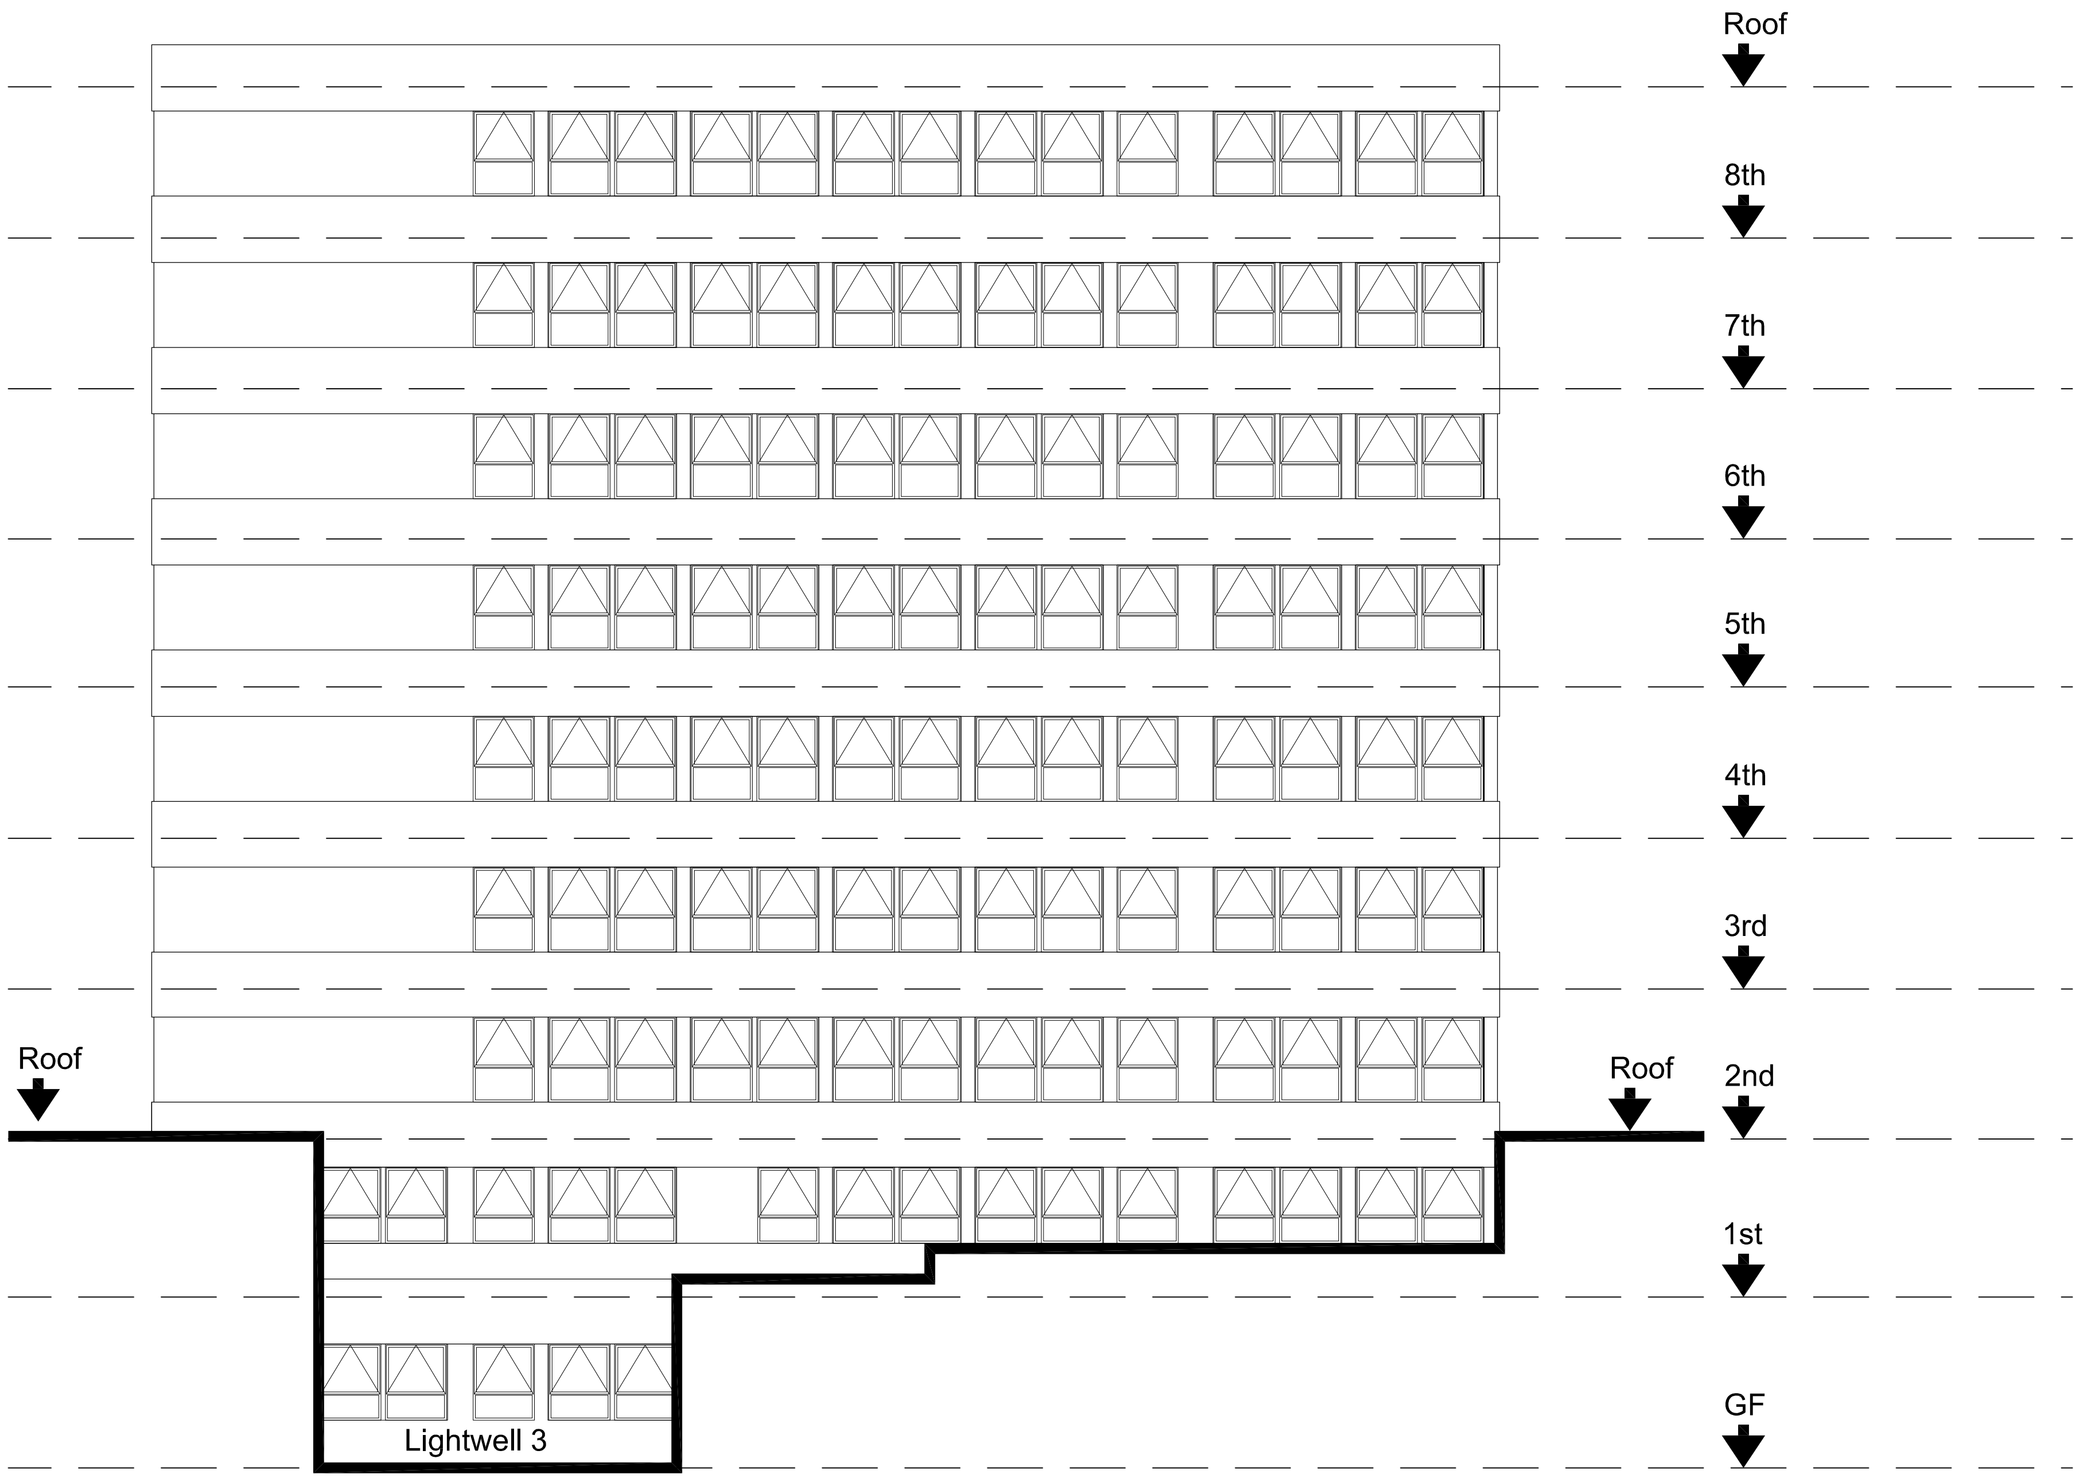


EXISTING NORTH WEST ELEVATION

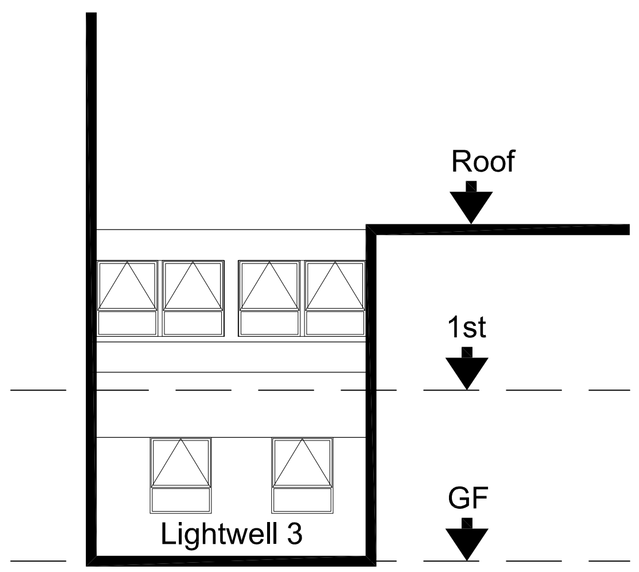


EXISTING NORTH EAST ELEVATION
LIGHTWELL 3

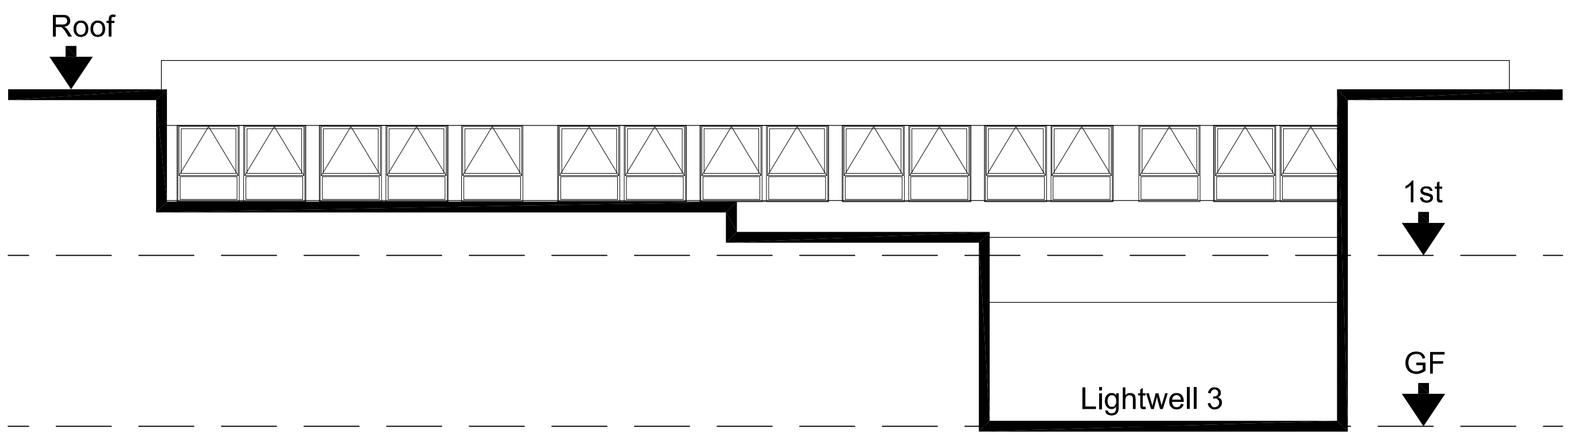

EXISTING SOUTH EAST ELEVATION
LIGHTWELL 3

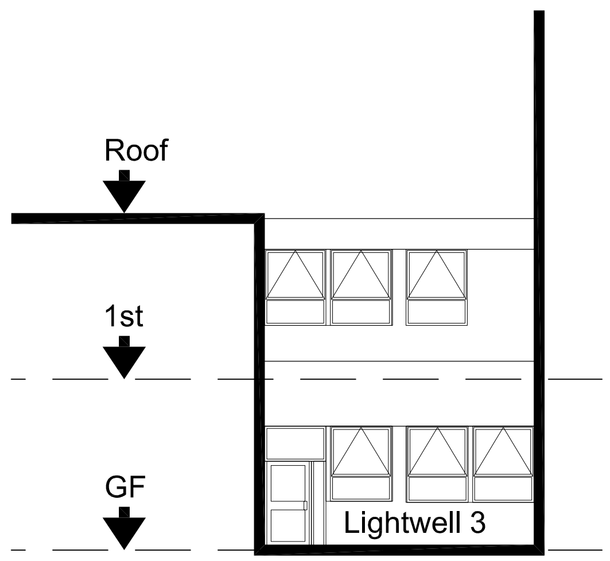

EXISTING SOUTH WEST ELEVATION
LIGHTWELL 3

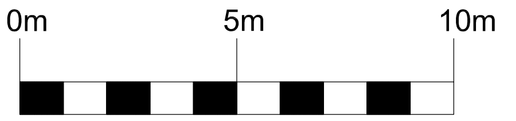

Revisions

Barnsley NHS Trust

Barnsley Hospital
Gawber Road
Barnsley

Proposed Window Replacement
Block K-L
Existing North West Elevation

Scale 1:100@A1 / 1:200@A3

b&c beaumont & cowling chartered architects
15 collegiate crescent
sheffield
S10 2BA
t: 0114 266 3001
f: 0114 266 3002
w: www.beaumontandcowling.co.uk
e: sheffield@beaumontandcowling.co.uk

Date 12.3.12 | No. 3247/7 | Rev.