
Date:	Comments:	Dn:	Ch:	App:	Rev:
24/12/10	Drawing updated to reflect 2010 scheme changes. Status changed to DRAFT	JD	BM		AA
09/03/11	Layout revised in response to S.E, M&EE and specialist consultant comments	JD	BM		AB
26/04/11	general layout update	bm	***		AC
06/06/11	PLANNING Issue	BM	MP		AD

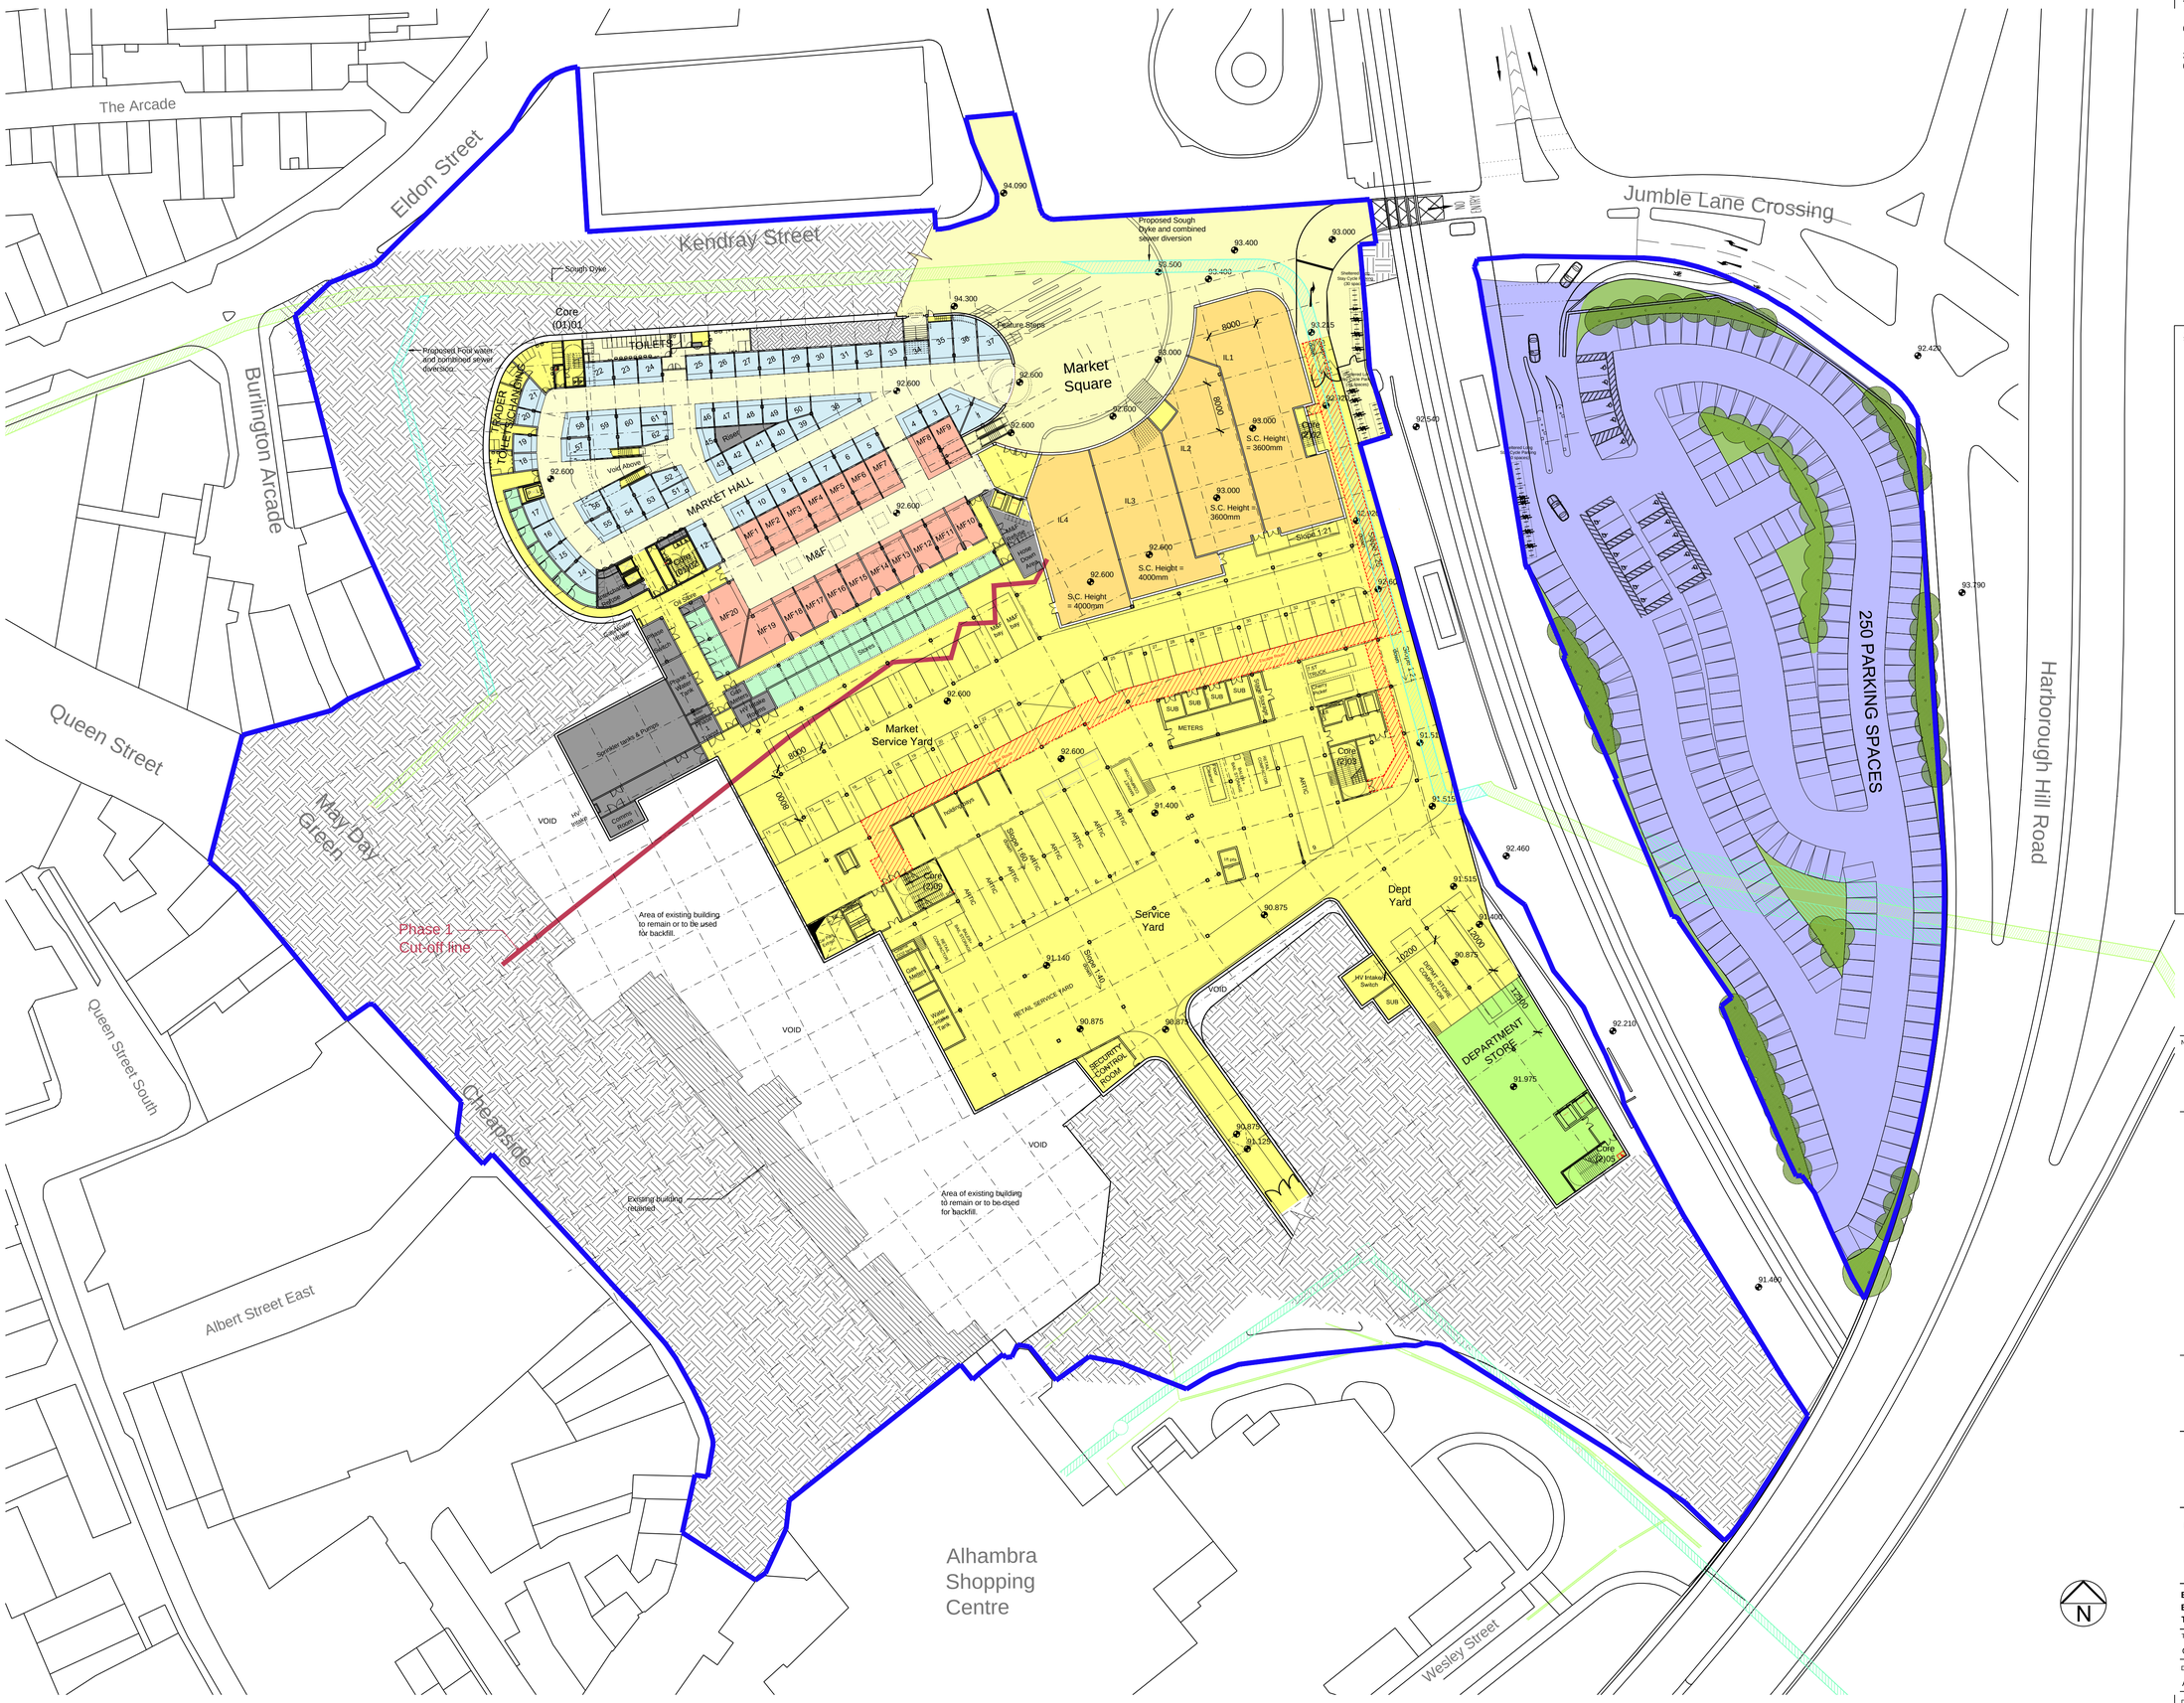

Area Key:

- Public Areas
- Market Stalls
- Retail Units
- Internal Circulation Market
- Common Areas/ Loading / Service / Plant / Cores
- Open Market
- Department Store
- Market Shop Units
- Cinema
- Market Storage
- Car Park/ Car Park Access
- Food Drink Market
- Roof
- Management Suite Market
- Plant
- Meat & Fish

(+94.00) Existing Level
+94.00 Proposed Level
Site Boundary

Notes:

Do not remove this panel from the drawing
No dimensions to be scaled from this drawing
Report all errors and omissions to the Architect
Dimensions to be checked on site before fabrication
Site plan based on topographical data (refer to survey data)

The 1249 Regeneration Partnership LLP

CZWG
17 Bowling Green Lane
London EC1R 0QB
Tel 020 7253 2523
Fax 020 7250 0594
www.czwg.com

HolderMathias
50 Conduit Street
London W1S 2YT
Tel 020 7287 0735
Fax 020 7287 1175
www.holdermathias.com

Barnsley Markets
Barnsley Town Centre
The 1249 Regeneration Partnership LLP

Title:	Job No:
General Arrangement (Plan), Interchange Level	1451 / 3158
DWG No:	Rev:
AL (00) 008	AD

Date:	Drawn:	Check:	Status:	Scale:
27/04/2007	MA	MP	PLANNING	1/500 @ A1