
SIGN 1
BLACK DIBOND/ALUMINIUM PANEL WITH ORANGE VINYL OVERLAY PANTONE 1375C TO EXPOSE BLACK LETTERS. APPLIED WHITE VINYL LETTERS & BLUE/WHITE MOT SYMBOL. OVERHEAD ILLUMINATION VIA FLUORESCENT LIGHTING TROUGH OVER THE WORD 'AUTOCENTRE' & OVER THE MOT SYMBOL.. SIZE 8750x1100mm HIGH.

APPLIED VINYL TO REAR OF GLAZING.

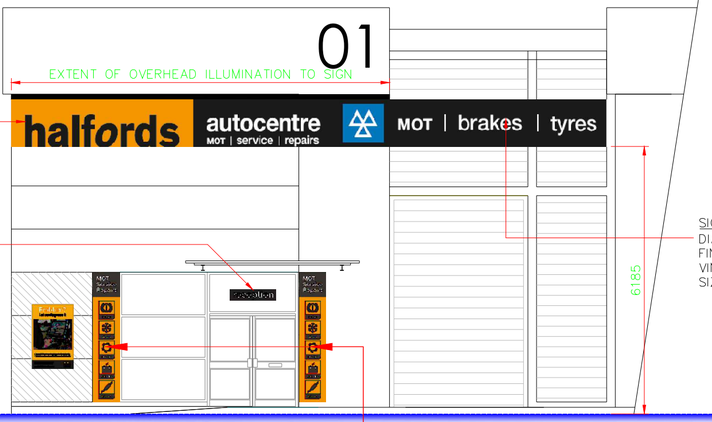


SIGN 2
DIABOND/ALUMINIUM PANEL FINISHED BLACK WITH APPLIED VINYL GRAPHICS – WHITE LETTERS. SIZE 5025x1100mm HIGH.

FRONT ELEVATION

SIGNS 3 & 4
VERTICAL ASPECT GRAPHIC SIGN – MATT BLACK DIBOND PANEL COVERED WITH ORANGE PANTONE 1375C VINYL, WITH LETTERING CUT OUT FOR BLACK LETTERS. GRAPHICS TO BE APPLIED EXTERNAL QUALITY VINYL. NON ILLUMINATED. SIZE 625x3000mm HIGH.

SIGN 7
BLACK DIBOND/ALUMINIUM PANEL WITH ORANGE VINYL OVERLAY PANTONE 1375C TO EXPOSE BLACK LETTERS. APPLIED WHITE VINYL LETTERS & BLUE/WHITE MOT SYMBOL. OVERHEAD ILLUMINATION VIA FLUORESCENT LIGHTING TROUGH. SIZE 8750x1100mm HIGH.

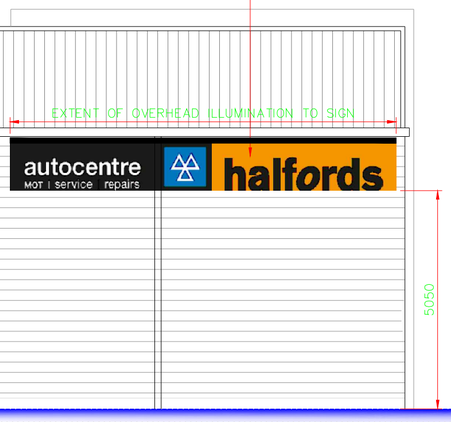


R.W.P.

REAR ELEVATION

SIGN 6
BLACK DIBOND/ALUMINIUM PANEL WITH ORANGE VINYL OVERLAY PANTONE 1375C TO EXPOSE BLACK LETTERS. APPLIED WHITE VINYL LETTERS & BLUE/WHITE MOT SYMBOL. OVERHEAD ILLUMINATION VIA FLUORESCENT LIGHTING TROUGH. SIZE 9330x1275mm HIGH.

SIGN 5
DIABOND/ALUMINIUM PANEL FINISHED BLACK WITH APPLIED VINYL GRAPHICS – WHITE LETTERS. SIZE 9115x1100mm HIGH.

Trade units in background

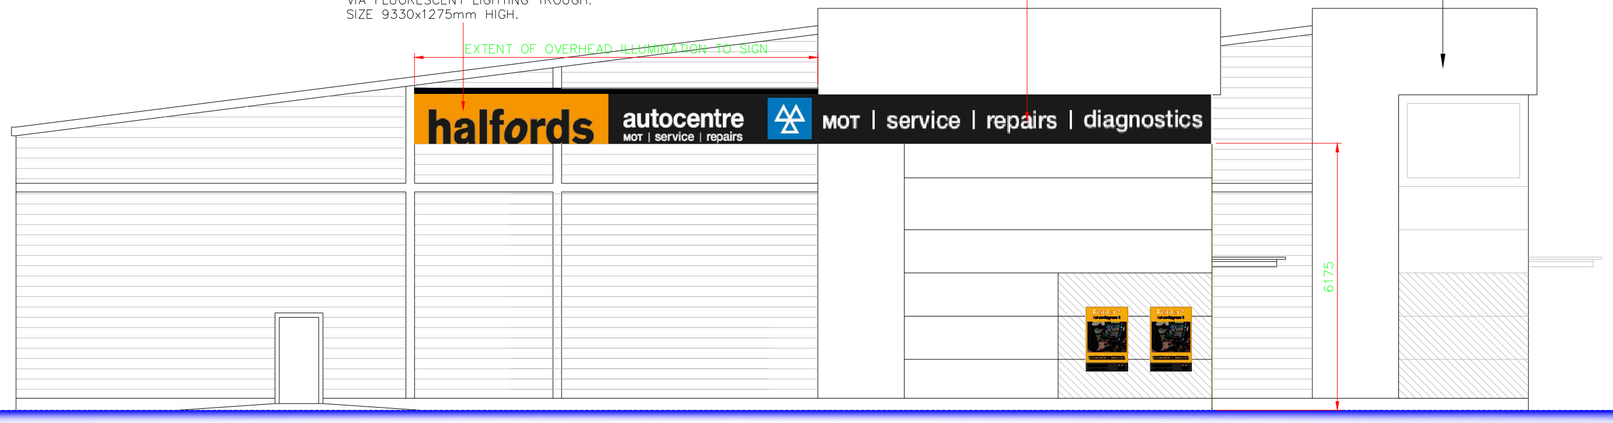

SIDE ELEVATION

REV	DATE	DESCRIPTION
B.	09-05-12	REAR ELEVATION ADDED.
A.	01-04-12	SIGNAGE AMENDED.

CLIENT	HALFORDS AUTOCENTRES LTD
DRAWING	PROPOSED ELEVATIONS
PROJECT	HALFORDS AUTOCENTRE UNIT 1 WOMBWELL LANE BARNSLEY SOUTH YORKSHIRE S70 3NS

DRAWING 22440/1.04	DRAWN IG	CHECKED NBR
SCALE 1:100	SHEET A2	DATE APRIL '12

website www.bdnltd.com
THE RIVERGREEN CENTRE AYKLEY HEADS DURHAM CITY DH1 5TS
TEL 0191 3837310 FAX 0191 3837311 email durham@bdnltd.com