

Drawing No.	Rev No.
MMB001 -002	




EXISTING FRONT ELEVATION
SCALE 1:100 AT A3

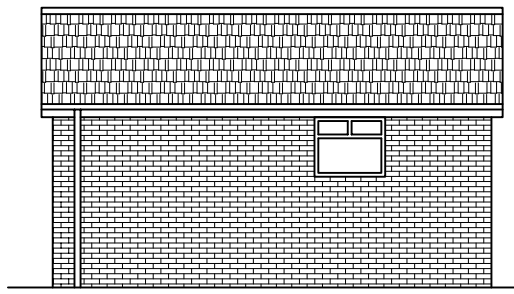


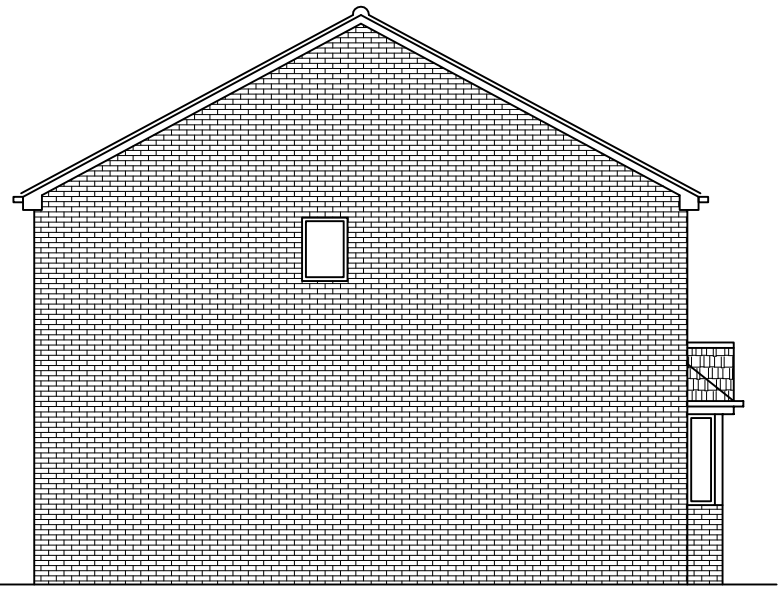


EXISTING END ELEVATION
SCALE 1:100 AT A3

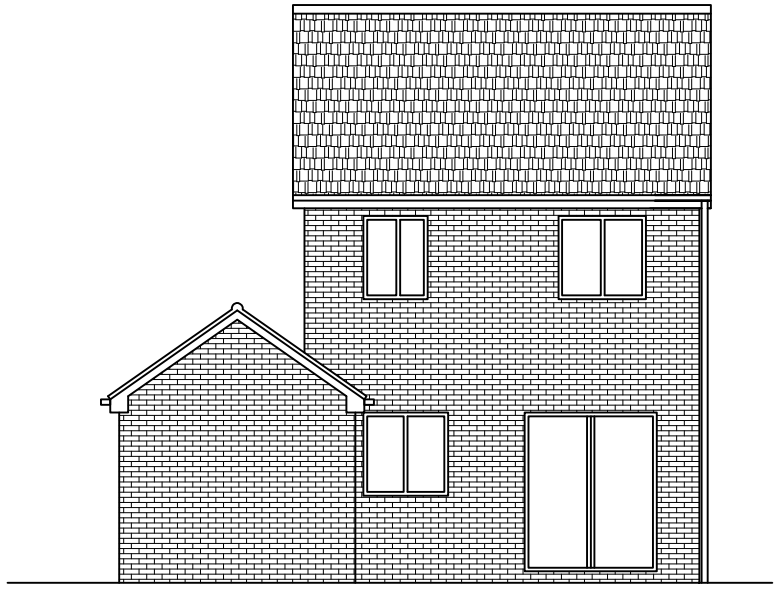

EXISTING REAR ELEVATION
SCALE 1:100 AT A3

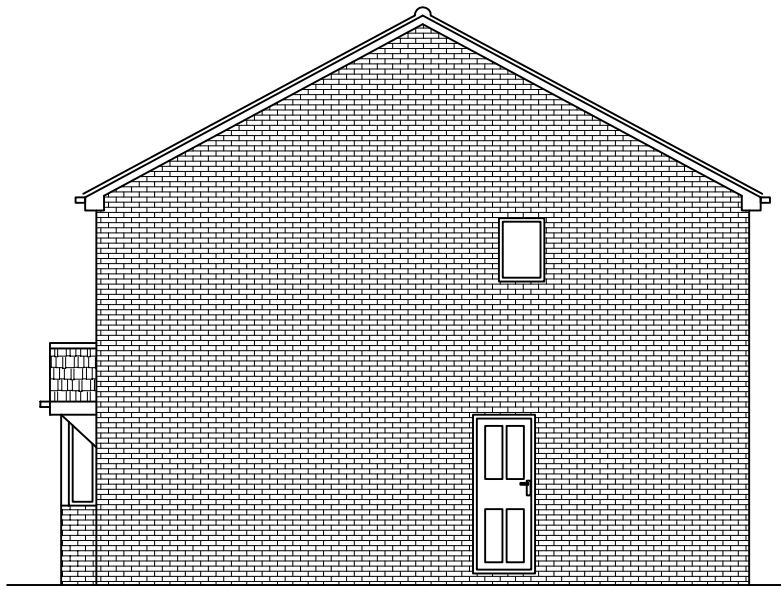

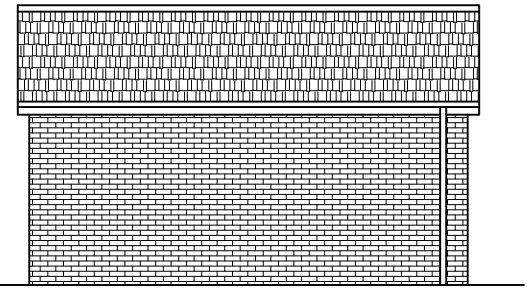

EXISTING END ELEVATION
SCALE 1:100 AT A3

DO NOT SCALE: Contractor to check all dimensions and report any omissions or errors

NOTES

Rev	Description	By	Chk	App	Date

JRB DESIGNS Ltd
1 Savile Road
Cudworth
Barnsley
S72 8LT
Tel: 01226 383542
Fax: 01226 380078
Mob: 07970 541192
Email: john@jrbdesigns.co.uk

This drawing is copyright. © jrbdesigns Ltd.

Client
MR M BOLTON

Drawing Title
EXISTING ELEVATIONS

Address
17 WHITE CROSS AVENUE
CUDWORTH
BARNSLEY
S72 8GA

Project Title:
PROPOSED TWO STOREY SIDE EXTENSION

Purpose of Issue:
PLANNING

Drawing Status
FIRST ISSUE

Scale at A3	Drawn By	Date	
AS SHOWN	JRB	05/03/2010	
Checked By	Date	Approved By	Date
MB	05/03/2010	MB	05/03/2010
Project No.	Drawing No.		Revision
MMB001	002		-

APPROVAL [X] INFORMATION [ ] TENDER [ ] CONTRACT [ ] CONSTRUCTION [ ]