
House Type 303 - Urban Core

FLOOR AREA
71.71m², 771.8ft²

Notes:
Sketch schemes may be based on plan information of unknown origin and is subject to verification and survey.
Contractors must verify all dimensions on site before commencing any work or shop drawings. This drawing is not to be scaled. Use figured dimensions only.
Building areas are liable to adjustment over the course of the design process due to ongoing construction detailing developments.

Subject to statutory approvals and survey.


50 40 30 20 10mm

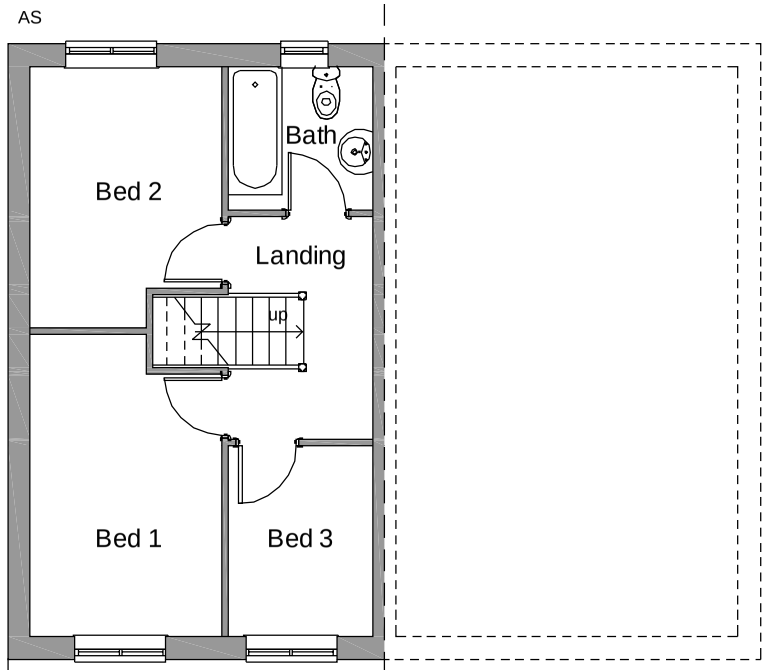


First Floor Plan



Front Elevation

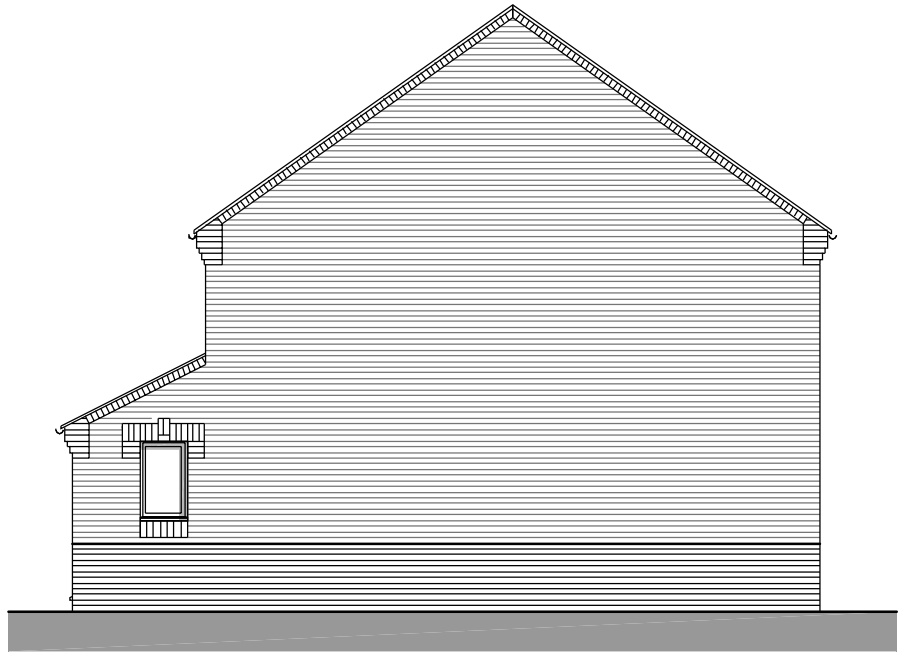


Side Elevation

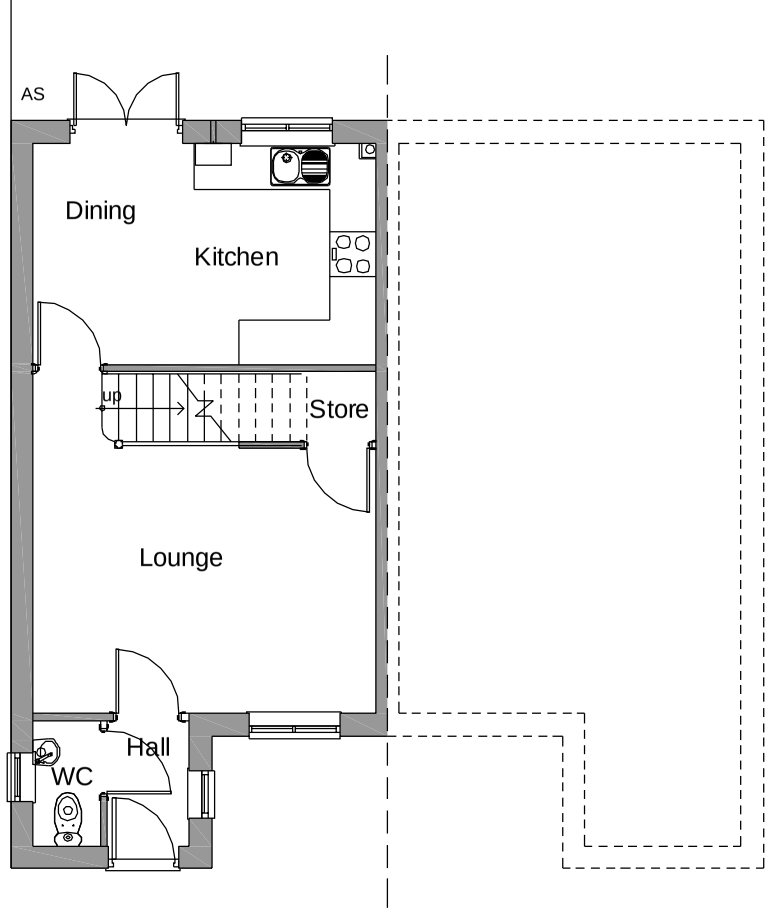

Ground Floor Plan



Rear Elevation

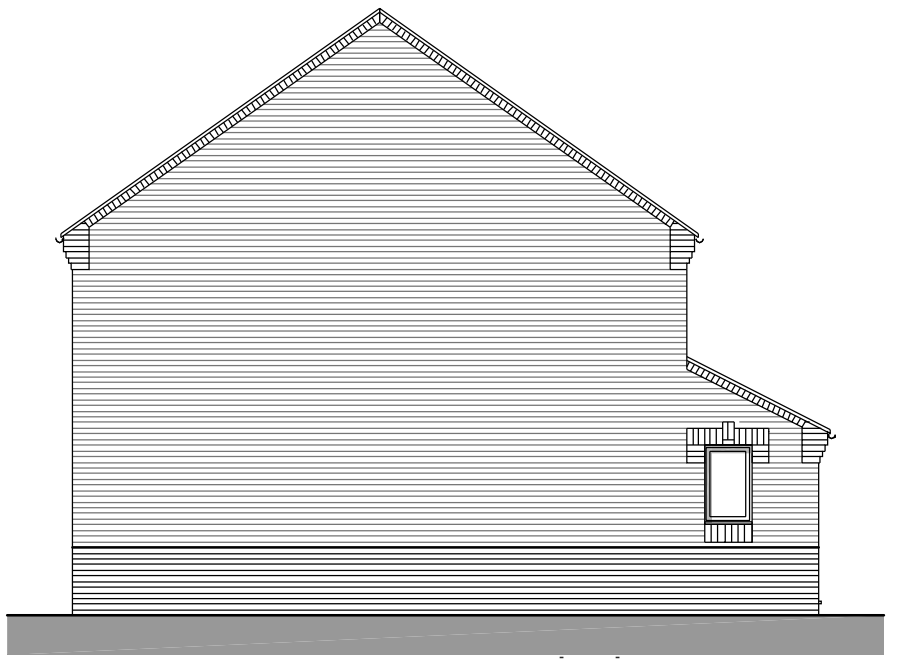

Side Elevation

Materials
- Main facing brick
- Contrasting brick base course
- Contrasting brick on edge sills and heads
- Plain profile, concrete roof tiles
- White uPVC double glazed, plain casement windows
- White uPVC fascias
- Black uPVC rainwater goods
- Solid panel doors

revisions
status Planning

edward architectural services ltd
prospect house 32 sovereign street leeds ls1 4bj t 0113 398 4000
www.eas-limited.co.uk

project Barnburgh Lane, Goldthorpe
client Gleeson Homes and Regeneration
title House Type 303
Urban Core

drawn cr checked ge date 08.12.11 scale 1:100@A3
job no 0291 drawing no PL-28 rev .