


-ROOF TILES TO MATCH MAIN DWELLING
-SMOOTH RED FACING BRICKWORK TO MATCH MAIN DWELLING

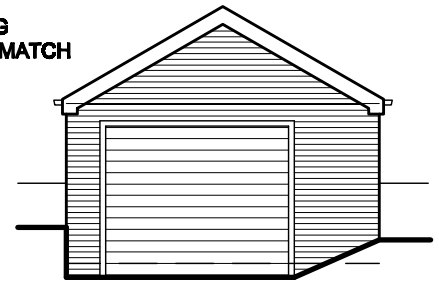


PROPOSED FRONT ELEVATION

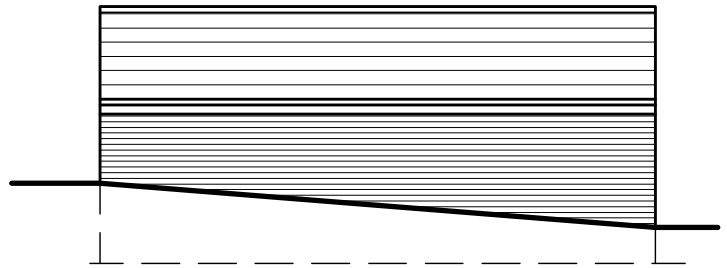


PROPOSED SIDE ELEVATION

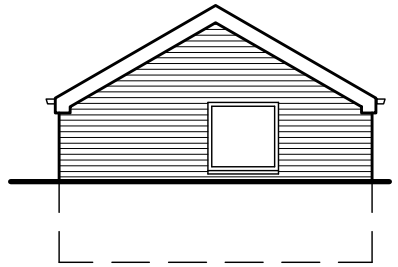


PROPOSED REAR ELEVATION

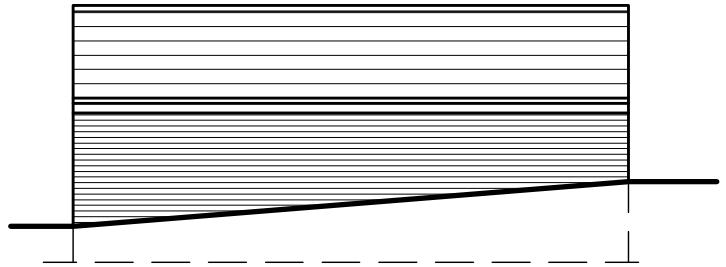

PROPOSED SIDE ELEVATION

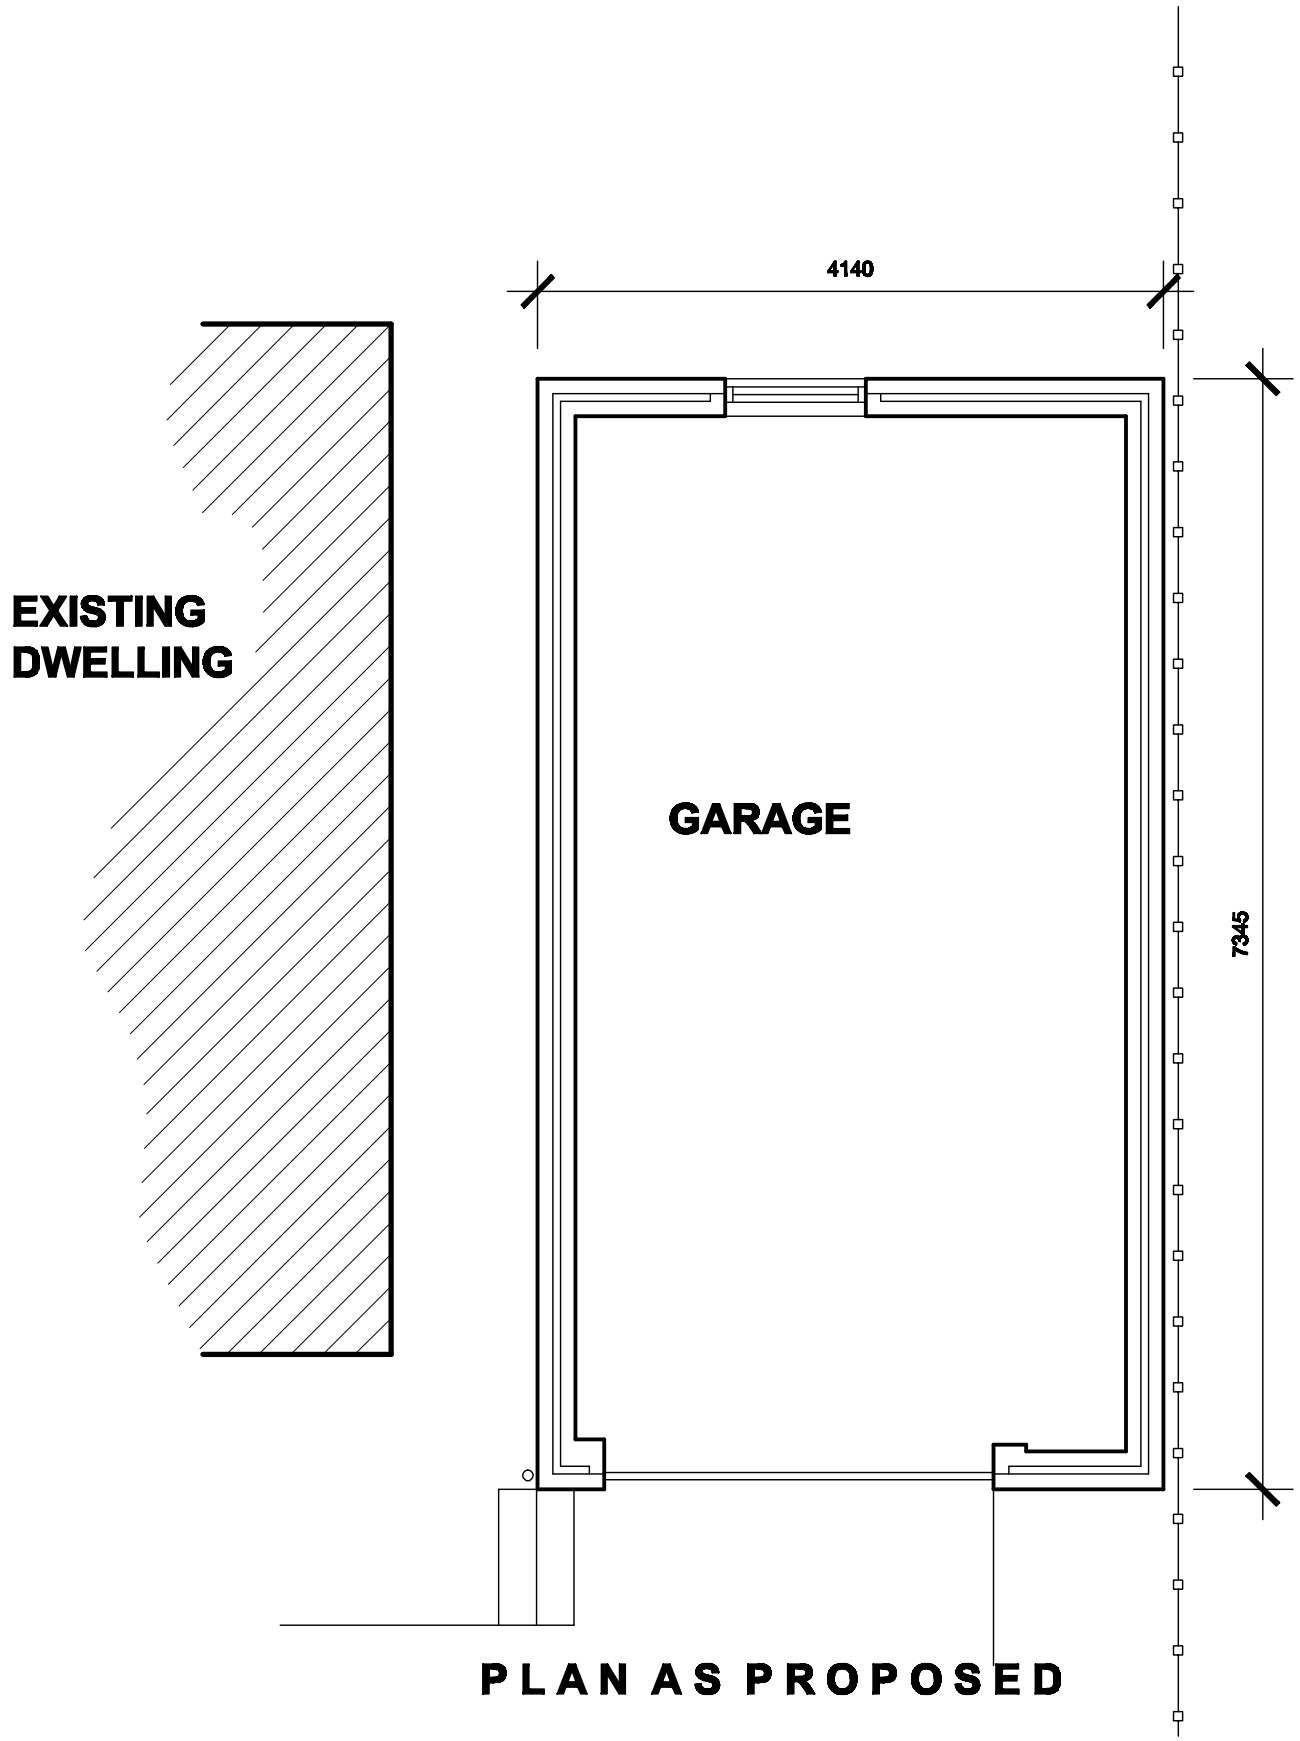

PLAN AS PROPOSED

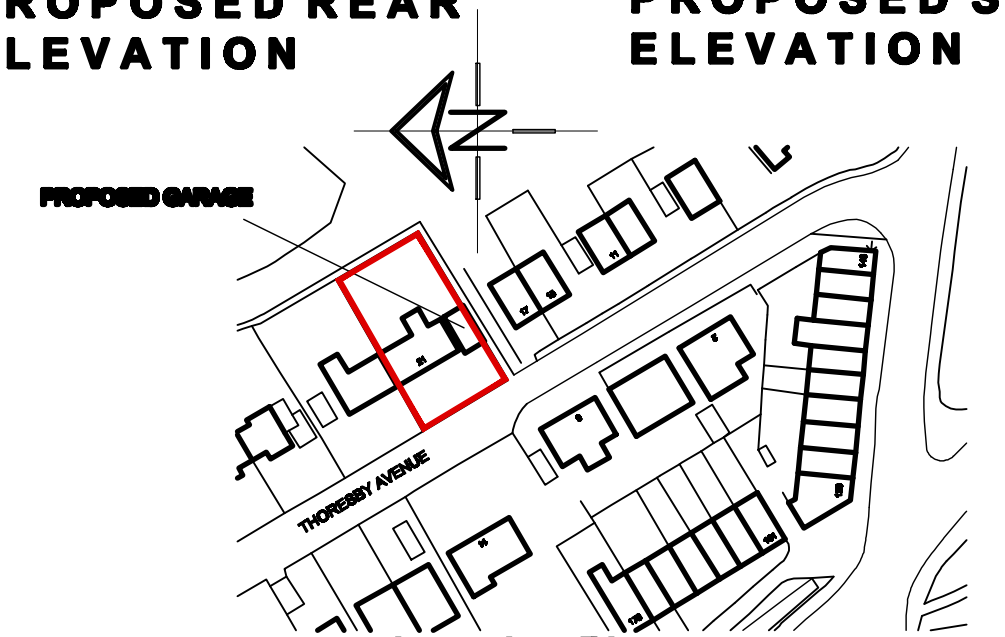

Location Plan
Scale 1:1250

White Agus Partnership

128B, NEW ROAD,
STAINCROSS,
BARNSLEY.
S75 6PP

PHONE/FAX. 01226 208482
e mail info@whiteaguspartnership.co.uk
www.whiteaguspartnership.co.uk

SURVEYORS AND BUILDING DESIGN CONSULTANTS

Project.	Client.		
PROPOSED REPLACEMENT GARAGE 21 THORESBY AVENUE MONK BRETTON, BARNSLEY	MR BEDFORD		
Drawing Title. PLANS AND ELEVATIONS	Date. FEB 2010	Scale. 1:50 & 1:100 @ A3	
	Ref. 09-098	Dwg. No. 01	Rev.