

PROPOSED WORK SHOWN IN RED

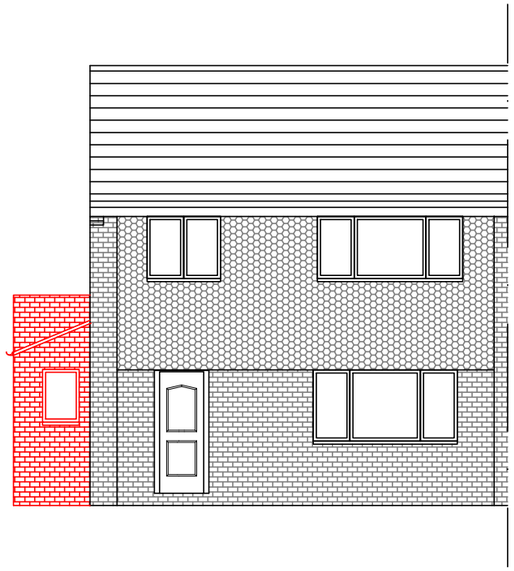


FRONT ELEVATION
(SOUTH WEST)

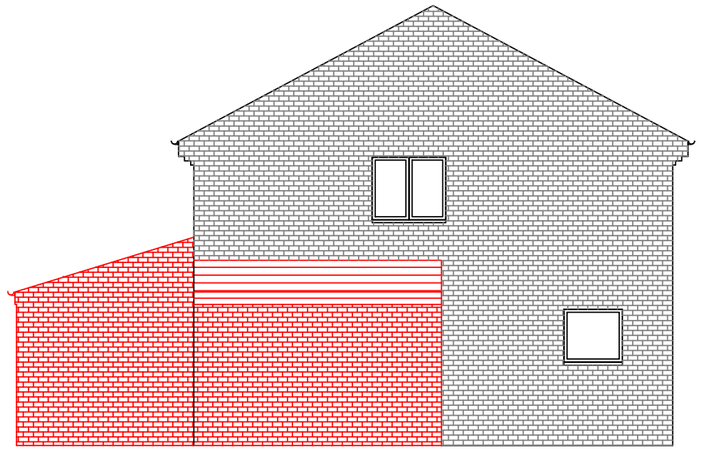

SIDE ELEVATION
(NORTH WEST)



REAR ELEVATION
(NORTH EAST)

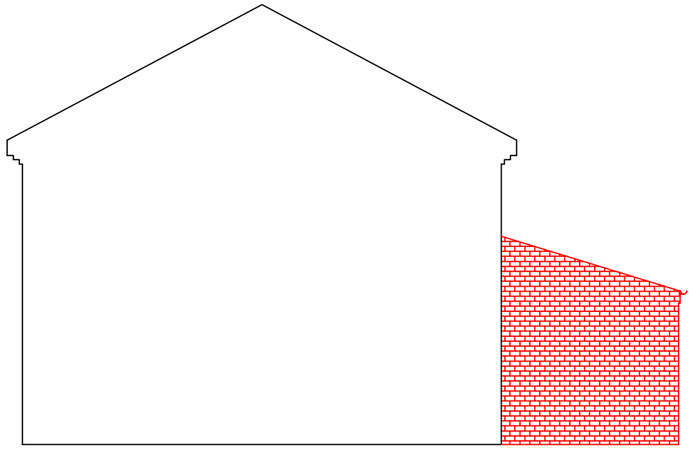

SIDE ELEVATION
(SOUTH EAST)

Address 207 Rotherham Road Monk Bretton Barnsley S71 2DD	O.S.Ref se3507	Date Aug'20	PROPOSED ELEVATIONS
Scale 1:100 at A3	Drawn By JD	Plan No 0080-4	