


Drawing No.	Rev No.
MNV003 -001	

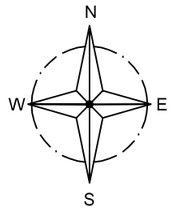

INDICATIVE
ONLY

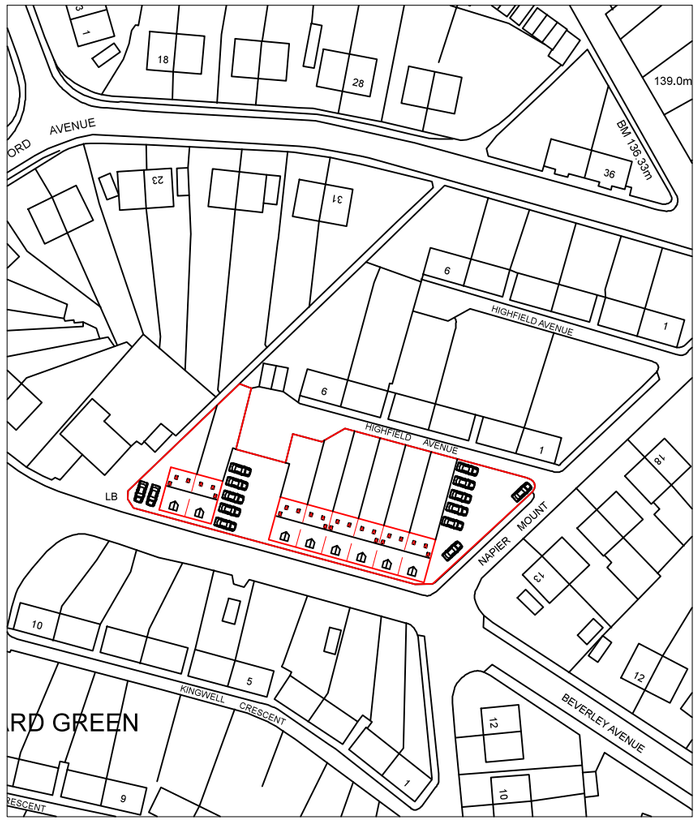

LOACATION PLAN
SCALE 1:1250 AT A3

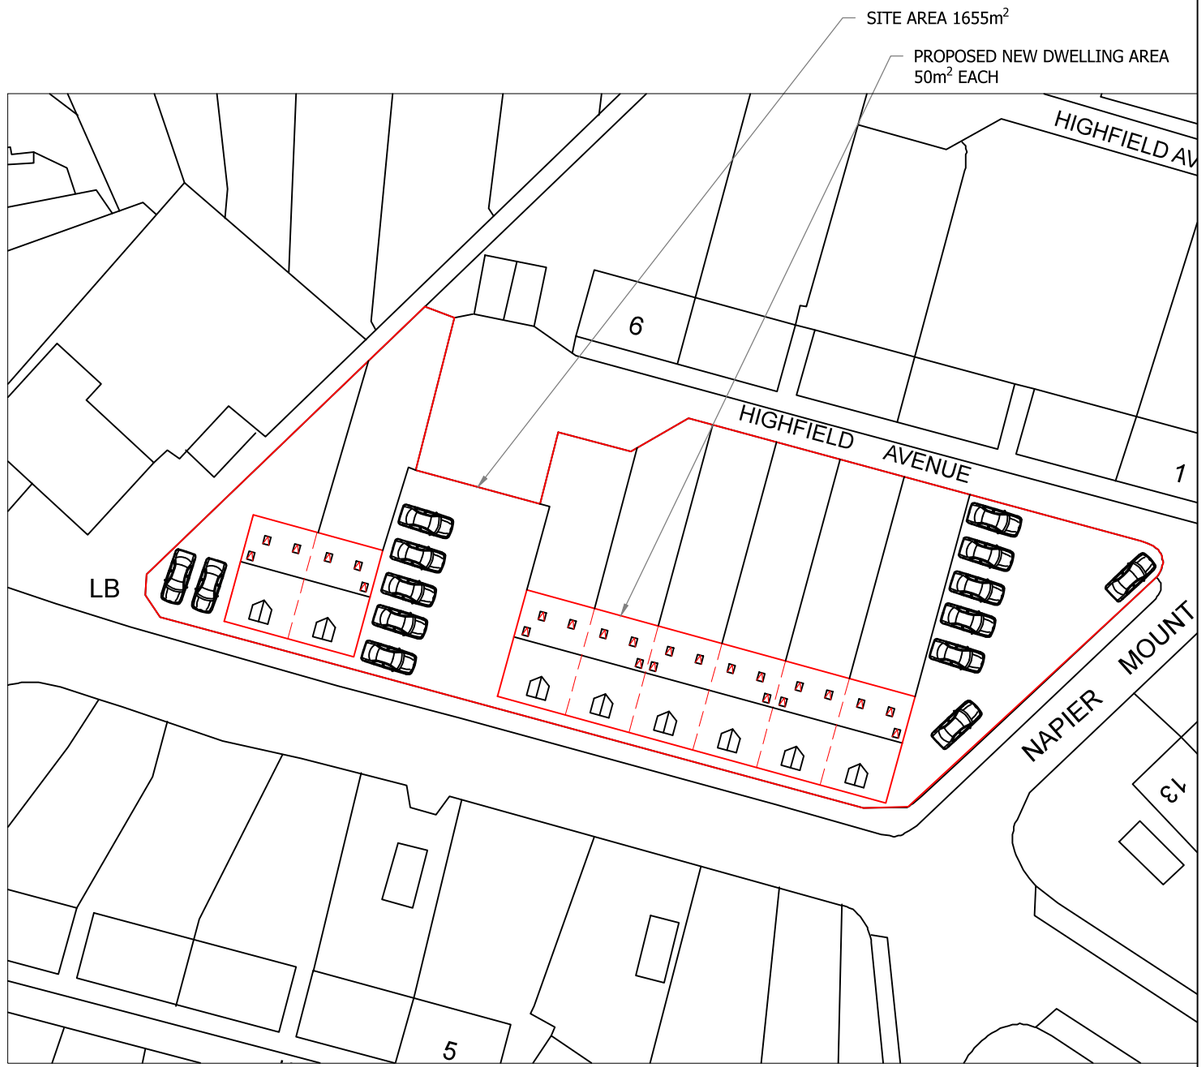

SITE PLAN
SCALE 1:500 AT A3

DO NOT SCALE: Contractor to check all dimensions and report any omissions or errors

NOTES

Rev	Description	By	Chk	App	Date

JRB DESIGNS Ltd
1 Saville Road
Cudworth
Barnsley
S72 8LT
Tel: 01226 383542
Fax: 01226 380078
Mob: 07970 541192
Email: john@jrbdesigns.co.uk

This drawing is copyright. © jrbdesigns Ltd.

Client
MR. N VISUVALINGAM

Drawing Title
SITE PLANS

Address
LAND ON DARLEY AVENUE
WARD GREEN
BARNSLEY
S70 6LS

Project Title:
PROPOSED TOWN HOUSES
8 DWELLINGS

Purpose of Issue:
PLANNING

Drawing Status
FIRST ISSUE

Scale at A3	Drawn By	Date		
AS SHOWN	JRB	08/08/2018		
Checked By	Date	Approved By	Date	
	08/08/2018		08/08/2018	
Project No.	Drawing No.		Revision	
MNV003	001		-	

APPROVAL [X] INFORMATION [ ] TENDER [ ] CONTRACT [ ] CONSTRUCTION [ ]