

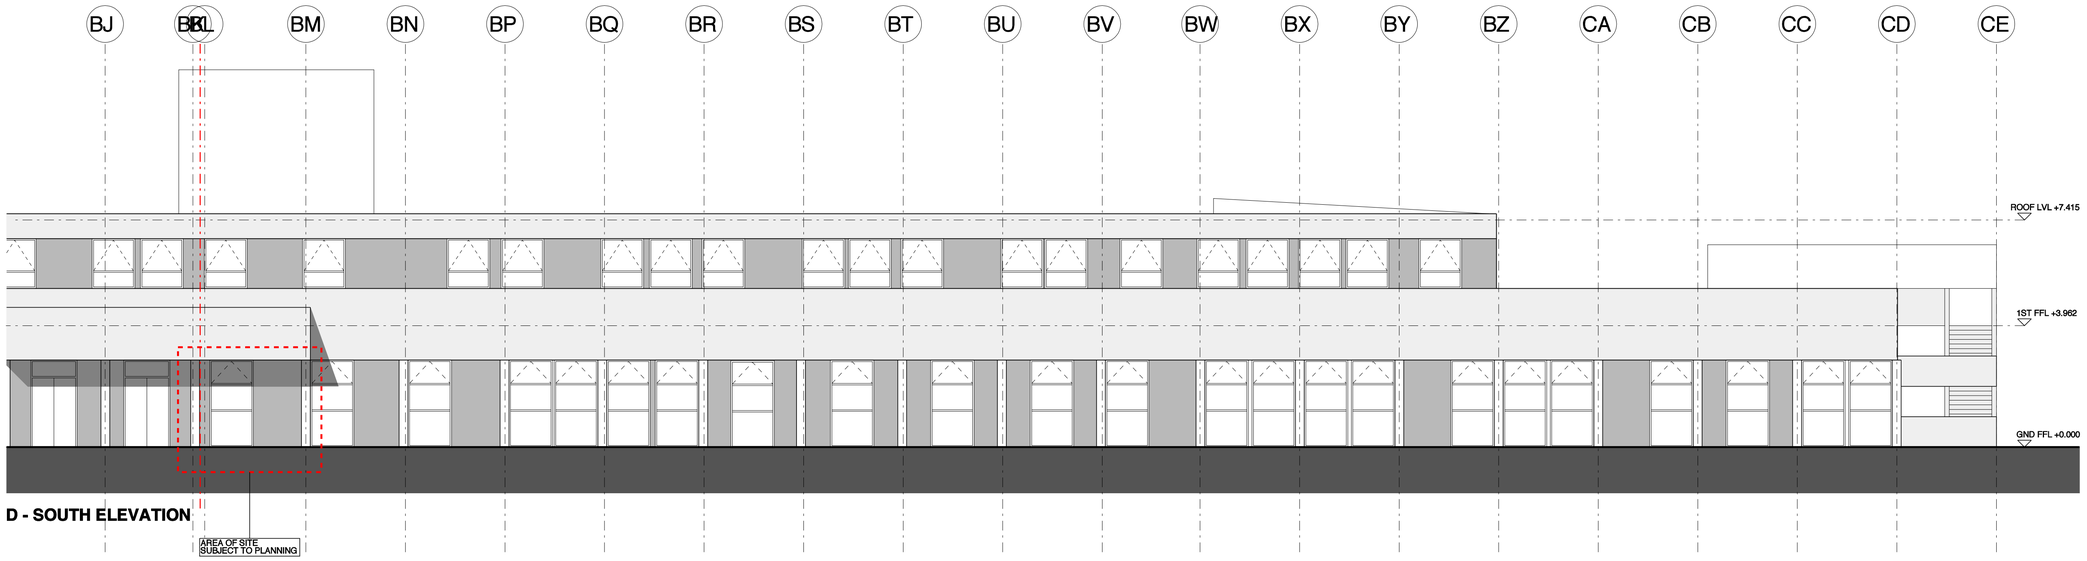


D - SOUTH ELEVATION

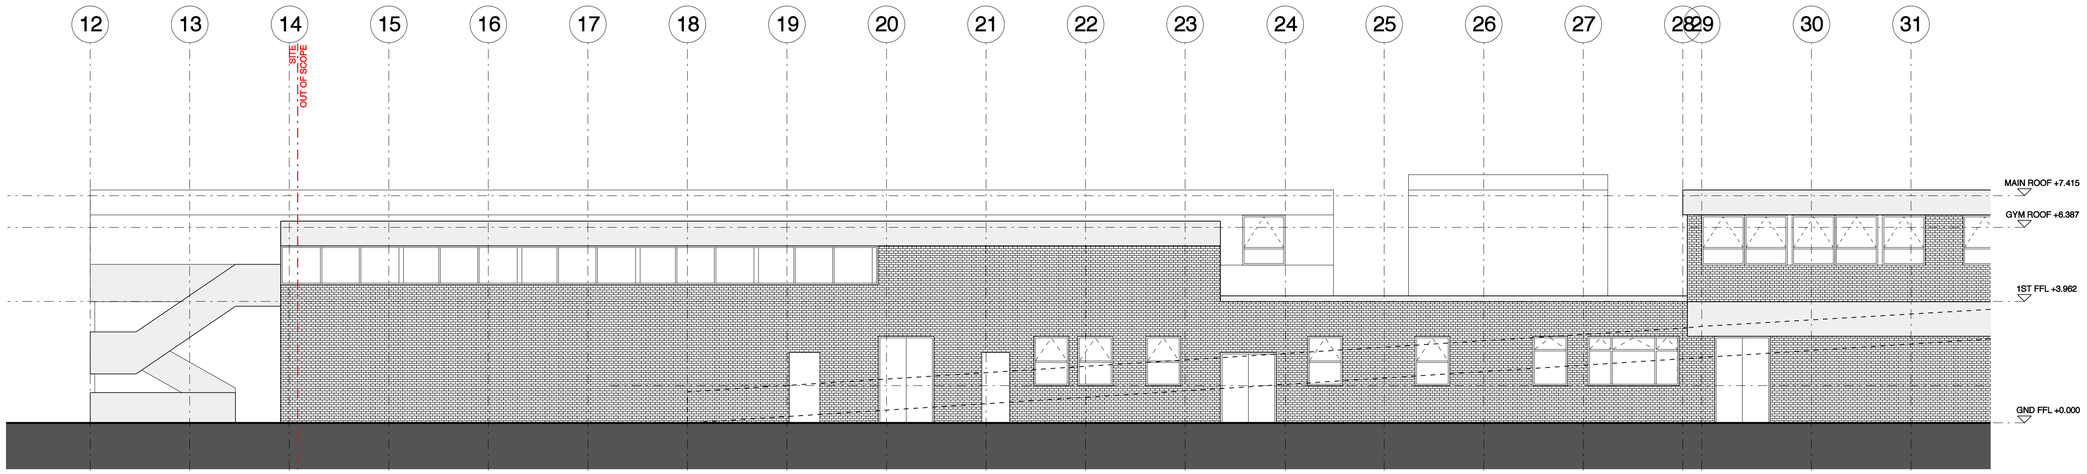

E - EAST ELEVATION

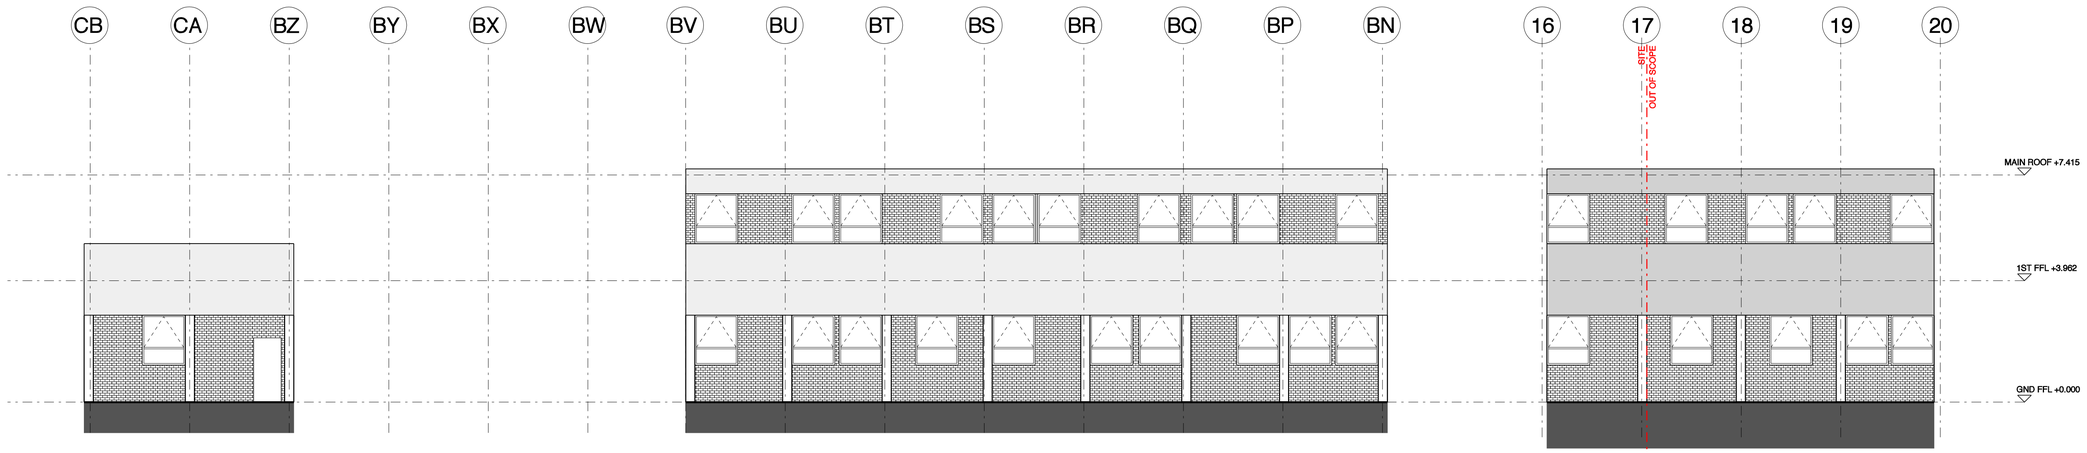


F - COURTYARD ELEVATION

G - COURTYARD ELEVATION

H - COURTYARD ELEVATION

GENERAL NOTES

1. DO NOT SCALE. USE FIGURED DIMENSIONS ONLY
2. CONFIRM ALL DIMENSIONS AND LEVELS ON SITE
3. DRAWING BASED ON SURVEY INFORMATION SUPPLIED BY S.E.P. CONTRACTOR TO CHECK POSITIONS OF RETAINED EXISTING COLUMNS AND WALLS ON SITE AND REPORT ANY DISCREPANCIES TO THE CONTRACT ADMINISTRATOR AND ARCHITECT PRIOR TO COMMENCING WORKS.
4. SD = SITE DIMS: CONTRACTOR TO CHECK AND CONFIRM TO ARCHITECT AND CONTRACT ADMINISTRATOR
5. ASBESTOS CONTAINING MATERIALS PRESENT REFER TO R/D ASBESTOS REPORT PRIOR TO COMMENCING ANY WORKS
6. READ IN CONJUNCTION WITH DEMOLITION PLAN DRAWINGS 1241_003 & 1241_004

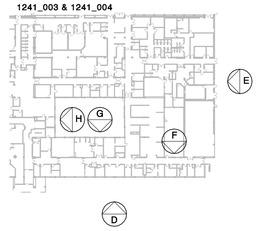

KEY

- SITE BOUNDARY
- EXISTING CONCRETE CLADDING
- EXISTING CLADDING

THE MANSER PRACTICE ARCHITECTS + DESIGNERS

The Manser Practice
No. 1 Whitehall Riverside
Leeds
LS1 4BN

Telephone +44 (0)113 234 0900
Facsimile +44 (0)113 234 0901
Email manser@manser.co.uk
Website www.manser.co.uk

Revision	Date	Notes
D	24.01.13	PLANNING ISSUE FOR MI STORE
C	10.01.13	CONSTRUCTION ISSUE
B	17.12.12	CONSTRUCTION ISSUE
A	26.09.12	TENDER ISSUE

Status
CONSTRUCTION

Project
BARNSLEY OBSERVATION UNIT

Drawing
EXISTING ELEVATIONS
PHYSIOTHERAPY, CHANGING & OFFICES

Scale	Date
1:100 @ A1	SEPT 2012

Drawing number	Revision
1241_008	D

CAD file 1224_PLOTFILES\008.pc

EXISTING ELEVATIONS - PHYSIOTHERAPY, CHANGING & OFFICES - 1:100