


Revision	Date
-	-

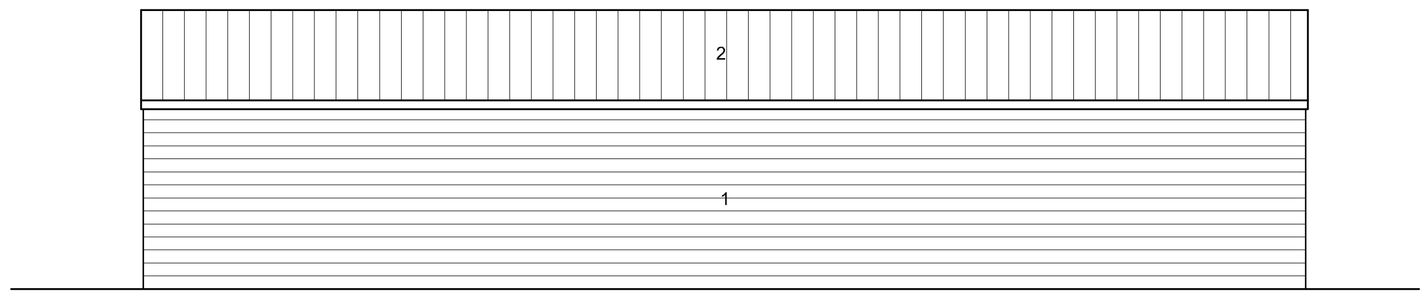


REAR ELEVATION
SCALE 1.100

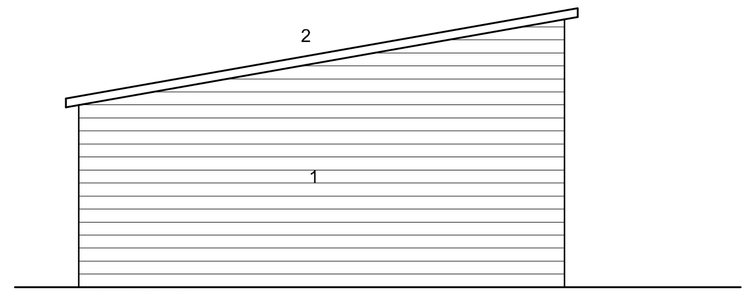

SIDE ELEVATION
SCALE 1.100

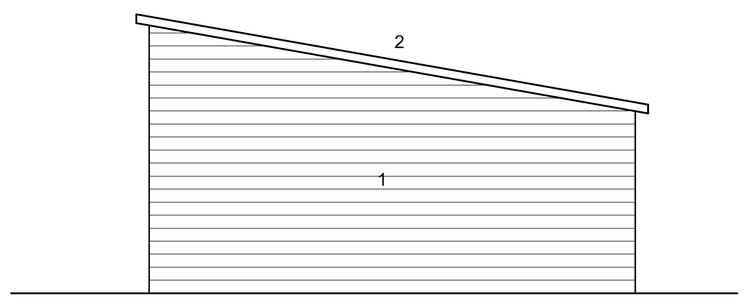


SIDE ELEVATION
SCALE 1.100

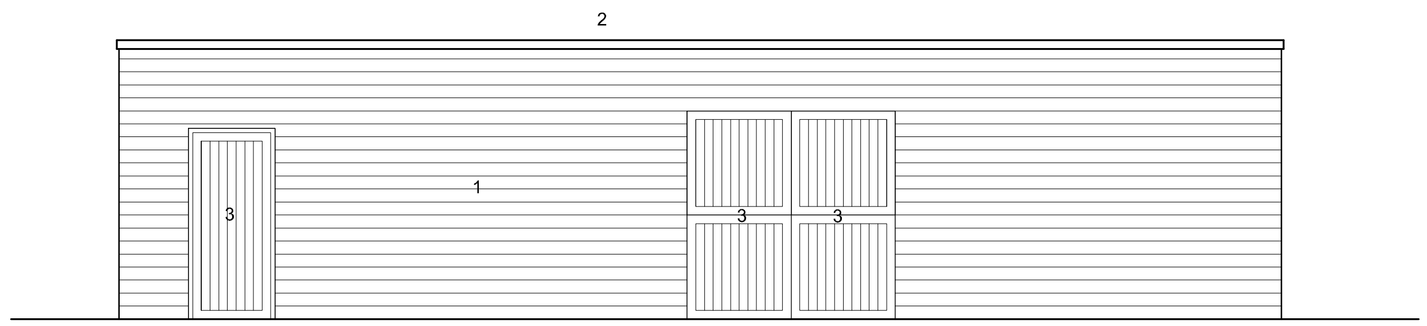

FRONT ELEVATION
SCALE 1.100

MATERIALS:

1. Timber Stable
2. Mineral Felt roof
3. Timber Doors.

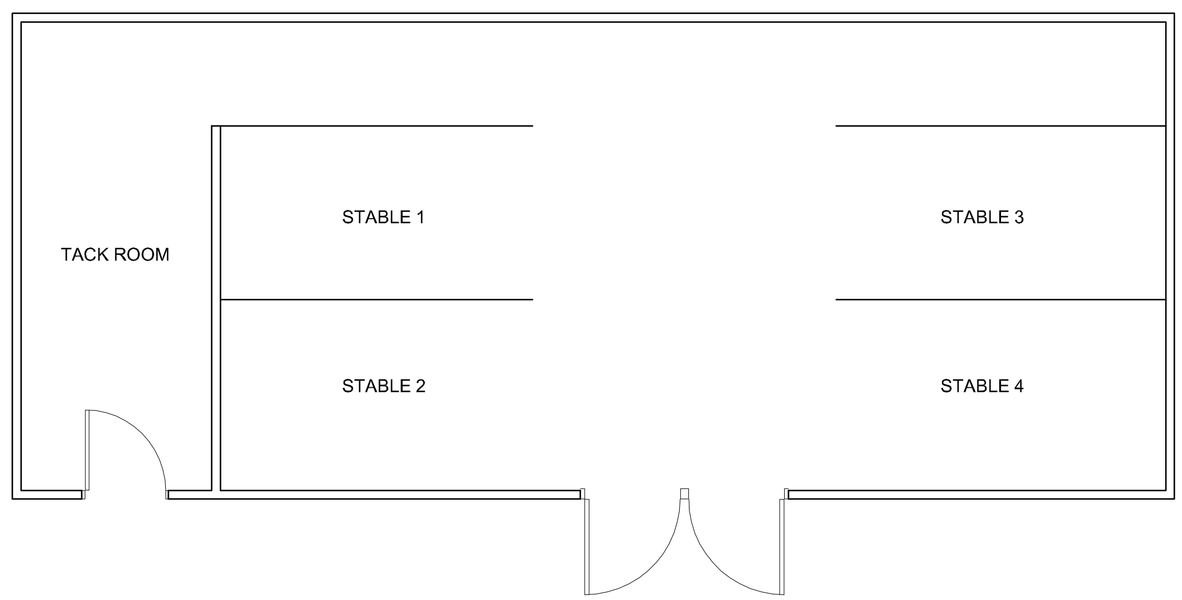

FLOOR PLAN
SCALE 1.100

Coda Studios Ltd
Unit 3C Caledonia Works, 41 Mowbray Street,
Sheffield, S3 8EN
t: 0870 990 3095 f: 0870 990 3097
e:information@codastudios.co.uk

Mr Conner	*Client*
Common Road	*Job*
Stable Block 01	*Title*
-	

DRAWN	CHECKED	DATE	SCALE	
ME		04/2006	A3 ISSUE: 1:500	A1 ISSUE: 1:250

REV:	-	*ST-002*
	X-REF:	FILENAME.DWG

© COPYRIGHT EXISTS ON THE DESIGNS AND INFORMATION SHOWN ON THIS DRAWING
The Contractor must verify all dimensions on site before making shop drawings or commencing work of any kind. No dimensions to be scaled from this drawing. Architect to be notified of any discrepancies in dimensions immediately.