

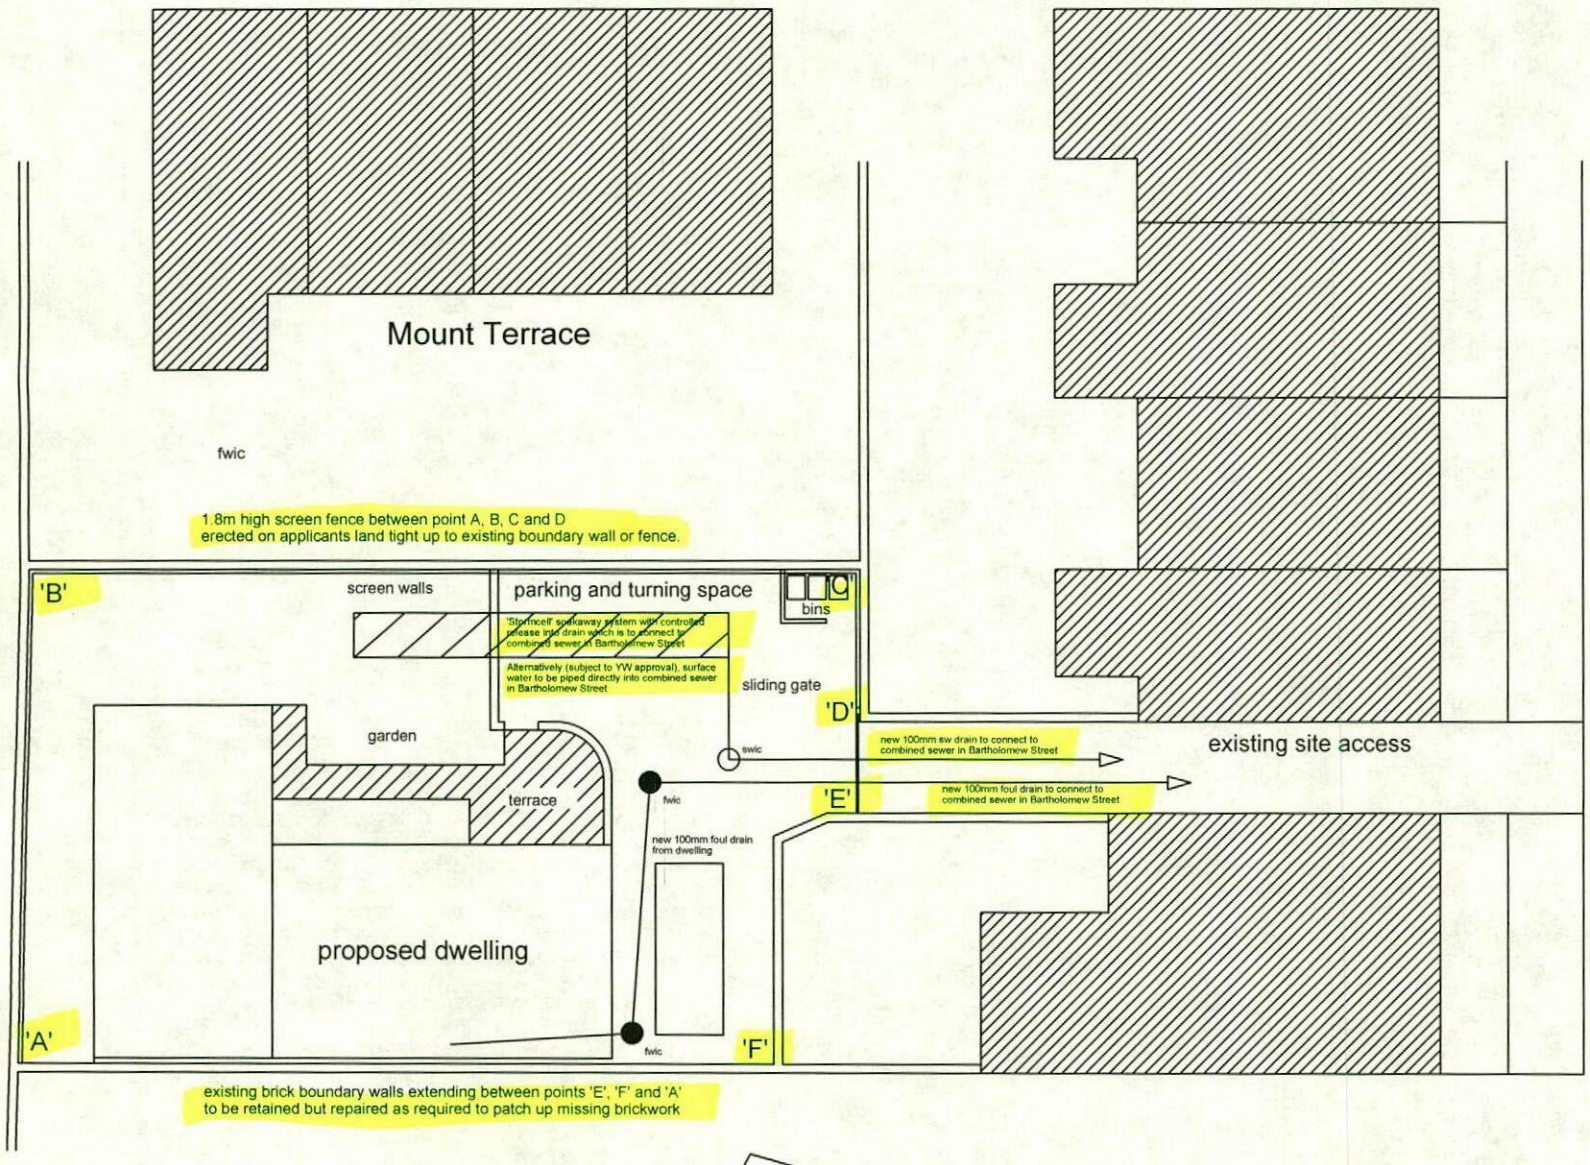


Site plan at 1:200

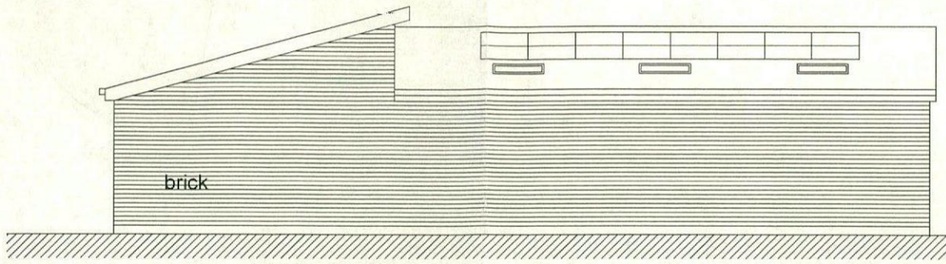

south elevation

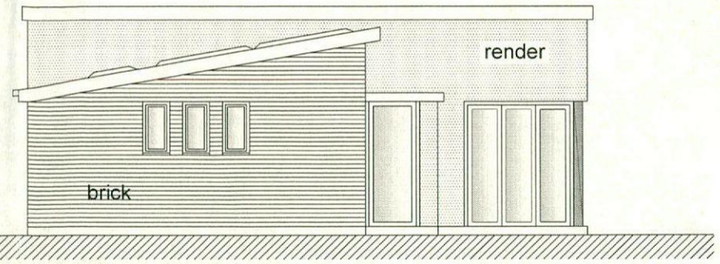

east elevation

1) This drawing and the design and details depicted thereon are the copyright of Peter Dimberline Chartered Architect.
2) All dimensions on this drawing are to be checked by the Contractor and any discrepancies are to be reported to the Architect.
3) Do not scale critical dimensions off this drawing.
4) Contractor to ensure that all Health & Safety requirements (CDM Regulations) in relation to this project will be complied with.


External materials :

High spec waterproof sand/cement render with 'limestone through colour' finish.


Facing brick to be 'Terca Oakwood Multi' from Wienerberger Bricks.

Profiled metal roof cladding in light grey.


Window and door frames to be colour coated aluminium in cream.

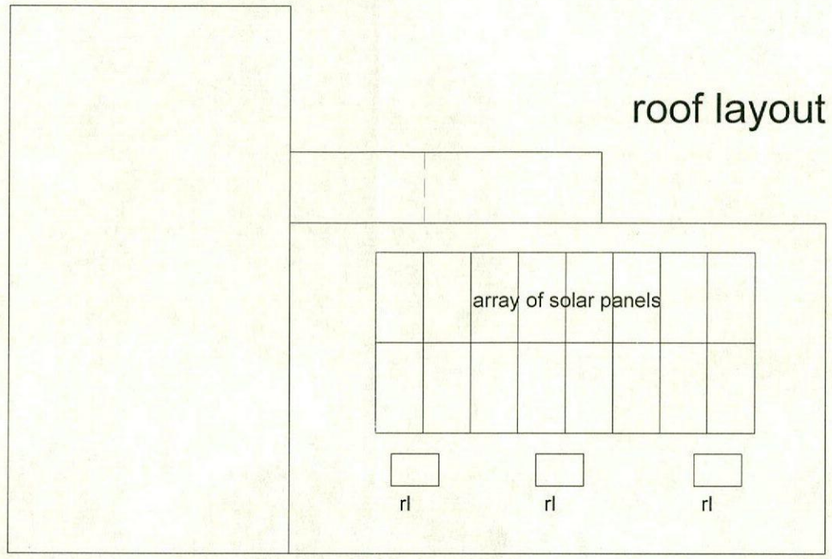


roof layout

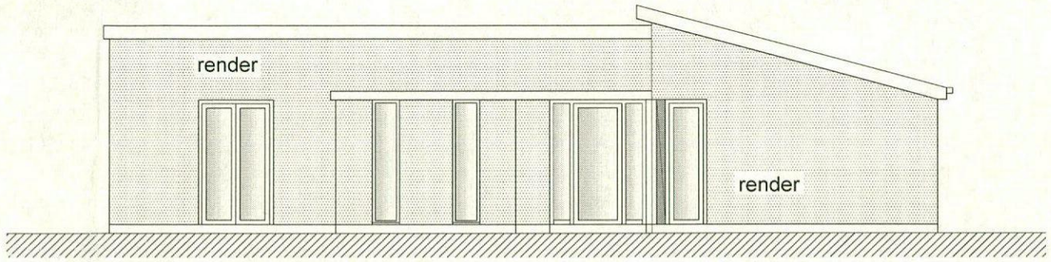


north elevation

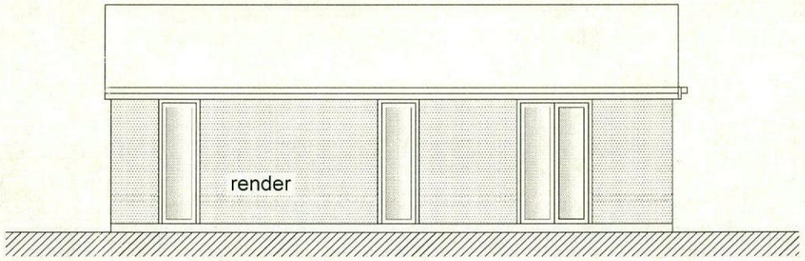


west elevation

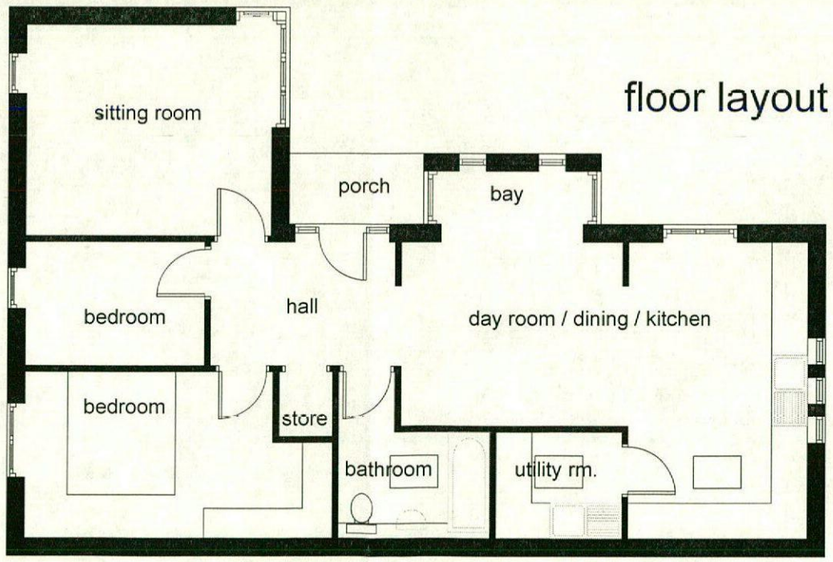

floor layout

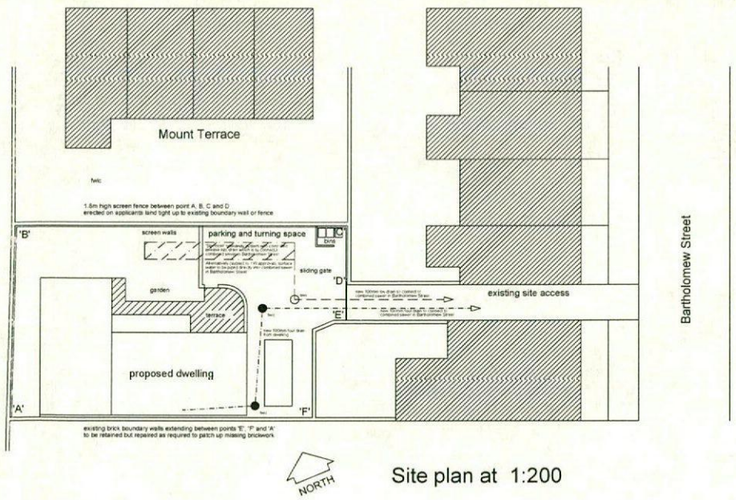

Site plan at 1:200

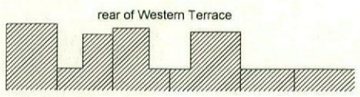

REVISIONS

PETER DIMBERLINE Dip Arch, RIBA
CHARTERED ARCHITECT

2 TIPSEY COURT, STAINCROSS
BARNSLEY, S75 6FZ

tel/fax (01226) 390947
email: pdimberline@tiscali.co.uk

CLIENT
Mr J Hughes

PROJECT
Proposed 'courtyard' dwelling

LOCATION
Former builders yard to the rear of 46/48 Bartholomew Street, Wombwell

DRAWING
Proposed floor layout, elevations and site plan (2 bed alternative)

SCALES 1:50, 1:200 DATE Mar' 13

DRWG No. 2011/017/04 DRAWN BY PD

REV.