

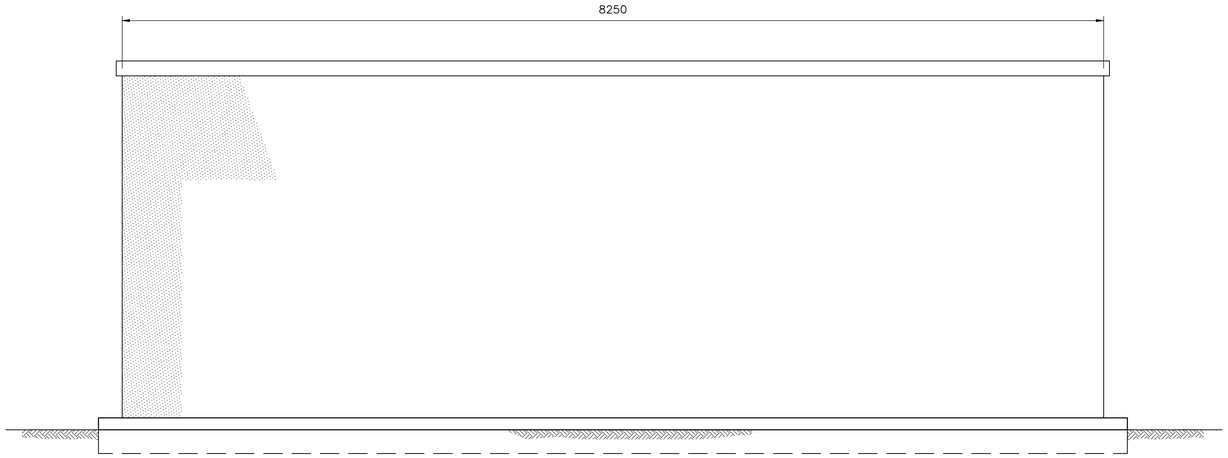



NORTH ELEVATION
SCALE 1:25

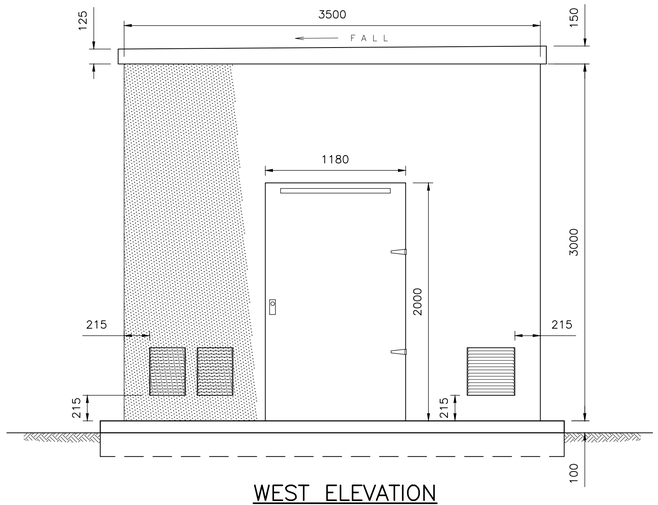

WEST ELEVATION
SCALE 1:25

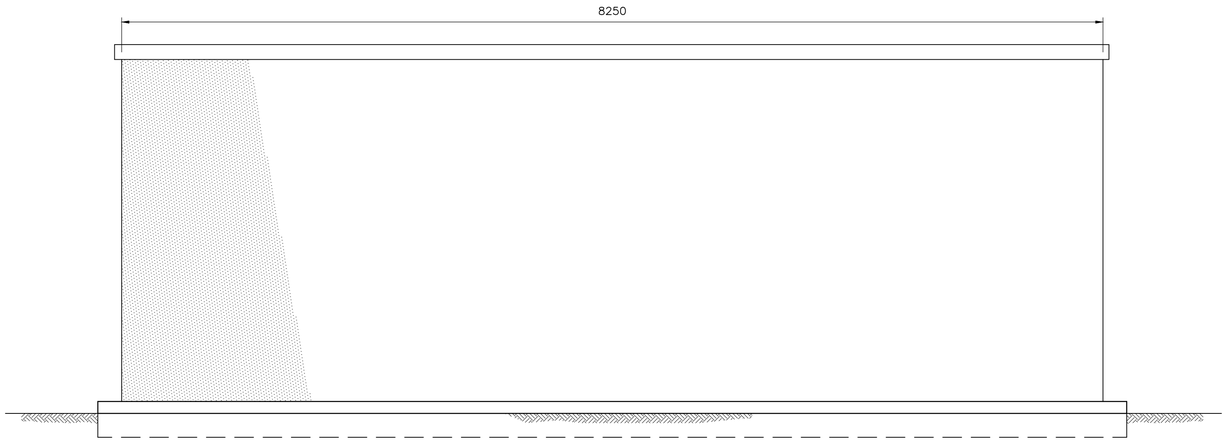

SOUTH ELEVATION
SCALE 1:25

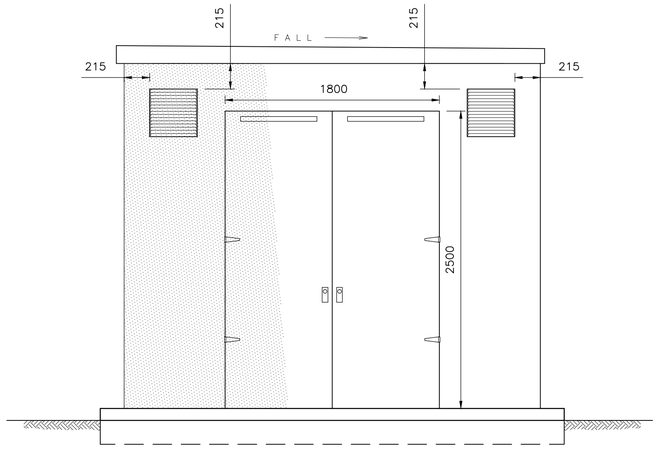

EAST ELEVATION
SCALE 1:25



PLAN
SCALE 1:25

0m 0.5m 1m 1.5m 2m
SCALE 1:25

YORKSHIRE WATER SERVICES LTD MAPPING IS BASED UPON ORDNANCE SURVEY MAP DATA WITH THE PERMISSION OF THE CONTROLLER OF HER MAJESTY'S STATIONERY OFFICE (C) CROWN COPYRIGHT LICENCE No.100019559

NOTES

1. ALL DIMENSIONS IN MILLIMETRES UNLESS STATED OTHERWISE.
2. ALL LEVELS IN METRES A.O.D UNLESS STATED OTHERWISE.
3. EXTERNAL KIOSK COLOUR AND FINISH TO BE IN ACCORDANCE WITH BS4800 14C 39 (DARK GREEN).

REV	DATE	DESCRIPTION	BY	CHKD	APR'D
B	07/10 2013	KIOSK SIZE AND DOOR ORIENTATION AMENDED TO REFLECT MANUFACTURERS DRAWINGS	AC		

REVISIONS

REV	DATE		BY	CHKD	APR'D
A	16/10 2012	FIRST ISSUE	AMH	DH	RBS

MULTIDISCIPLINARY CHECK BOX

REV	DATE	CIV	PR	ME	EL	ICA	STRUC	GEO	P&ENV
B	07/10 2013								

BYZAK ENTEC
LIVINGSTONE HOUSE
CHADWICK STREET
LEEDS
LS10 1LJ

EMPLOYER
YORKSHIRE WATER SERVICES LTD.

YWS PROJECT NO.
R0444

YWS PROJECT TITLE
MTM100297
AMP 5 MEDIUM TREATMENT
CROFTON, DARTON, LINDHOLME AND LEVEN BATCH

TITLE
DARTON STW
KIOSK ELEVATIONS PLANNING

LEAD DISCIPLINE / CATEGORY
PLANNING

STATUS
DESIGN

DRAWING SCALE (DO NOT SCALE)
1:25

ORIGINAL DRAWING SIZE
594 x 841 – A1

DRAWING No
2012/R0444/02/3002

REV.
B