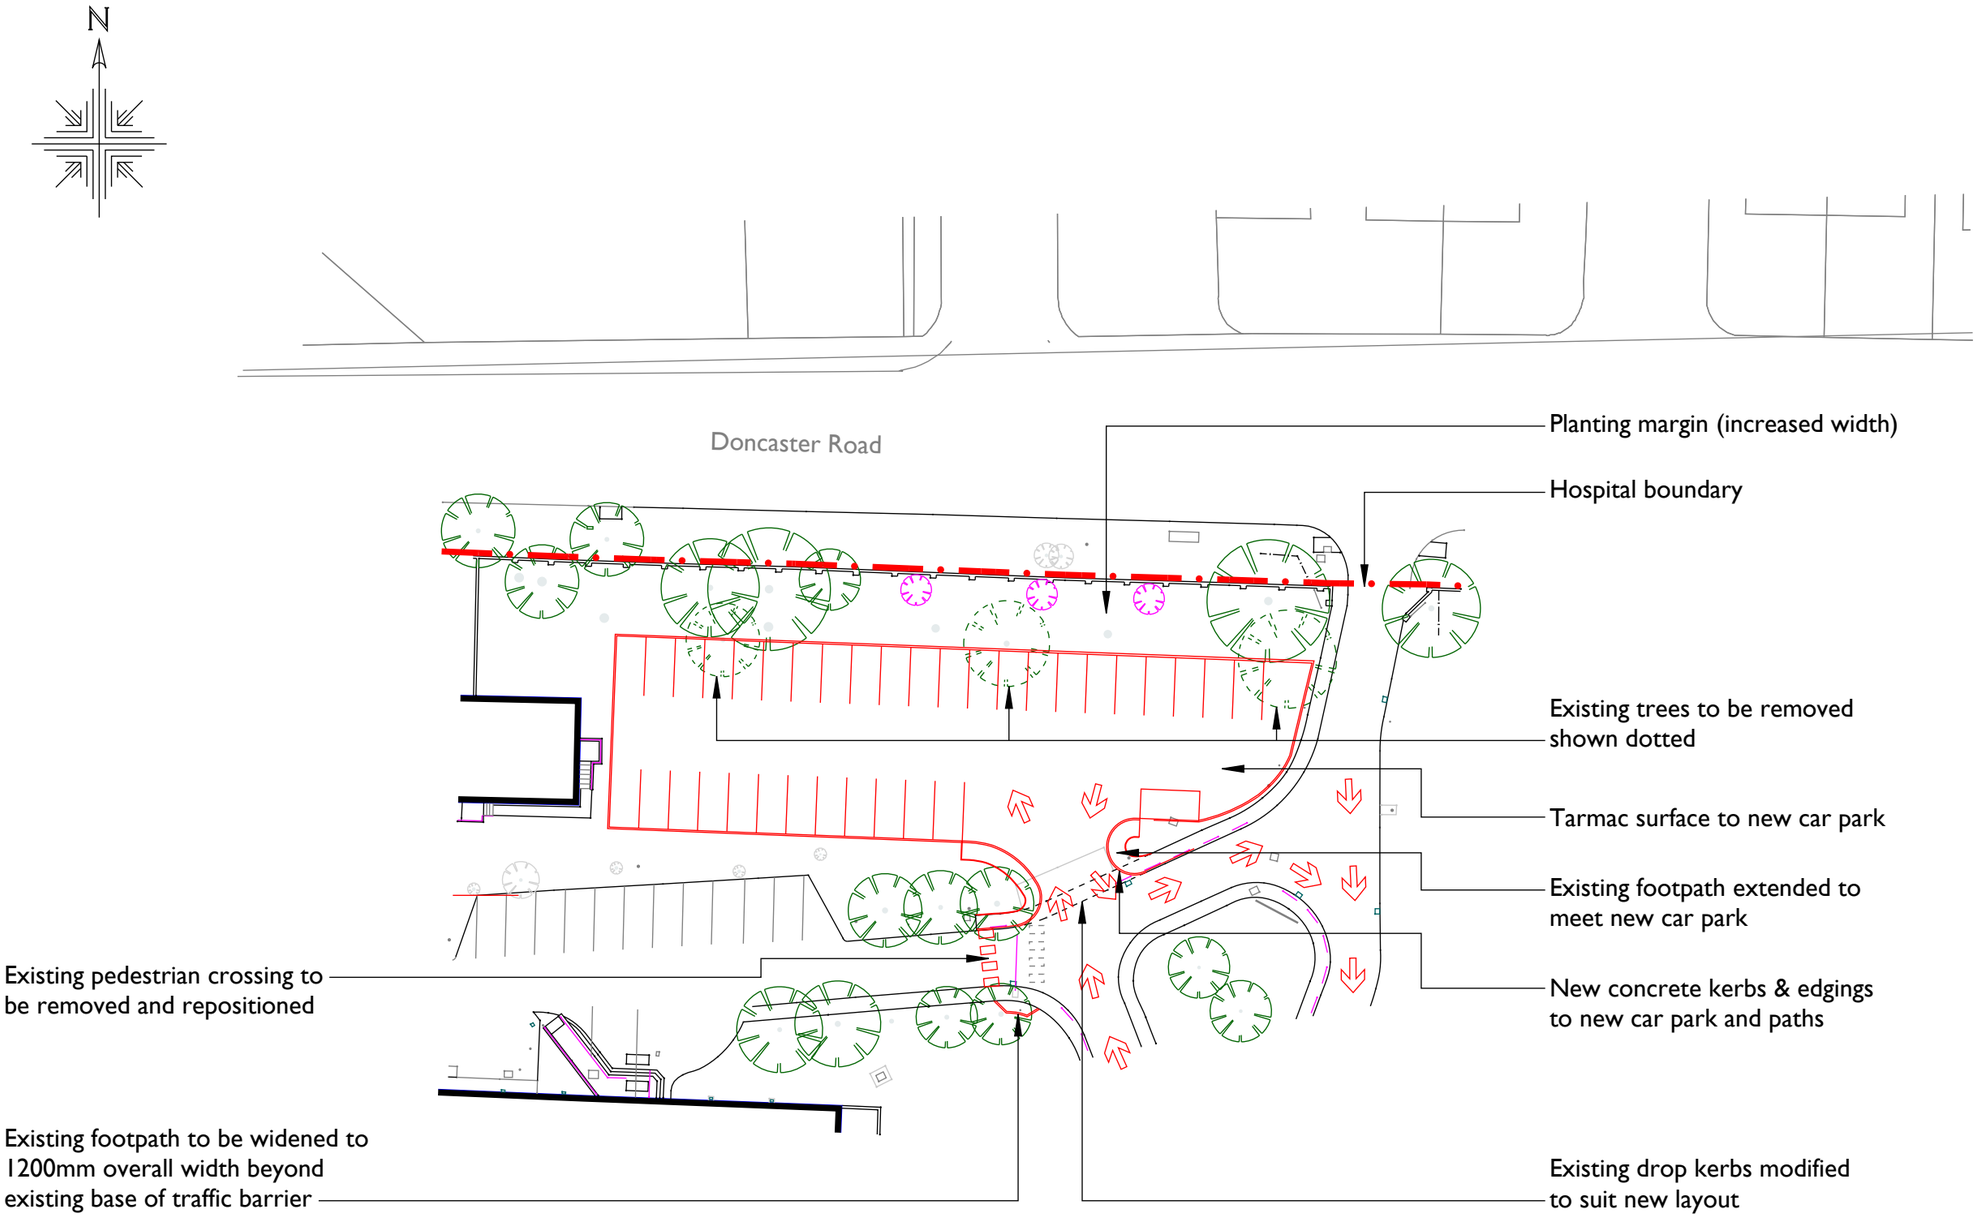


Revision	Description	Drawn	Checked	Date
A	General revisions	pja		28.6.19

Current Status: **PRELIMINARY**

ARCHITECTS

T.A.D. Architects
Smithy Wood House,
Smithy Wood Crescent,
Sheffield, S8 0NU

Tel: 0114 250 9600
Fax: 0114 258 3681
Email: enquiries@tadarchitects.co.uk
www. tadarchitects.co.uk

Project
Proposed new Car Park to Kendray Hospital, Doncaster Road, Barnsley, S70 3RD

Drawing Title
Site Plan as Proposed (Revised Layout)

DO NOT SCALE FROM DRAWING

Scale	Date	Drawn	Checked
1:500 @A3	28.06.2019	pja	-

Drawing Number	Revision
1909/A/(G)/02	**A**

CAD Reference: xxxx\GDS FILES\xxxx xxx.dgn

© T.A.D. Architects