




LOCATION PLAN
SCALE 1:1250

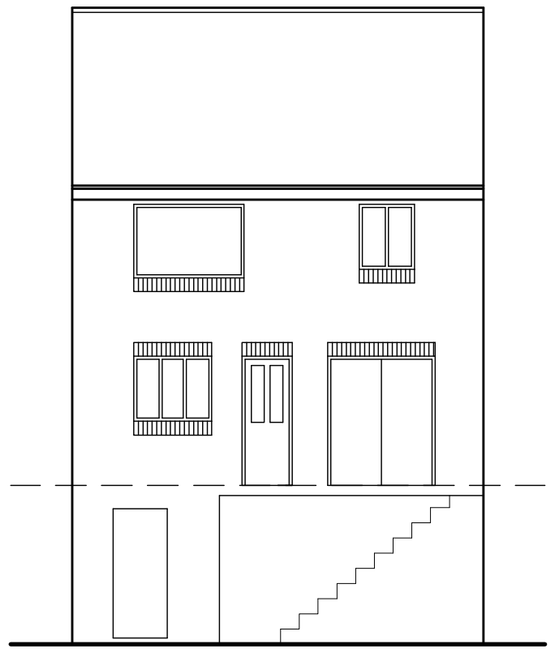


EXISTING REAR ELEVATION

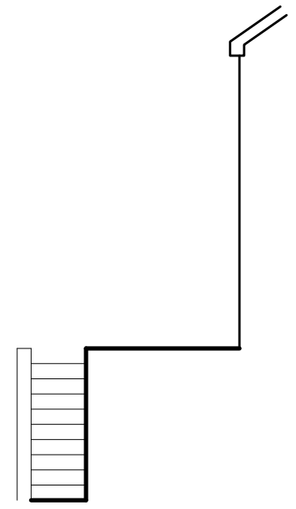


EXISTING SIDE ELEVATION

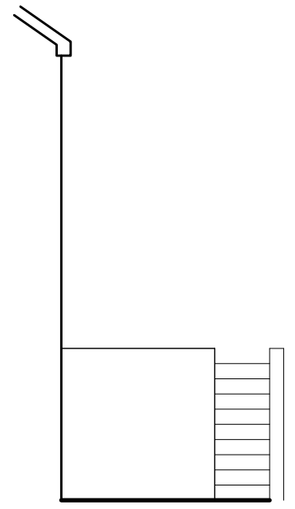


EXISTING SIDE ELEVATION

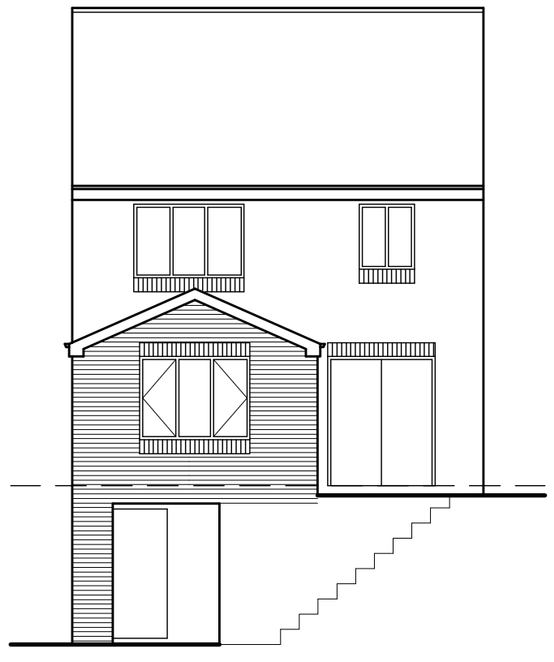


PROPOSED REAR ELEVATION

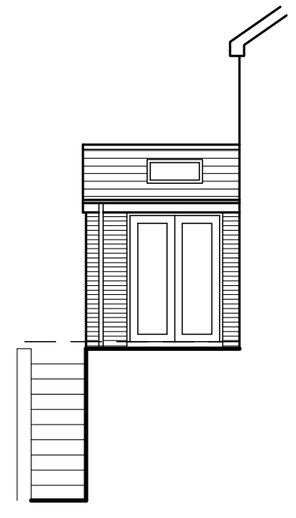

PROPOSED SIDE ELEVATION

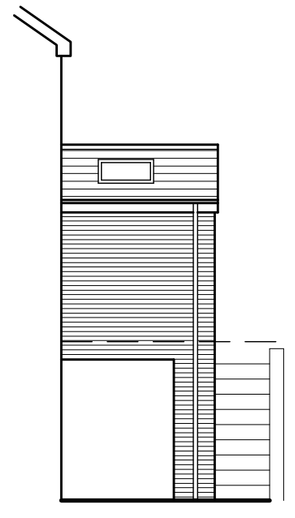

PROPOSED SIDE ELEVATION

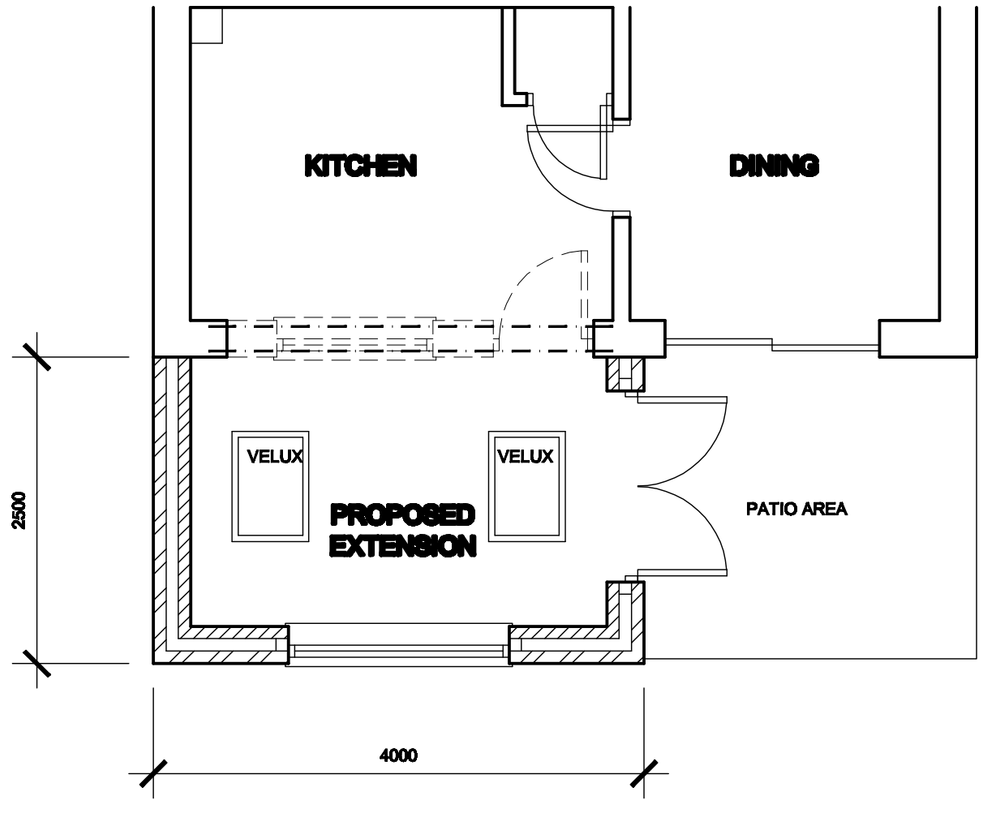

PROPOSED FLOOR PLAN

White Agus Partnership
128B, NEW ROAD,
STAINCROSS,
BARNSLEY.
S75 6PP
PHONE/FAX. 01226 208482
E mail: agus@btinternet.com
CHARTERED SURVEYORS AND BUILDING DESIGN CONSULTANTS

Project. PROPOSED EXTENSION AT 58 ST ANDREWS DRIVE BARNSLEY, S75 5LX	Client. MR & MRS FERGUSON
Drawing Title. PLANS & ELEVATIONS	Date. MARCH 2009 / Scale. 1:50 & 1:100
	Ref. 08-121 / Dwg. No. 01 / Rev.

Date	Suffix	Description	Date	Suffix	Description