
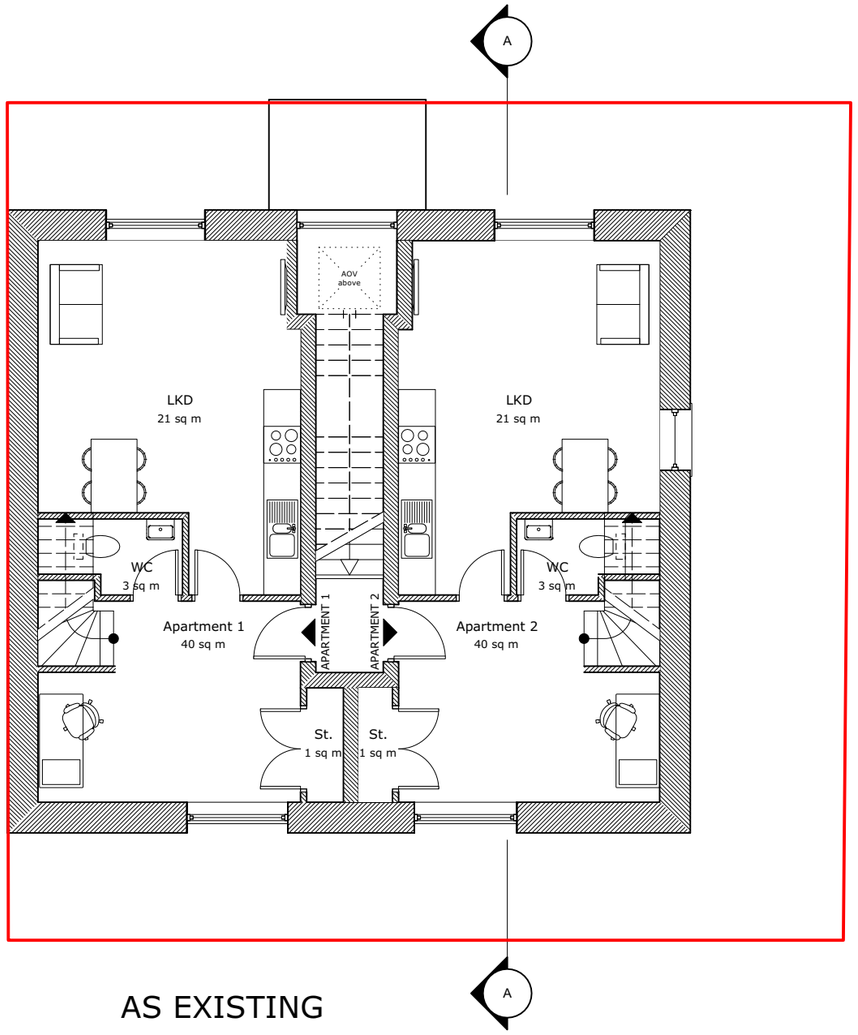


AS EXISTING

1 Proposed First Floor
Scale: 1:100

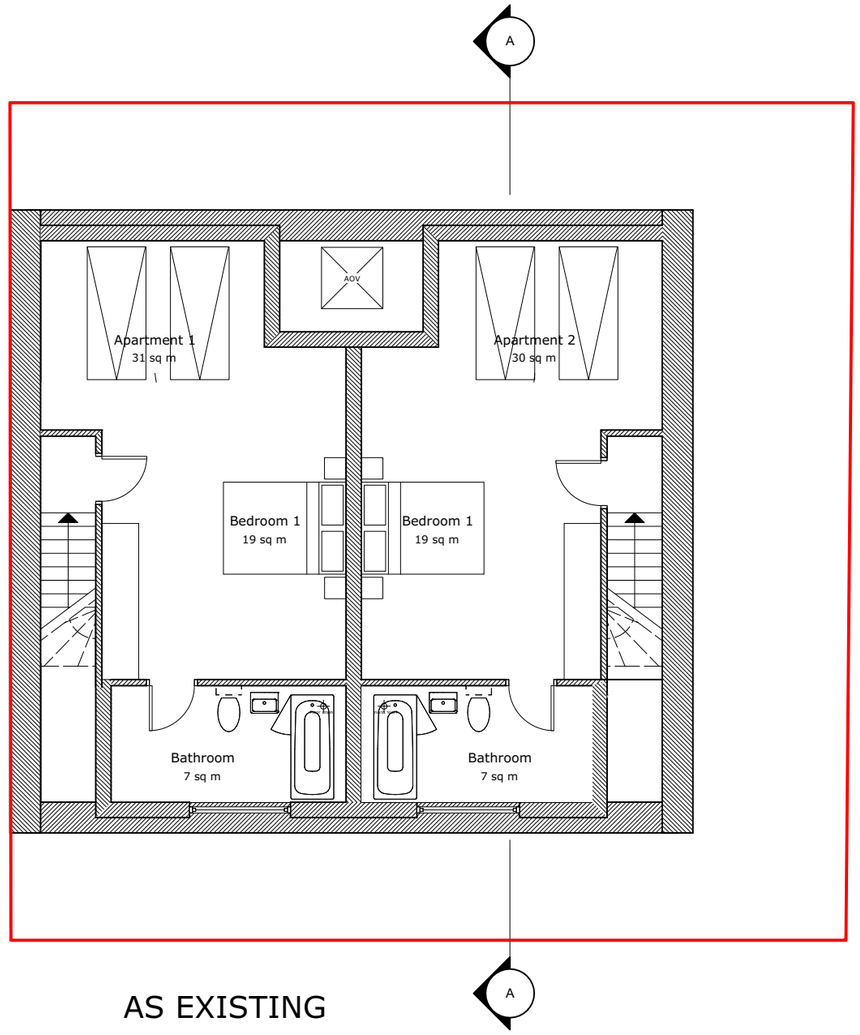

AS EXISTING

2 Proposed Second Floor
Scale: 1:100

0 2 3 4 5M

N

DO NOT SCALE FROM DRAWINGS.

Client
:

Address
: Former Chapel, Adj. 4 Spring Row, Cote Ln. Thurgoland, S35 7AE

Project
: 2207 Cote Lane

Drawing
: Proposed First & Second Floor Plans

RLDM STUDIO
E:rachel@rldmstudio.co.uk
T:07595603049

Scale
:1:100 @ A3

Date
:15/10/2026

Dwg No.
2207-RLDM-01-DR-A-00100

Rev.:P01