
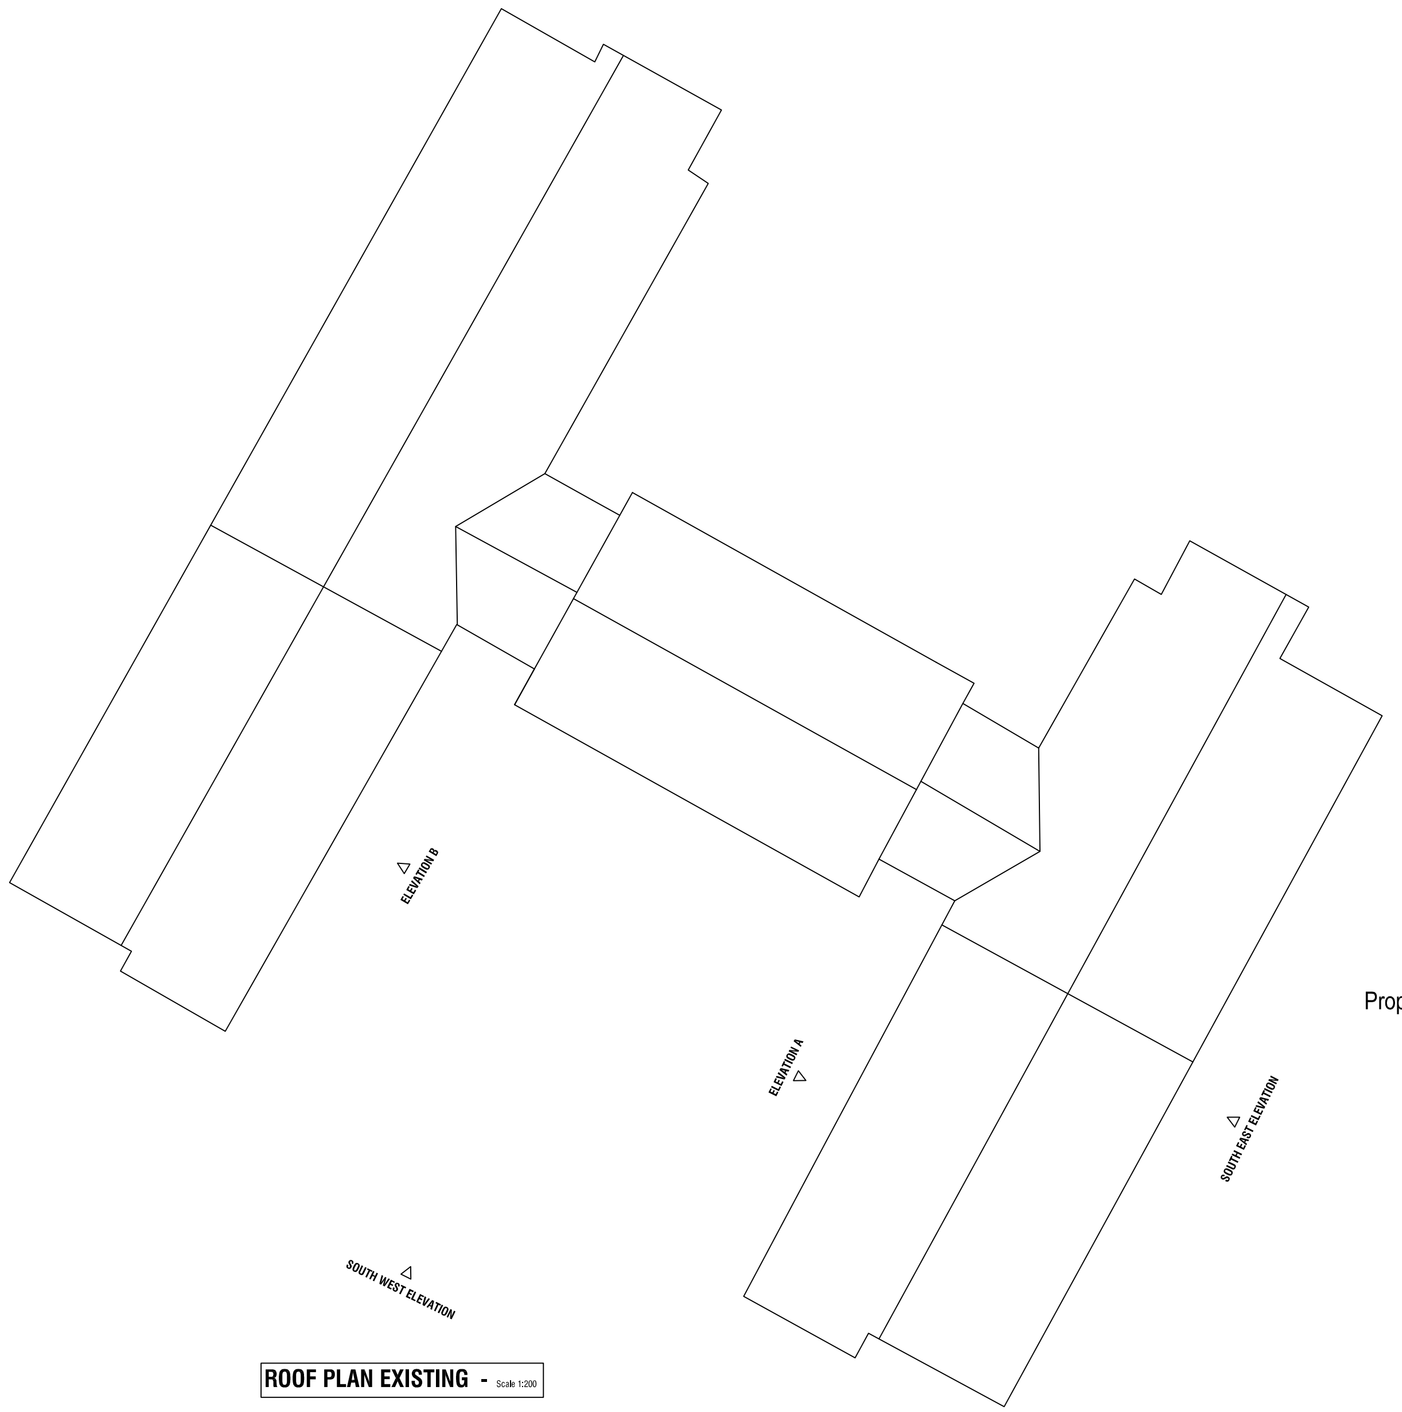


ROOF PLAN EXISTING - Scale 1:200

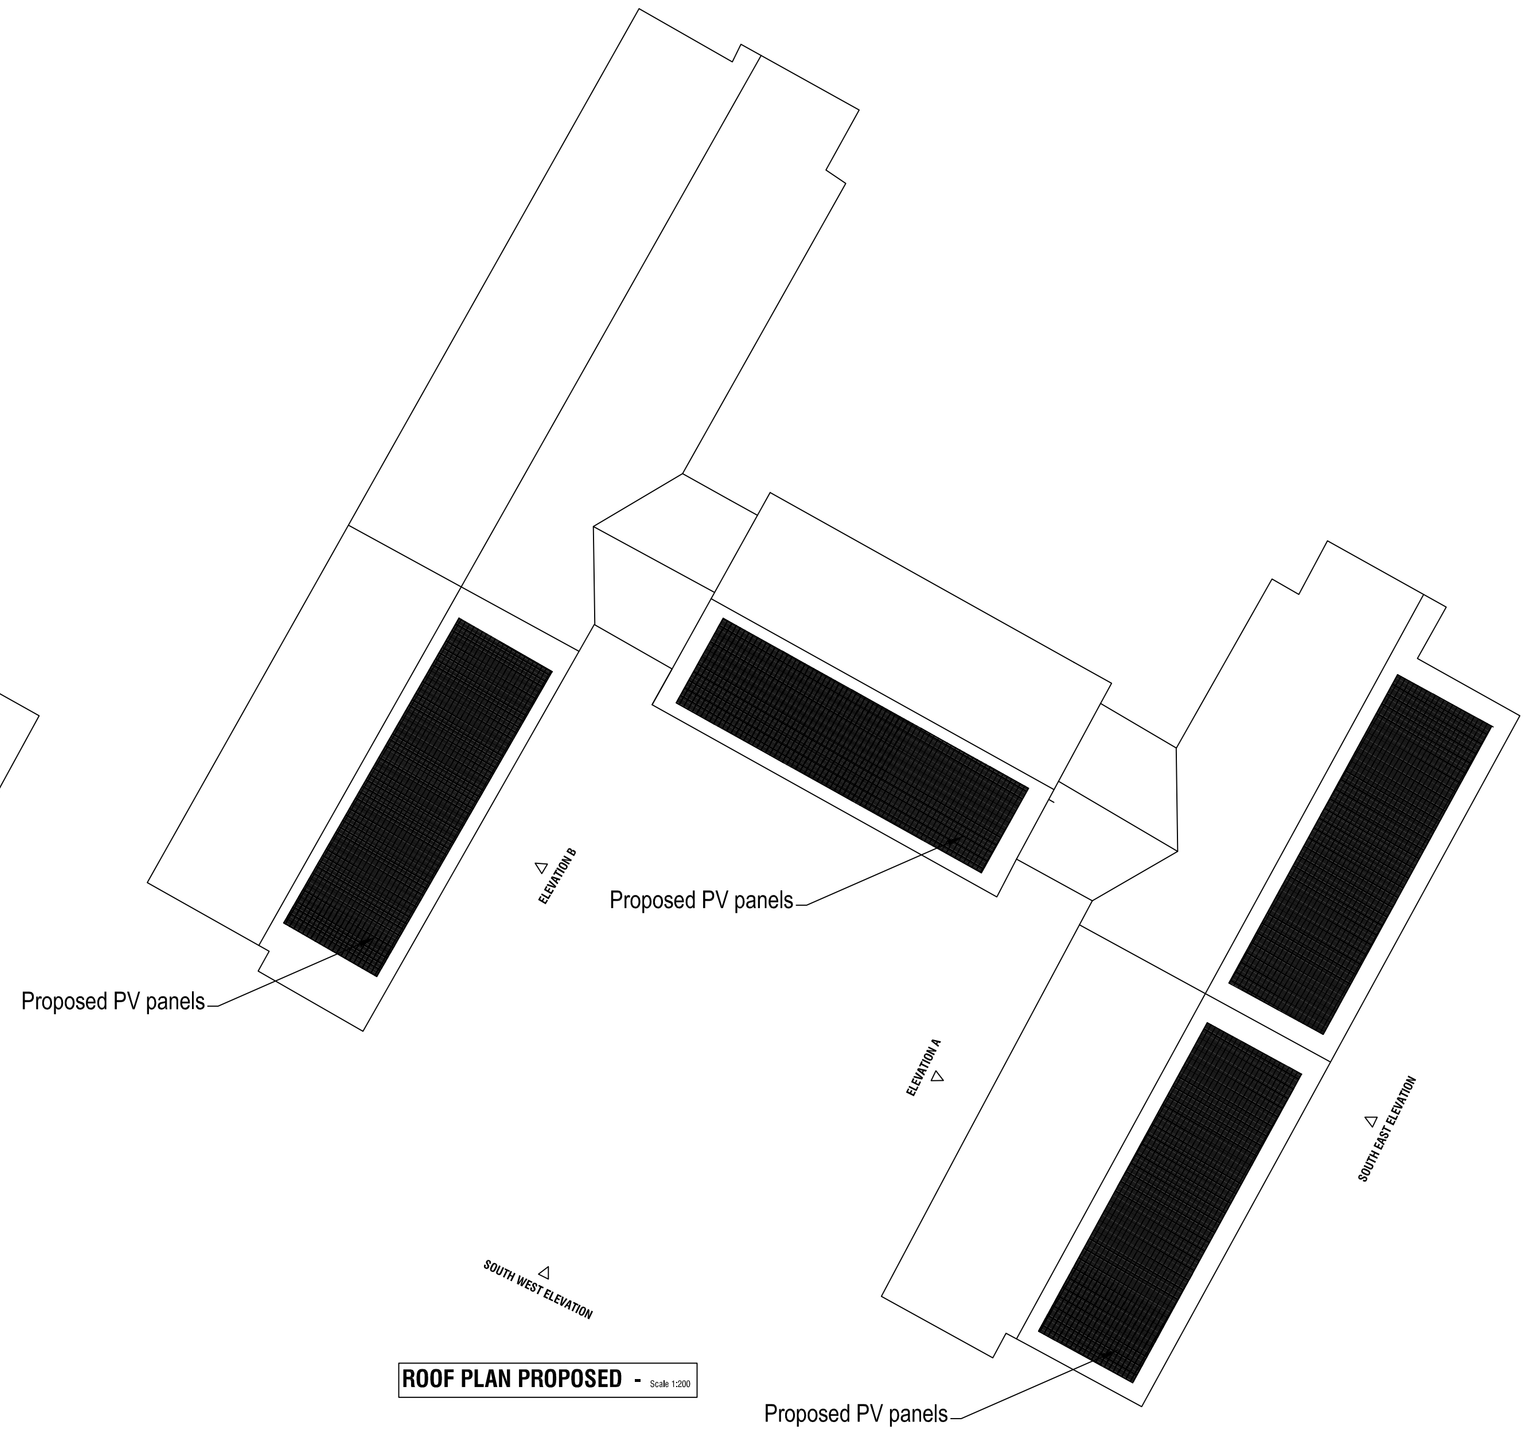

ROOF PLAN PROPOSED - Scale 1:200

REV	DATE	DESCRIPTION

The contractor is to comply in all respects with the current Building Regulations and is to check all site dimensions and levels.
Do not scale from the drawing, use written dimensions. To be read in conjunction with Pre-Tender Health & Safety Plan / Preliminaries Section (Section A34 etc).
Ordnance Survey mapping reproduced by permission of WMDC & Controller of HM Stationery Office Crown Copyright. WMDC OS licence No LA076406

NPS NORTH EAST LTD
NAVIGATION HOUSE
WHISTLER DRIVE, CASTLEFORD
WEST YORKSHIRE, WF10 5HX
TEL: 01977 628300 FAX: 01977 628301
EMAIL: enquiries@nps-ne.co.uk

Head Office:
Lancaster House, 16 Central Avenue, St Andrews Business Park,
Norwich, NR7 0HR Tel: 01603 700500 Fax: 01603 700501
Other Office locations can be found on website : www.nps.co.uk

PROJECT
Photo Voltaic Scheme to Various Properties

CLIENT
Berneslai Homes

CAD FILE REF | DATE | SCALE
August 2011 | 1:200@A1

SUBJECT
Glebe Court
Tankersley, Barnsley
Roof Plan

REV | DRAWN | CHECKED
G Melling

PROJECT NR | DRAWING NR
AG10.113 | 05

© NPS This drawing may not be reproduced in any form without prior written agreement