
Drawing No.	Rev No.
MID001 -001	

N

W E

S


INDICATIVE ONLY

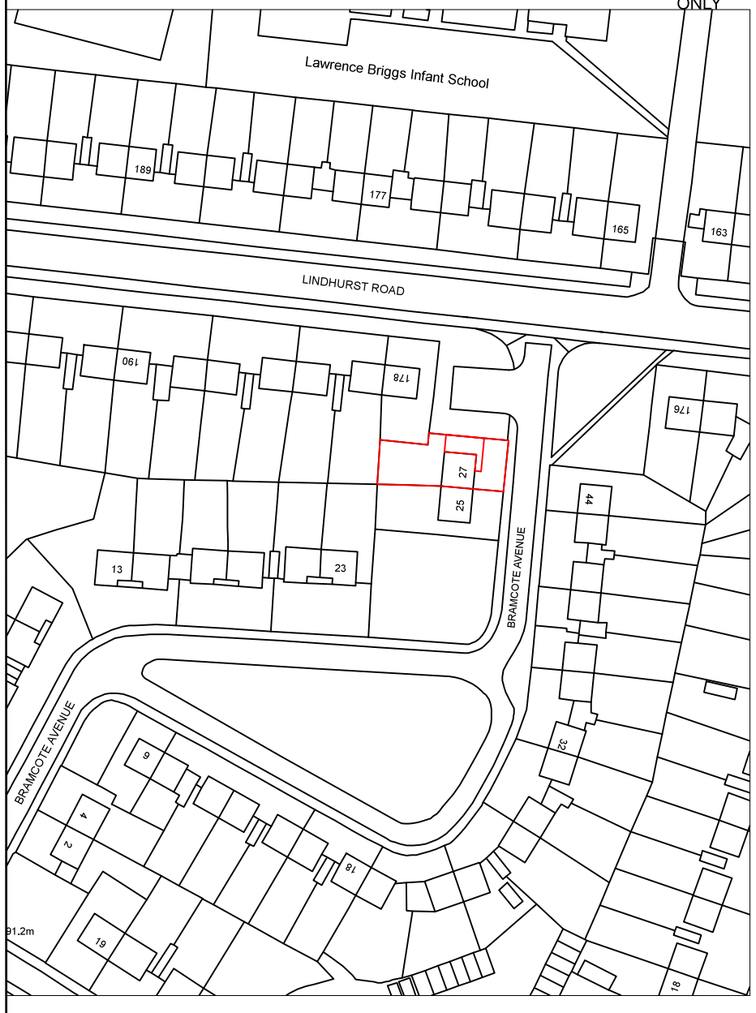

LOACATION PLAN
SCALE 1:1250 AT A3

SITE AREA 255m^2

PROPOSED EXTENSION AREA 32m^2

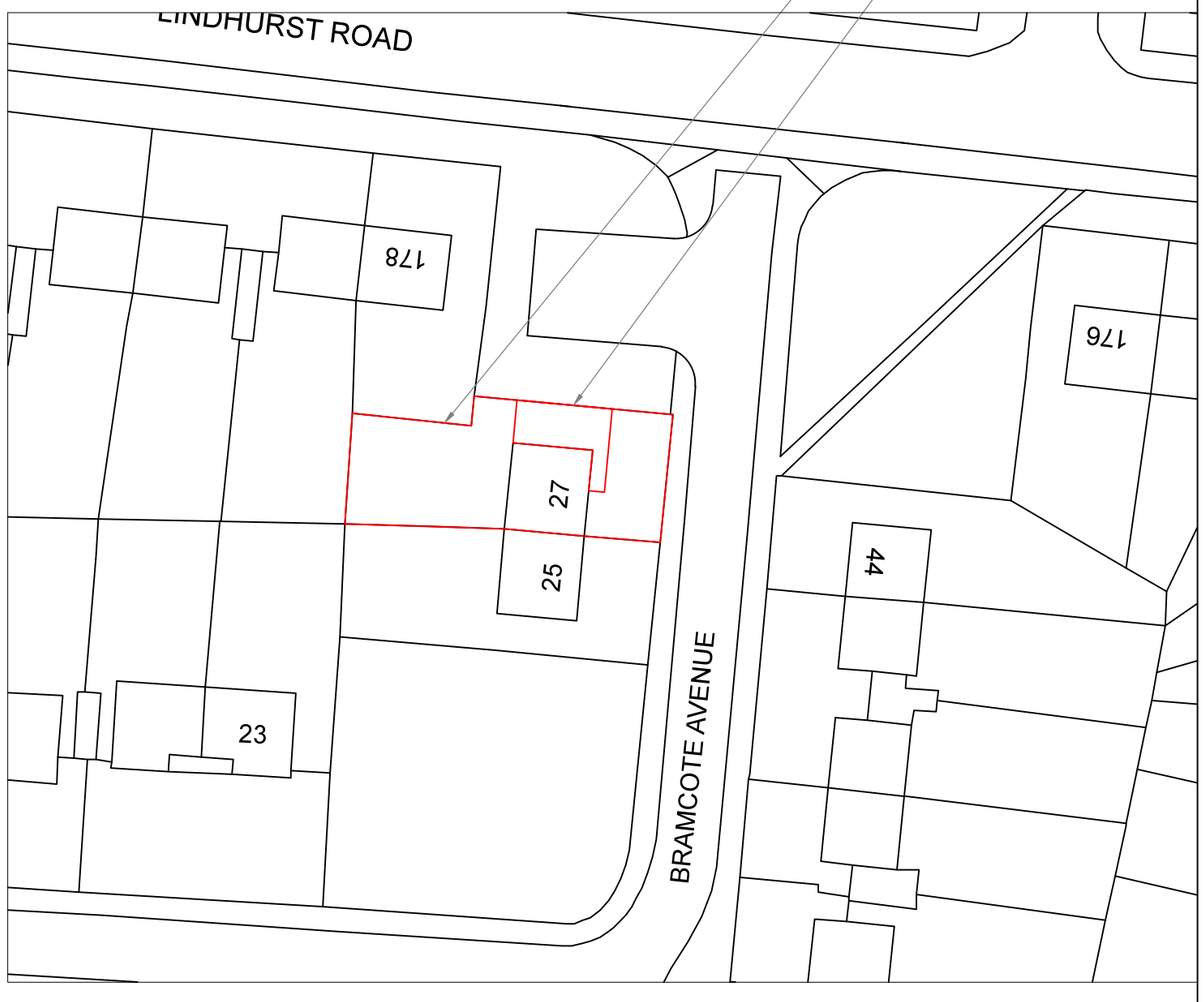

SITE PLAN
SCALE 1:500 AT A3

DO NOT SCALE: Contractor to check all dimensions and report any omissions or errors

NOTES

Rev	Description	By	Chk	App	Date

JRB DESIGNS Ltd
1 Saville Road
Cudworth
Barnsley
S72 8LT
Tel: 01226 383542
Fax: 01226 380078
Mob: 07970 541192
Email: john@jrbdesigns.co.uk

This drawing is copyright. © jrbdesigns Ltd.

Client

MR. I DARBY

Drawing Title

SITE PLANS

Address

27 BRAMCOTE AVENUE
ATHERSLEY NORTH
BARNSLEY
S71 3NE

Project Title:

PROPOSED SINGLE STOREY FRONT AND SIDE EXTENSION

Purpose of Issue:

PLANNING

Drawing Status

FIRST ISSUE

Scale at A3	Drawn By	Date	
AS SHOWN	JRB	12/10/2017	
Checked By	Date	Approved By	Date
	12/10/2017		12/10/2017
Project No.	Drawing No.		Revision
MID001	001		-

APPROVAL [X] INFORMATION [ ] TENDER [ ] CONTRACT [ ] CONSTRUCTION [ ]