



E

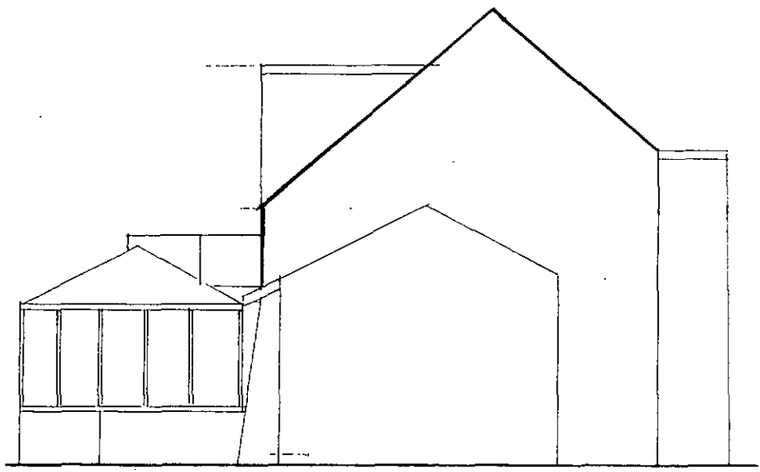


N

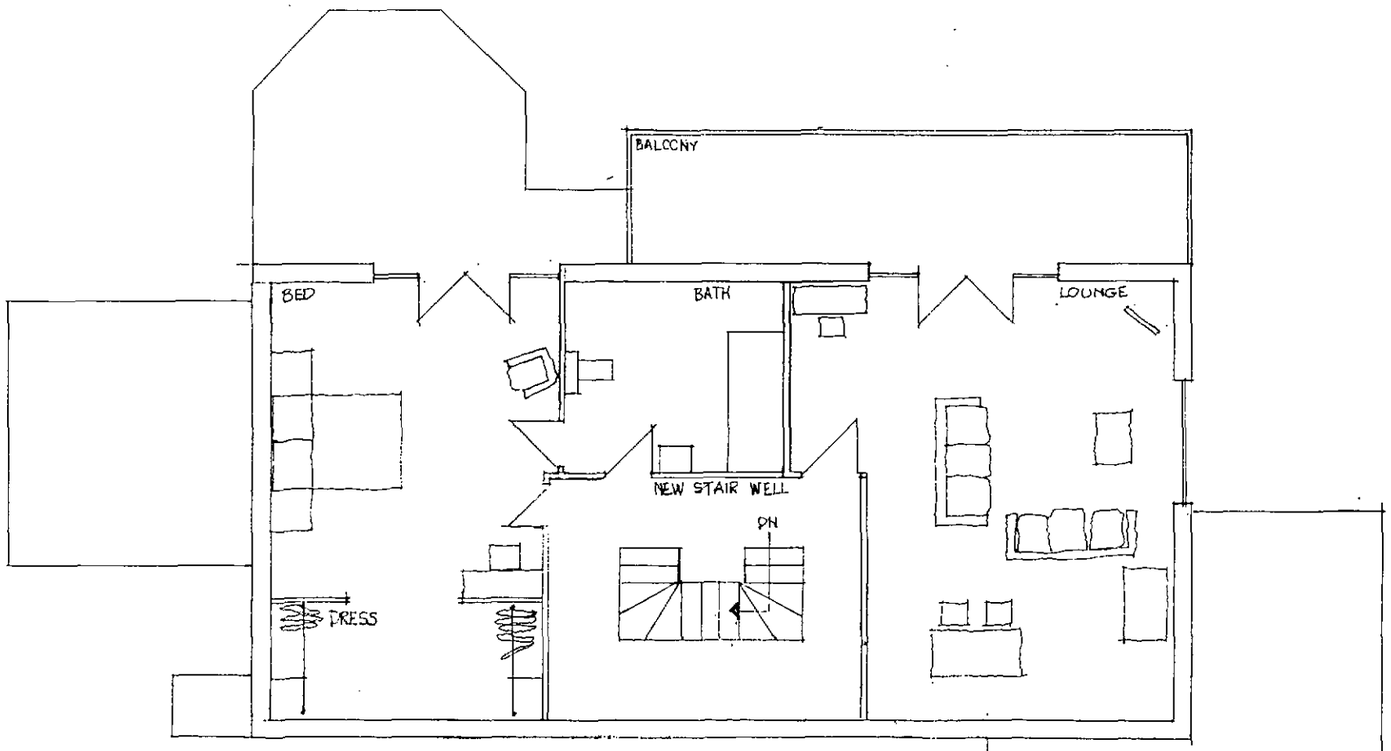


FIRST FLOOR PROPOSED PLAN AND ELEVATIONS
BUNGALOW HILL CREST GREEN MOOR
SCALE 1:100 DRG A3


Architect & Town Planner

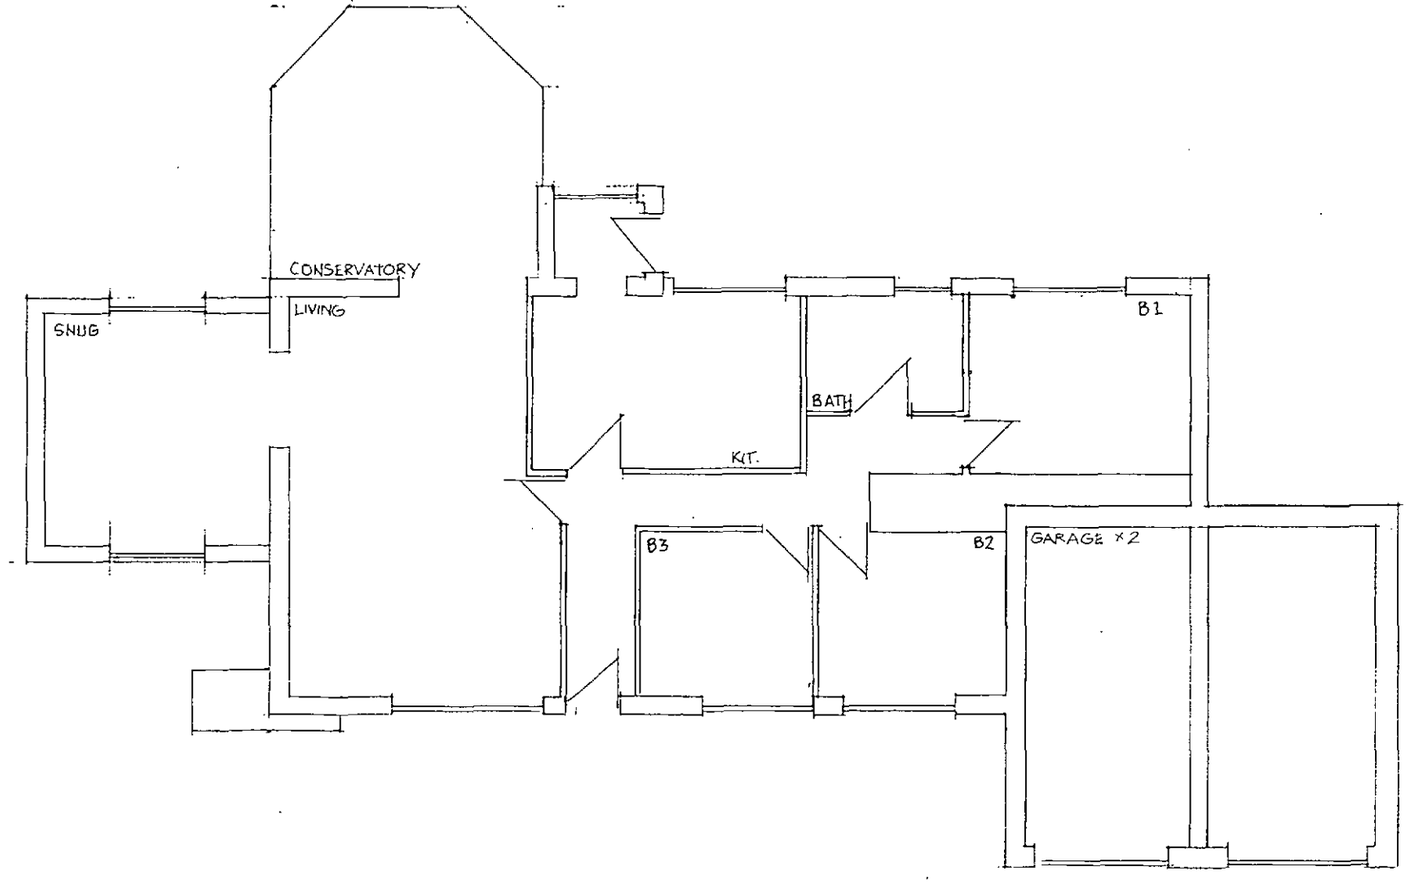



EXISTING FLOOR PLAN BUNGALOW - HILL CREST GREEN MOOR
SCALE 1:100 DRG A1

District & Town Plans

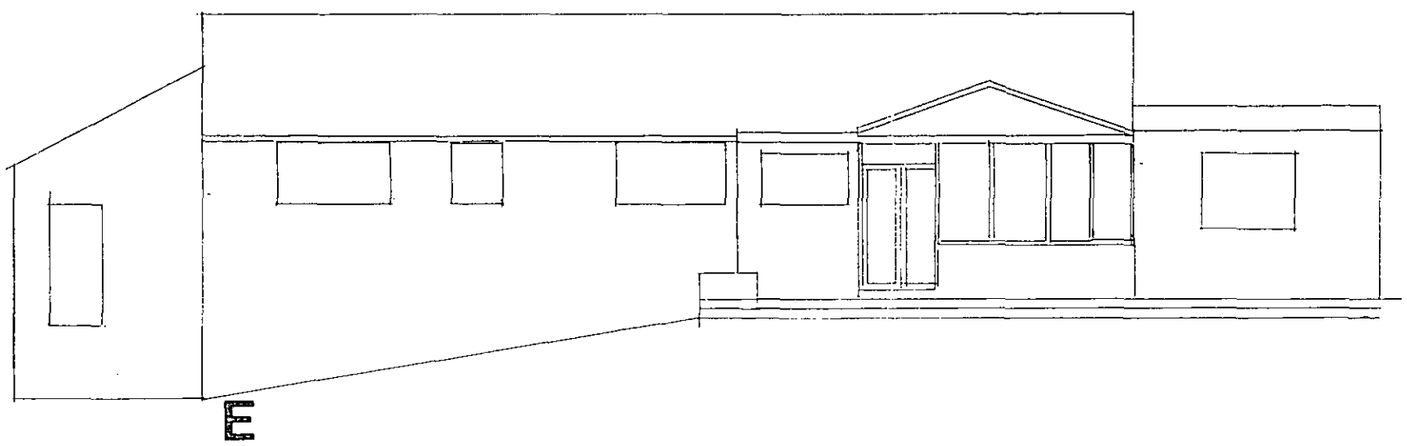


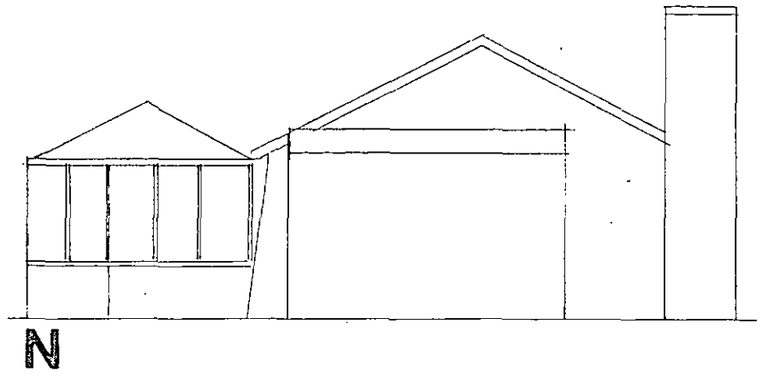

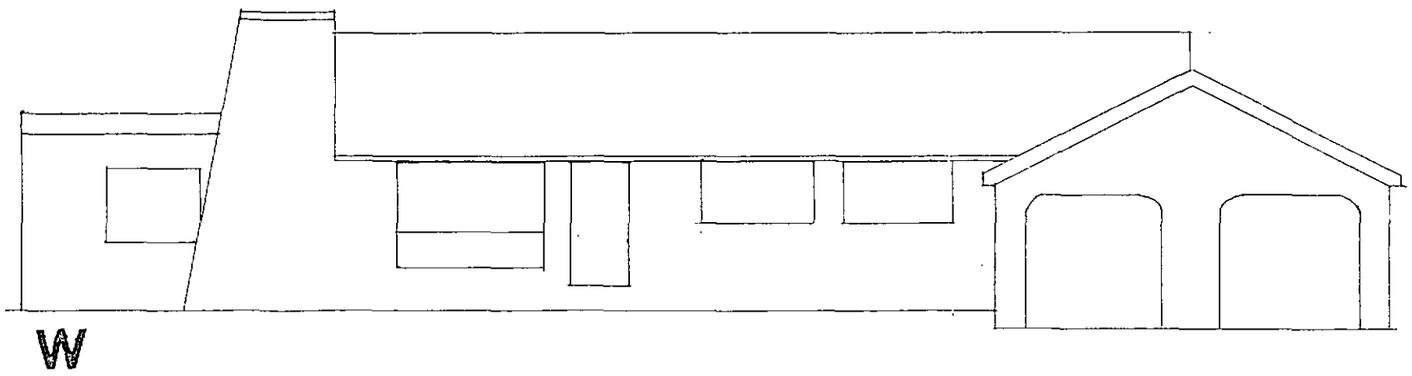

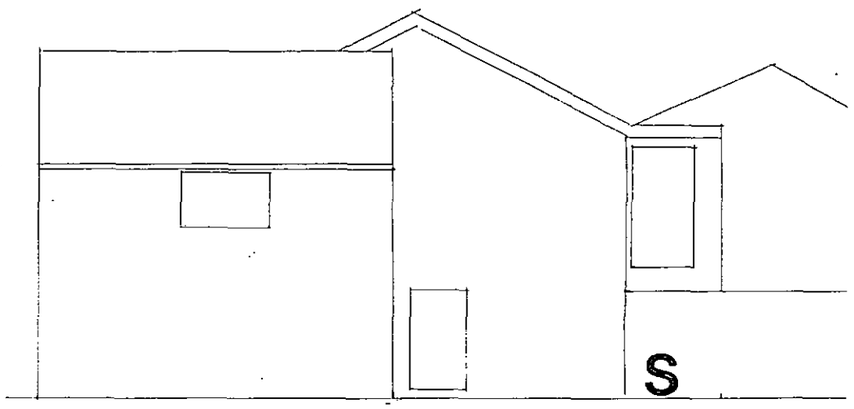

EXISTING ELEVATIONS BUNGALOW - HILL CREST GREEN MOOR
SCALE 1:100 DRG A2

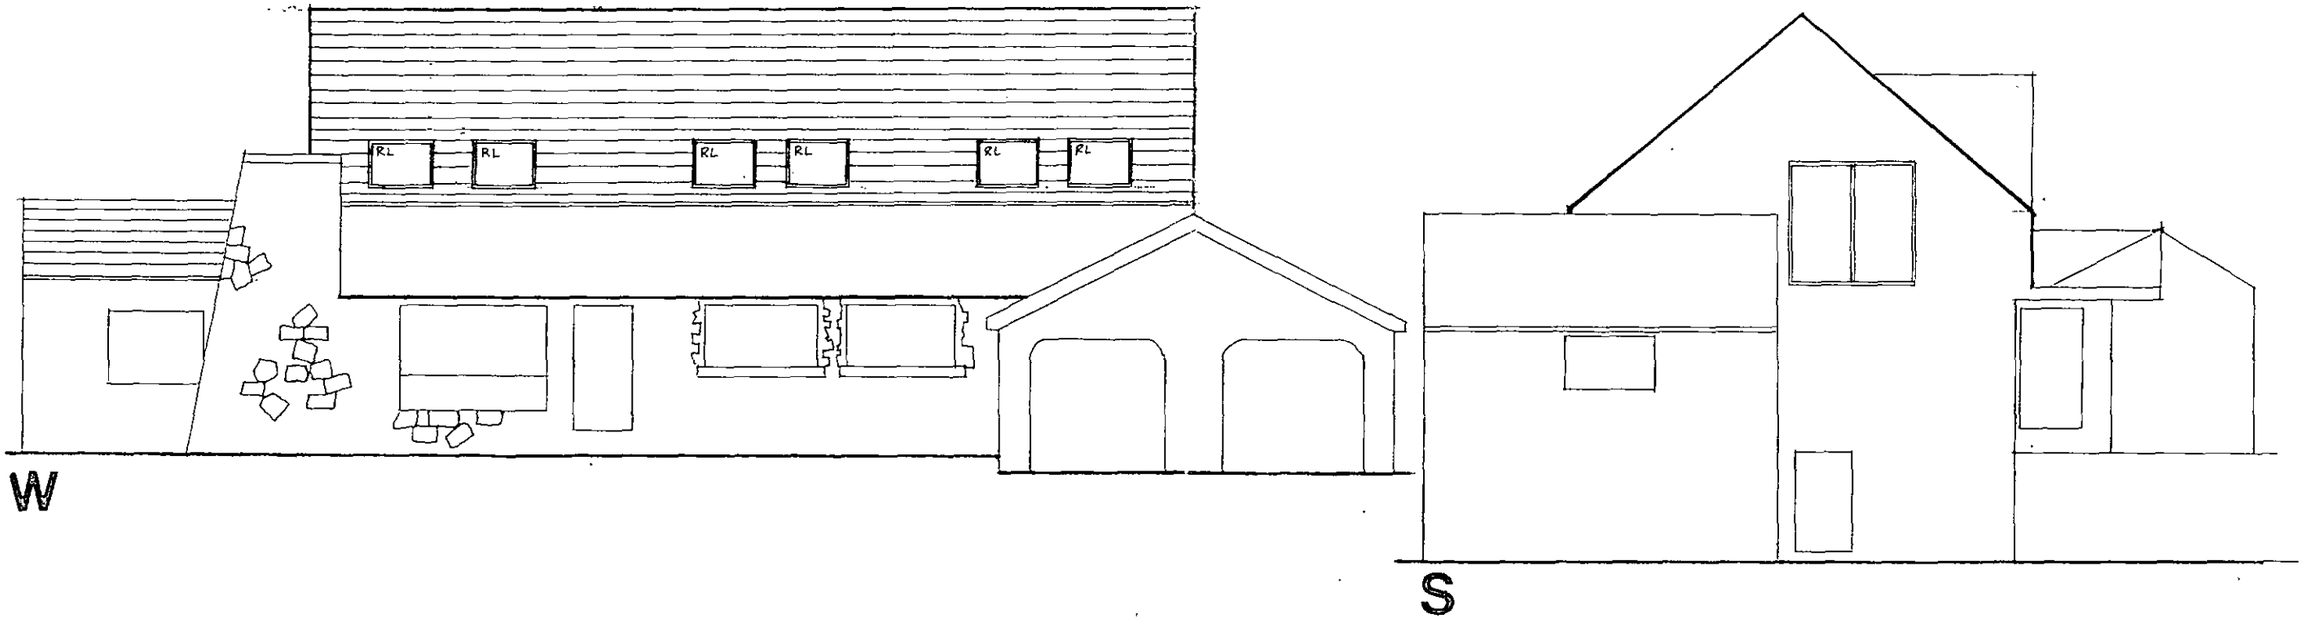

ELEVATIONS PROPOSED BUNGALOW HILL CREST GREEN MOOR
SCALE 1:100 DRG A4