



FRONT ELEVATION

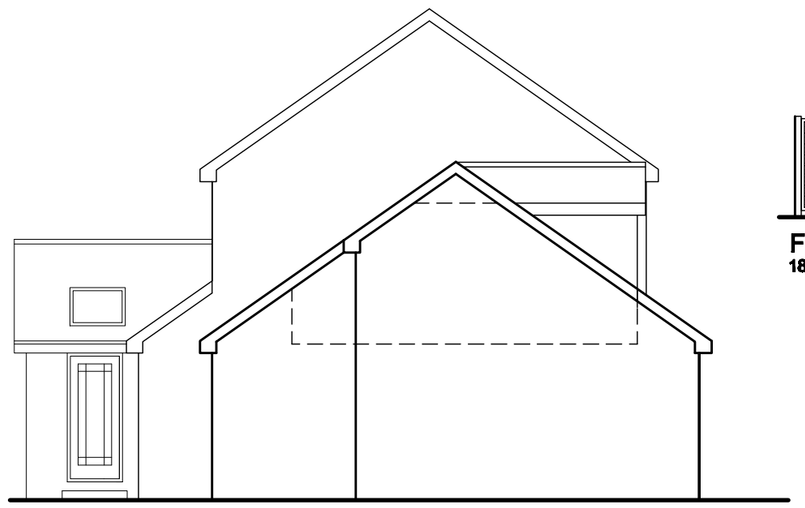


SIDE ELEVATION

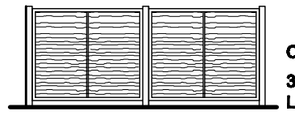

CONC POSTS
3' X5' DARK STAINED TIMBER
LARCH LAP FENCING PANELS


FENCE TYPE A
1800MM HIGH

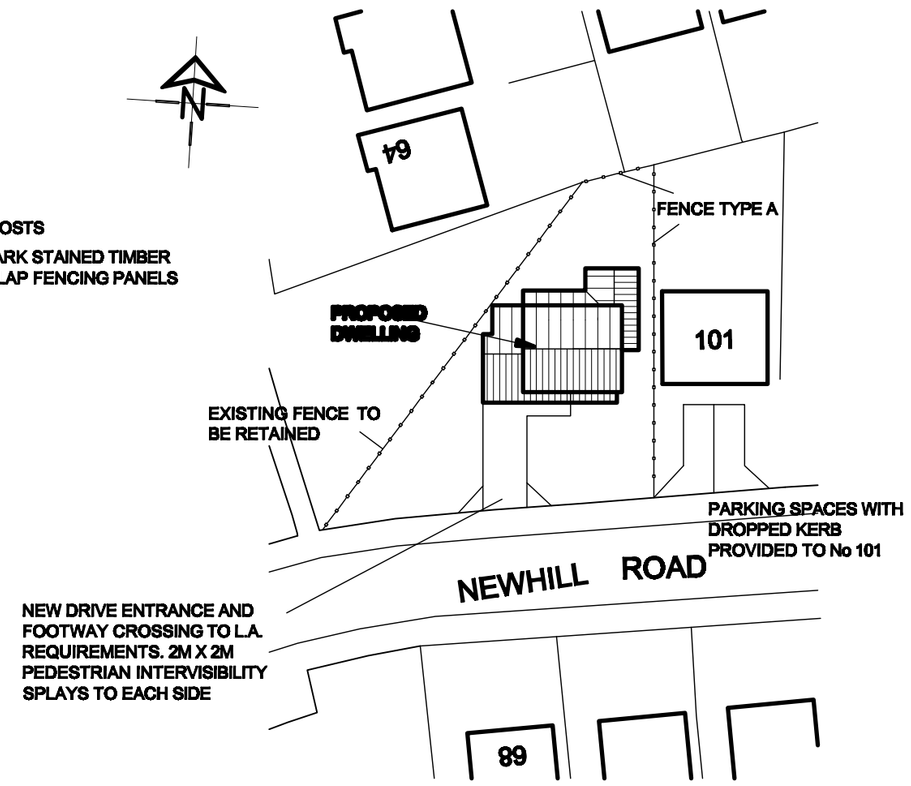


SITE PLAN
SCALE 1:500




REAR ELEVATION

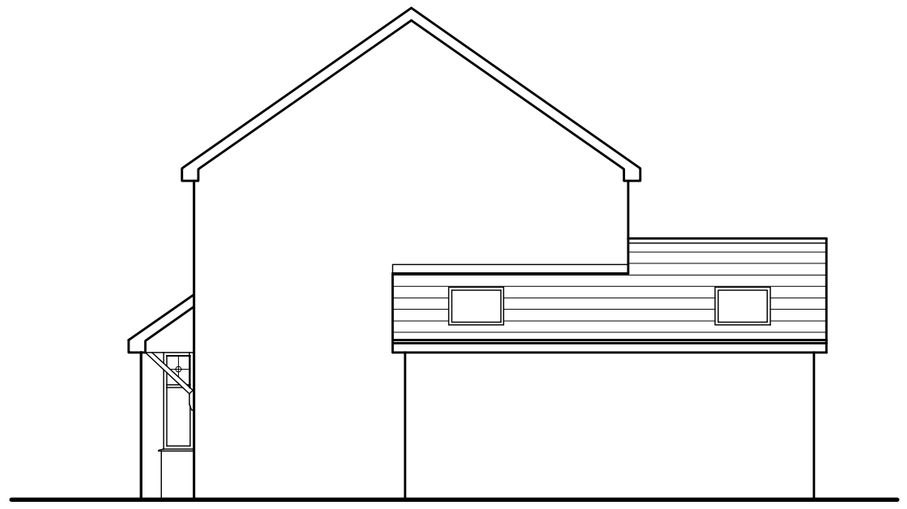


SIDE ELEVATION

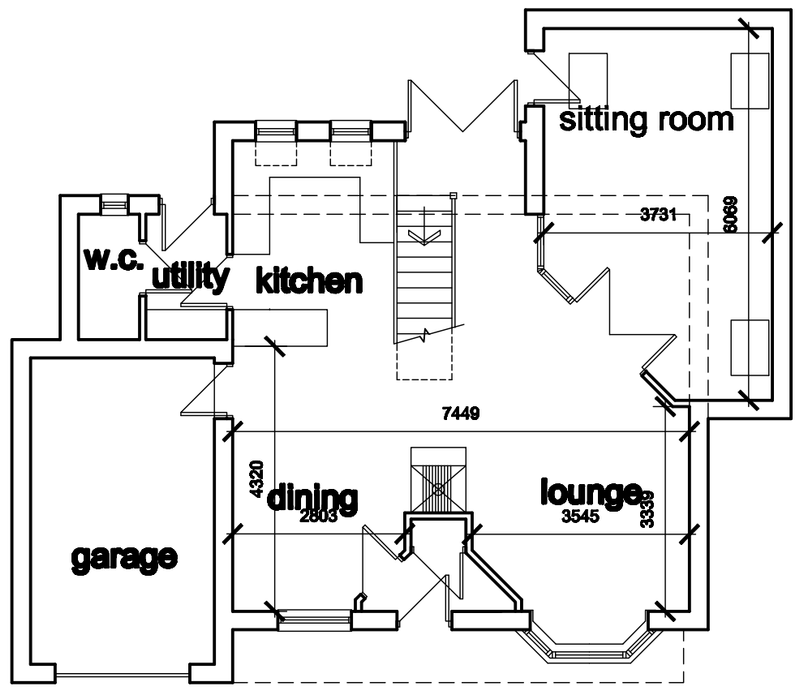

GROUND FLOOR PLAN

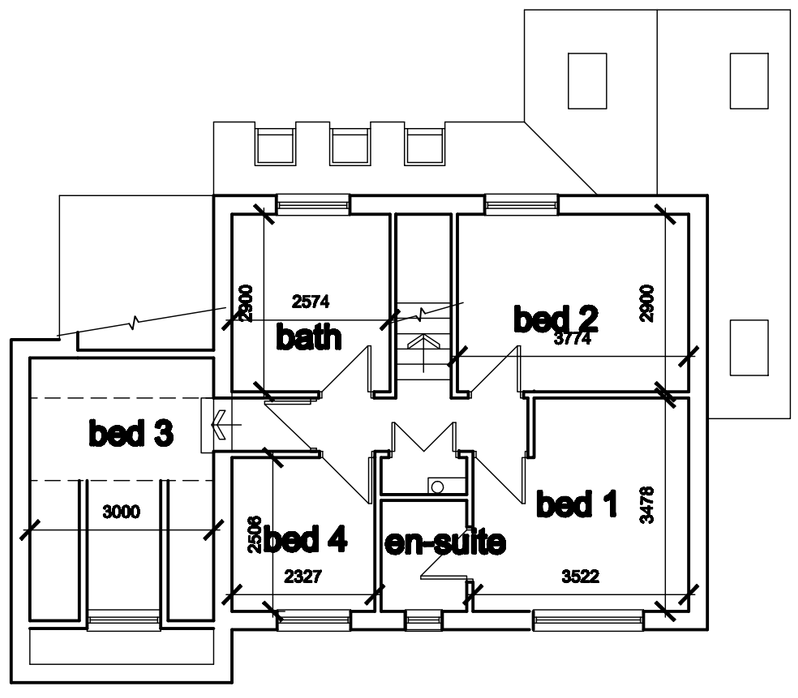

FIRST FLOOR PLAN

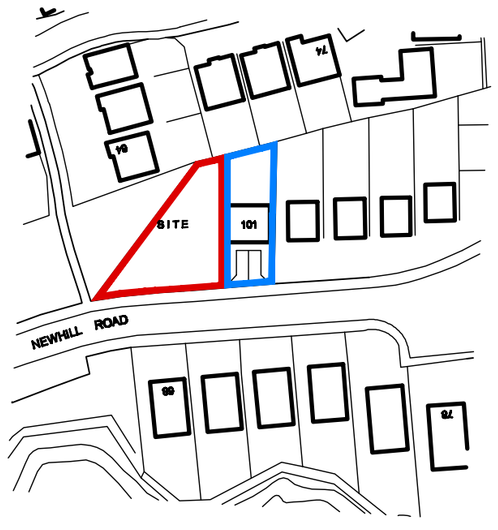

LOCATION PLAN
SCALE 1:1250

White Agus Partnership	128B, NEW ROAD, STAINCROSS, BARNSLEY. S75 6PP	PHONE/FAX. 01226 206482 e mail info@whiteaguspartnership.co.uk www.whiteaguspartnership.co.uk
	SURVEYORS AND BUILDING DESIGN CONSULTANTS	
Project. PROPPOSED DWELLLING ON LAND AT NEWHILL ROAD MONK BRETTON, BARNSLEY	**Client.** MRS A. WOOD	
Drawing Title. PLANS AND ELEVATIONS	**Date.** JAN 2010	**Scale.** 1:100 @ A2
	Ref. 08-028	**Dwg. No.** 03 **Rev.** B

Date	Suffix	Description	Date	Suffix	Description
25-01-10	A	REVISED TO CLIENTS REQUIREMENTS			
27-01-10	B	MINOR REVISIONS TO WINDOWS			