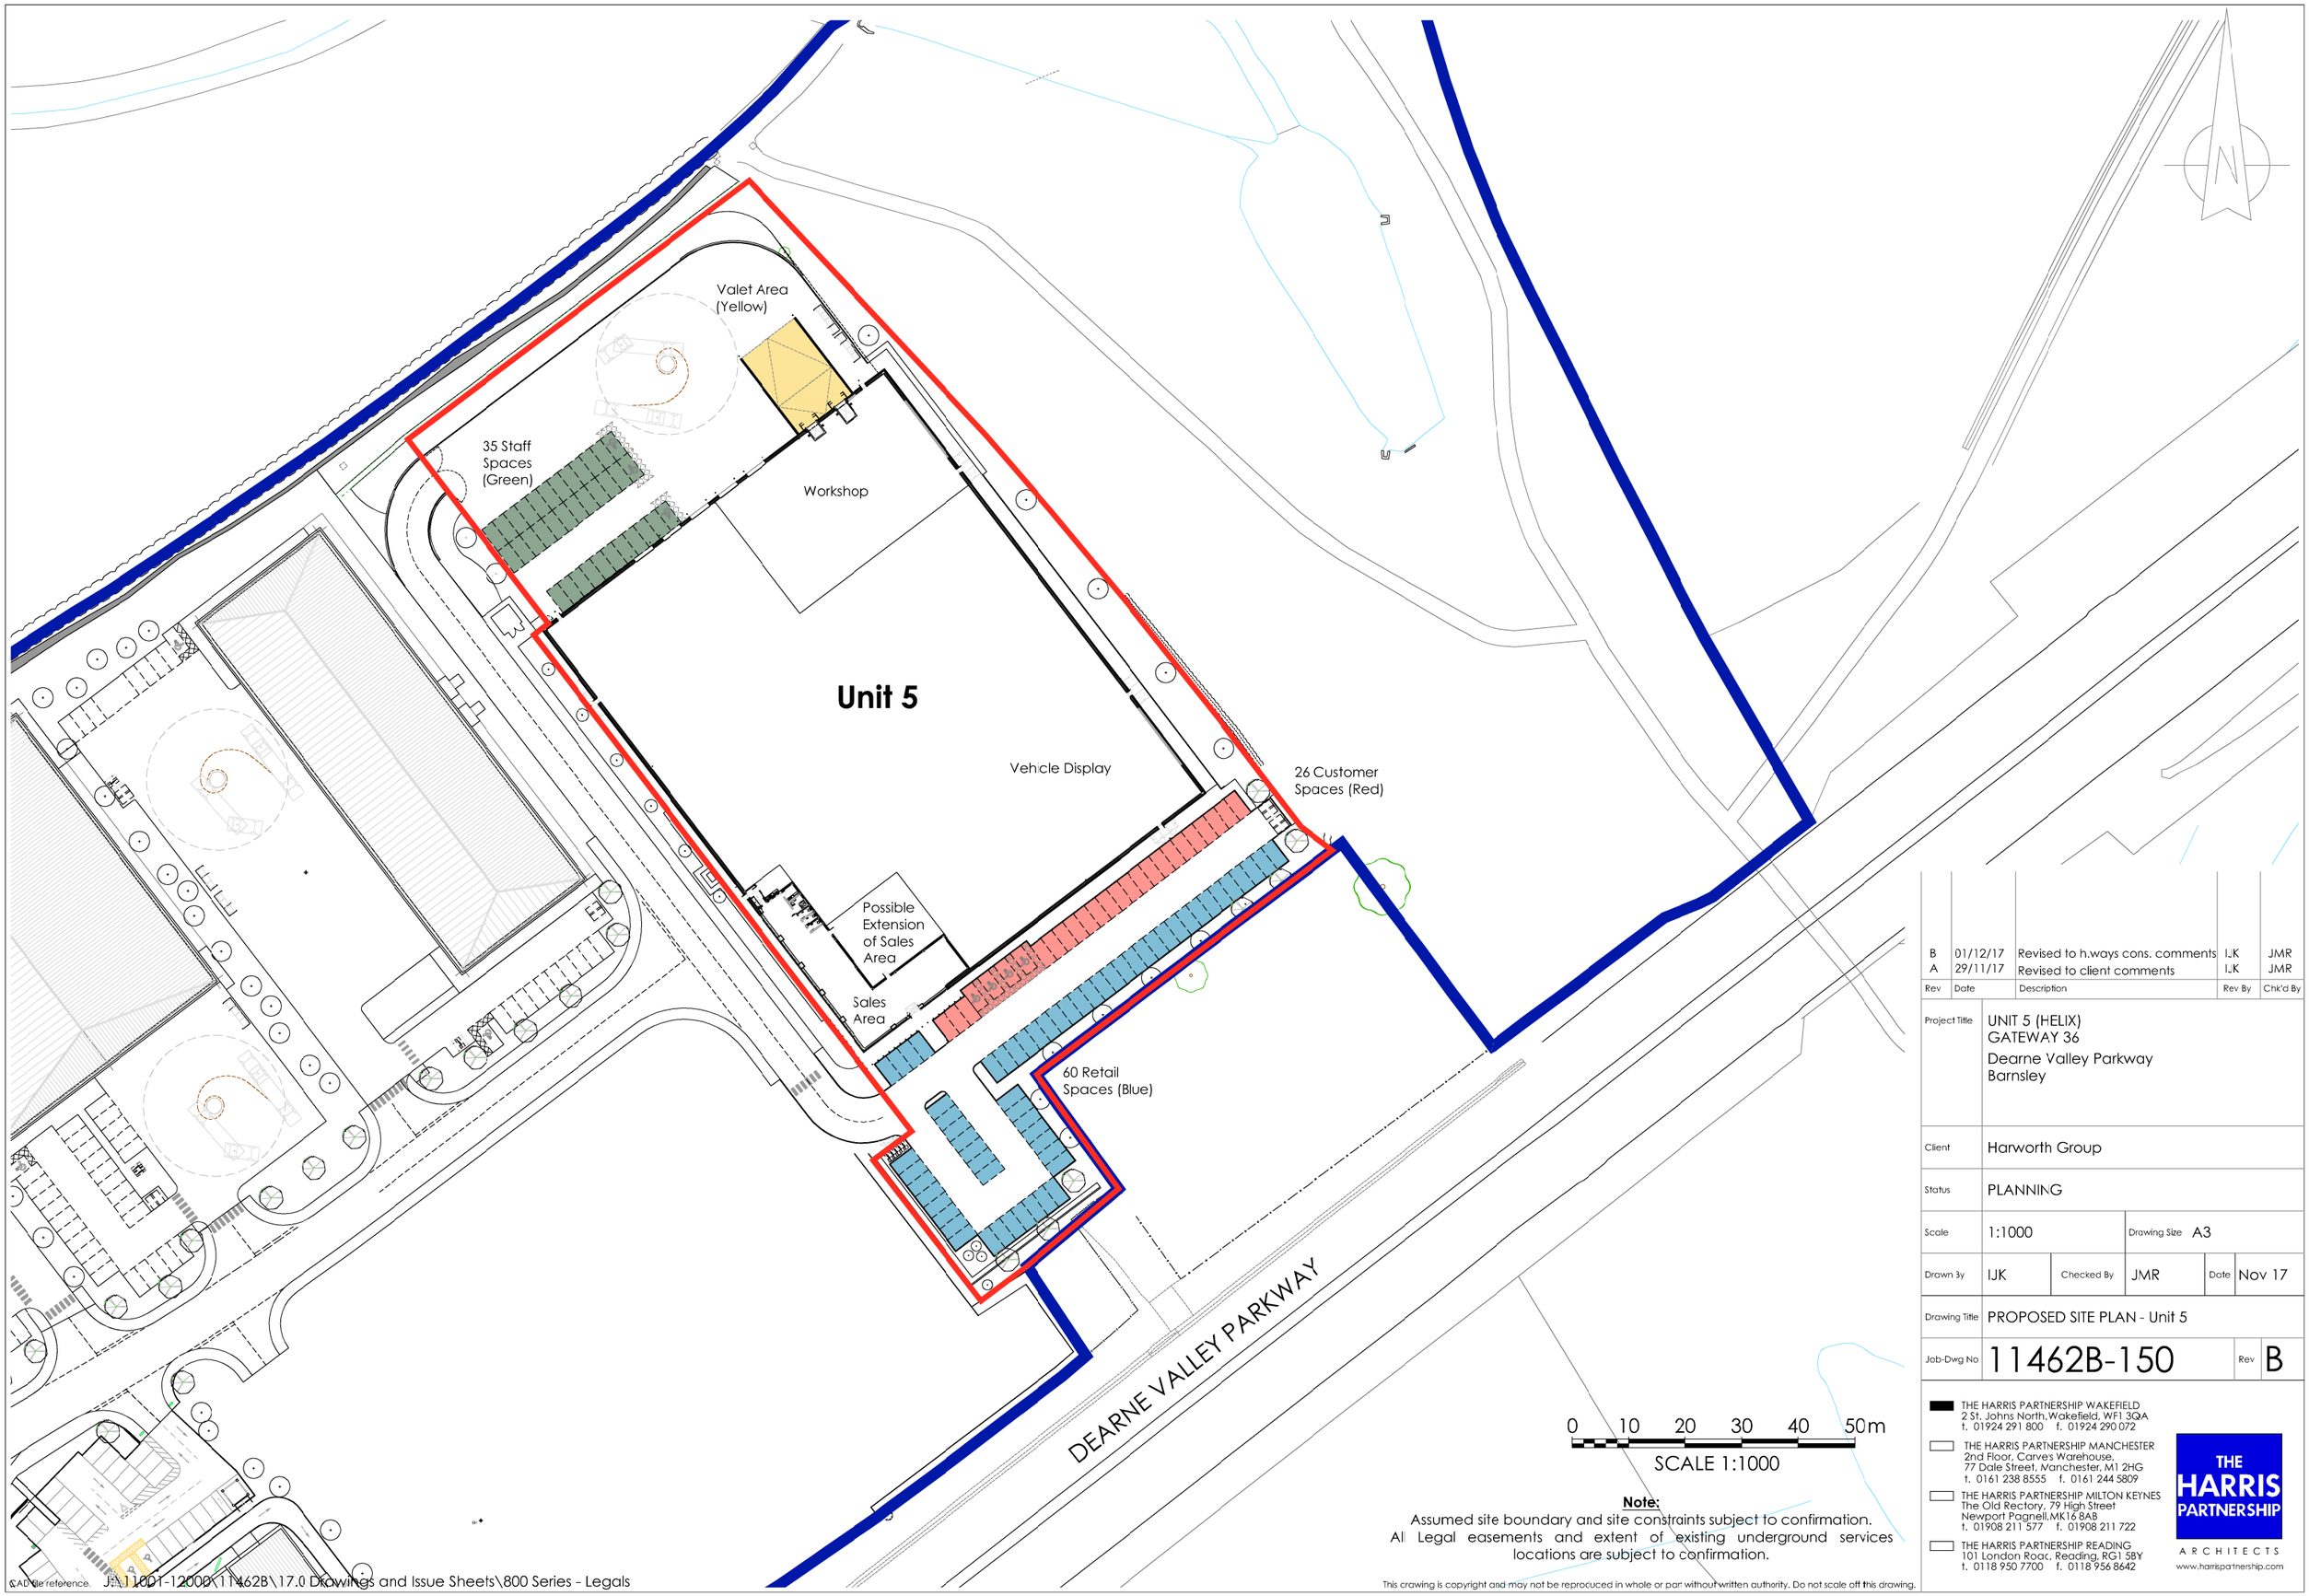


Rev	Date	Description	Rev By	Chk'd By
B	01/12/17	Revised to h.ways cons. comments	IJK	JMR
A	29/11/17	Revised to client comments	IJK	JMR

Project Title	UNIT 5 (HELIX) GATEWAY 36 Dearne Valley Parkway Barnsley				
Client	Harworth Group				
Status	PLANNING				
Scale	1:1000		Drawing Size	A3	
Drawn by	IJK	Checked By	JMR	Date	Nov 17
Drawing Title	PROPOSED SITE PLAN - Unit 5				
Job-Dwg No	11462B-150		Rev	B	

Note:
Assumed site boundary and site constraints subject to confirmation.
All Legal easements and extent of existing underground services locations are subject to confirmation.

THE HARRIS PARTNERSHIP WAKEFIELD
2 St. Johns North, Wakefield, WF1 3QA
t. 01924 291 800 f. 01924 290 072

THE HARRIS PARTNERSHIP MANCHESTER
2nd Floor, Carves Warehouse,
77 Dale Street, Manchester, M1 2HG
t. 0161 238 8555 f. 0161 244 5809

THE HARRIS PARTNERSHIP MILTON KEYNES
The Old Rectory, 79 High Street
Newport Pagnell, MK16 8AB
t. 01908 211 577 f. 01908 211 722

THE HARRIS PARTNERSHIP READING
101 London Road, Reading, RG1 5BY
t. 0118 950 7700 f. 0118 956 8642

THE HARRIS PARTNERSHIP
ARCHITECTS
www.harrispartnership.com

This drawing is copyright and may not be reproduced in whole or part without written authority. Do not scale off this drawing.

CAD file reference J:\11001-12000\11462B\17.0 Drawings and Issue Sheets\800 Series - Legals