

CLADDING


ROOF & SIDES
LIGHT GREY
PLASTISOL INSUL.D

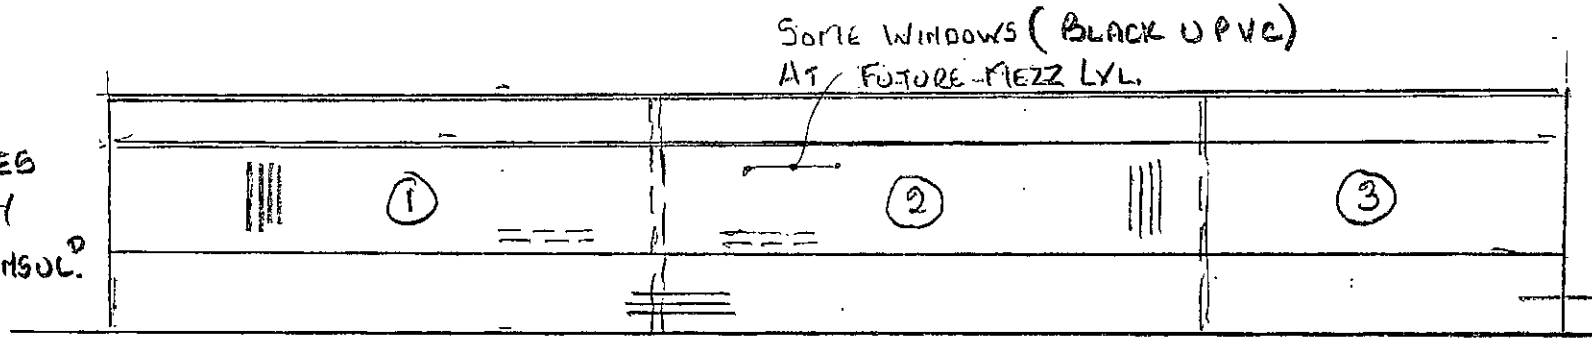


ELEVATION TO SPRINGVALE RD

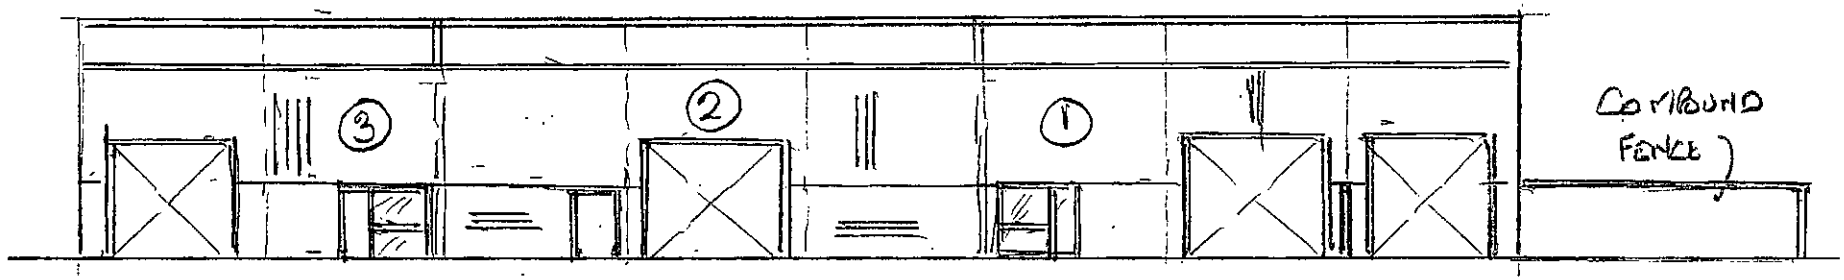

ELEVATION TO YARD

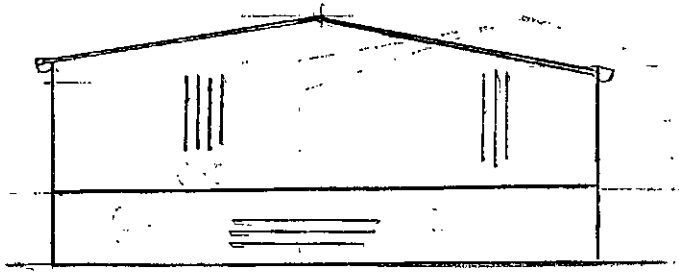


GABLES

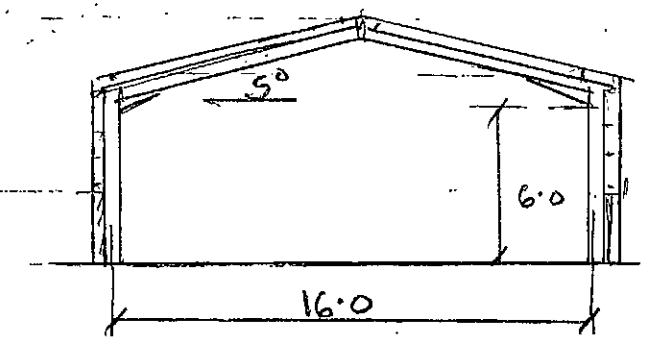

SECTION

PROPOSED INDUSTRIAL UNIT
(TO HOUSE 1, 2 & 3)
SPRINGVALE RD - PARK SPRINGS
GRIMETHORPE DRG Nº PS/2
SCALE 1:250
(JULY 2013)

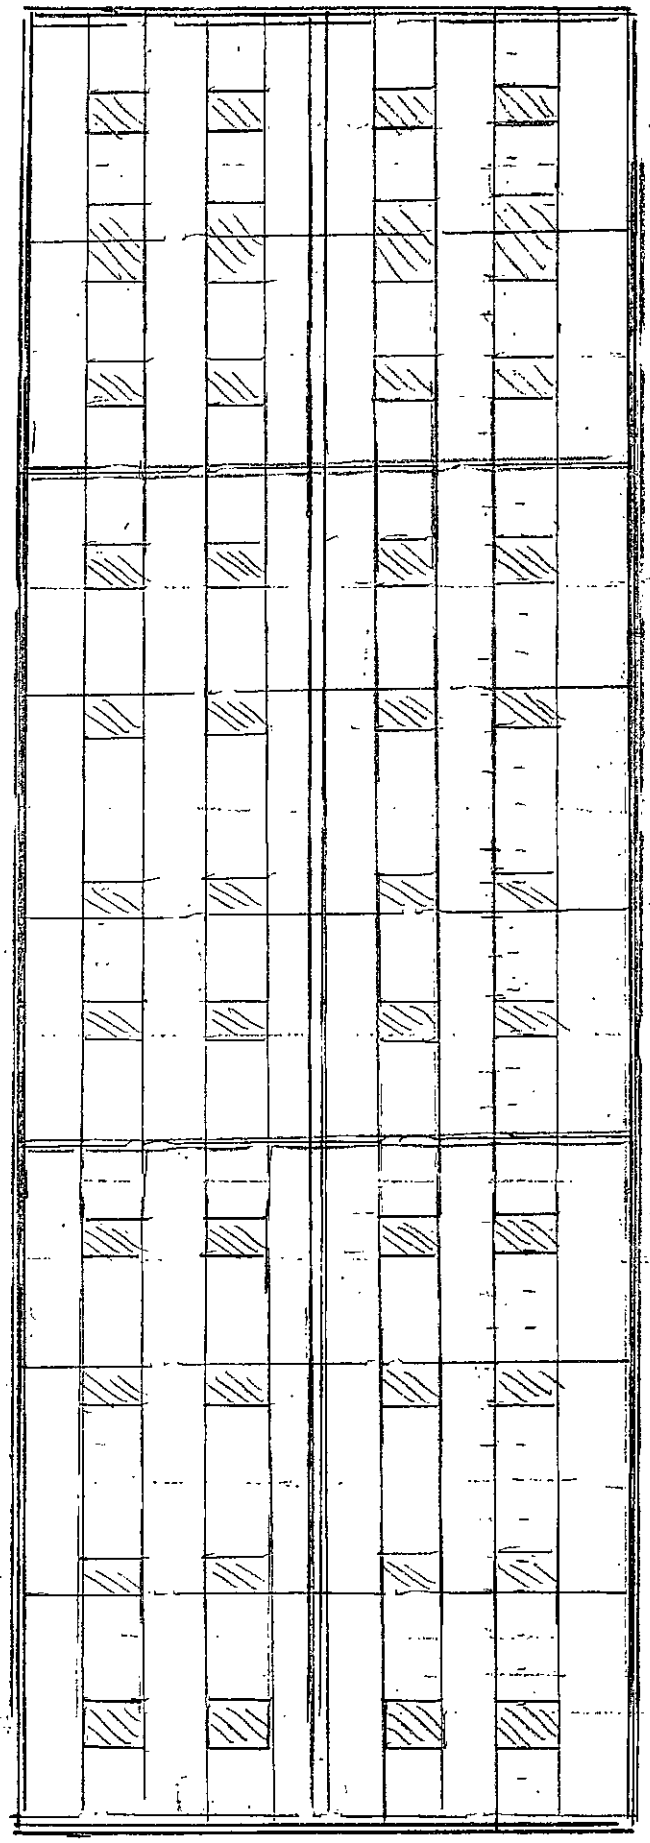

SPRINGVALE ROAD.

ROOF PLAN

PROPOSED INDUSTRIAL UNIT - SPRINGVALE RD.
PARK SPRINGS - GRIMETHORPE.
SCALE 1:200 DRG Nº PS/3 JULY 2013