




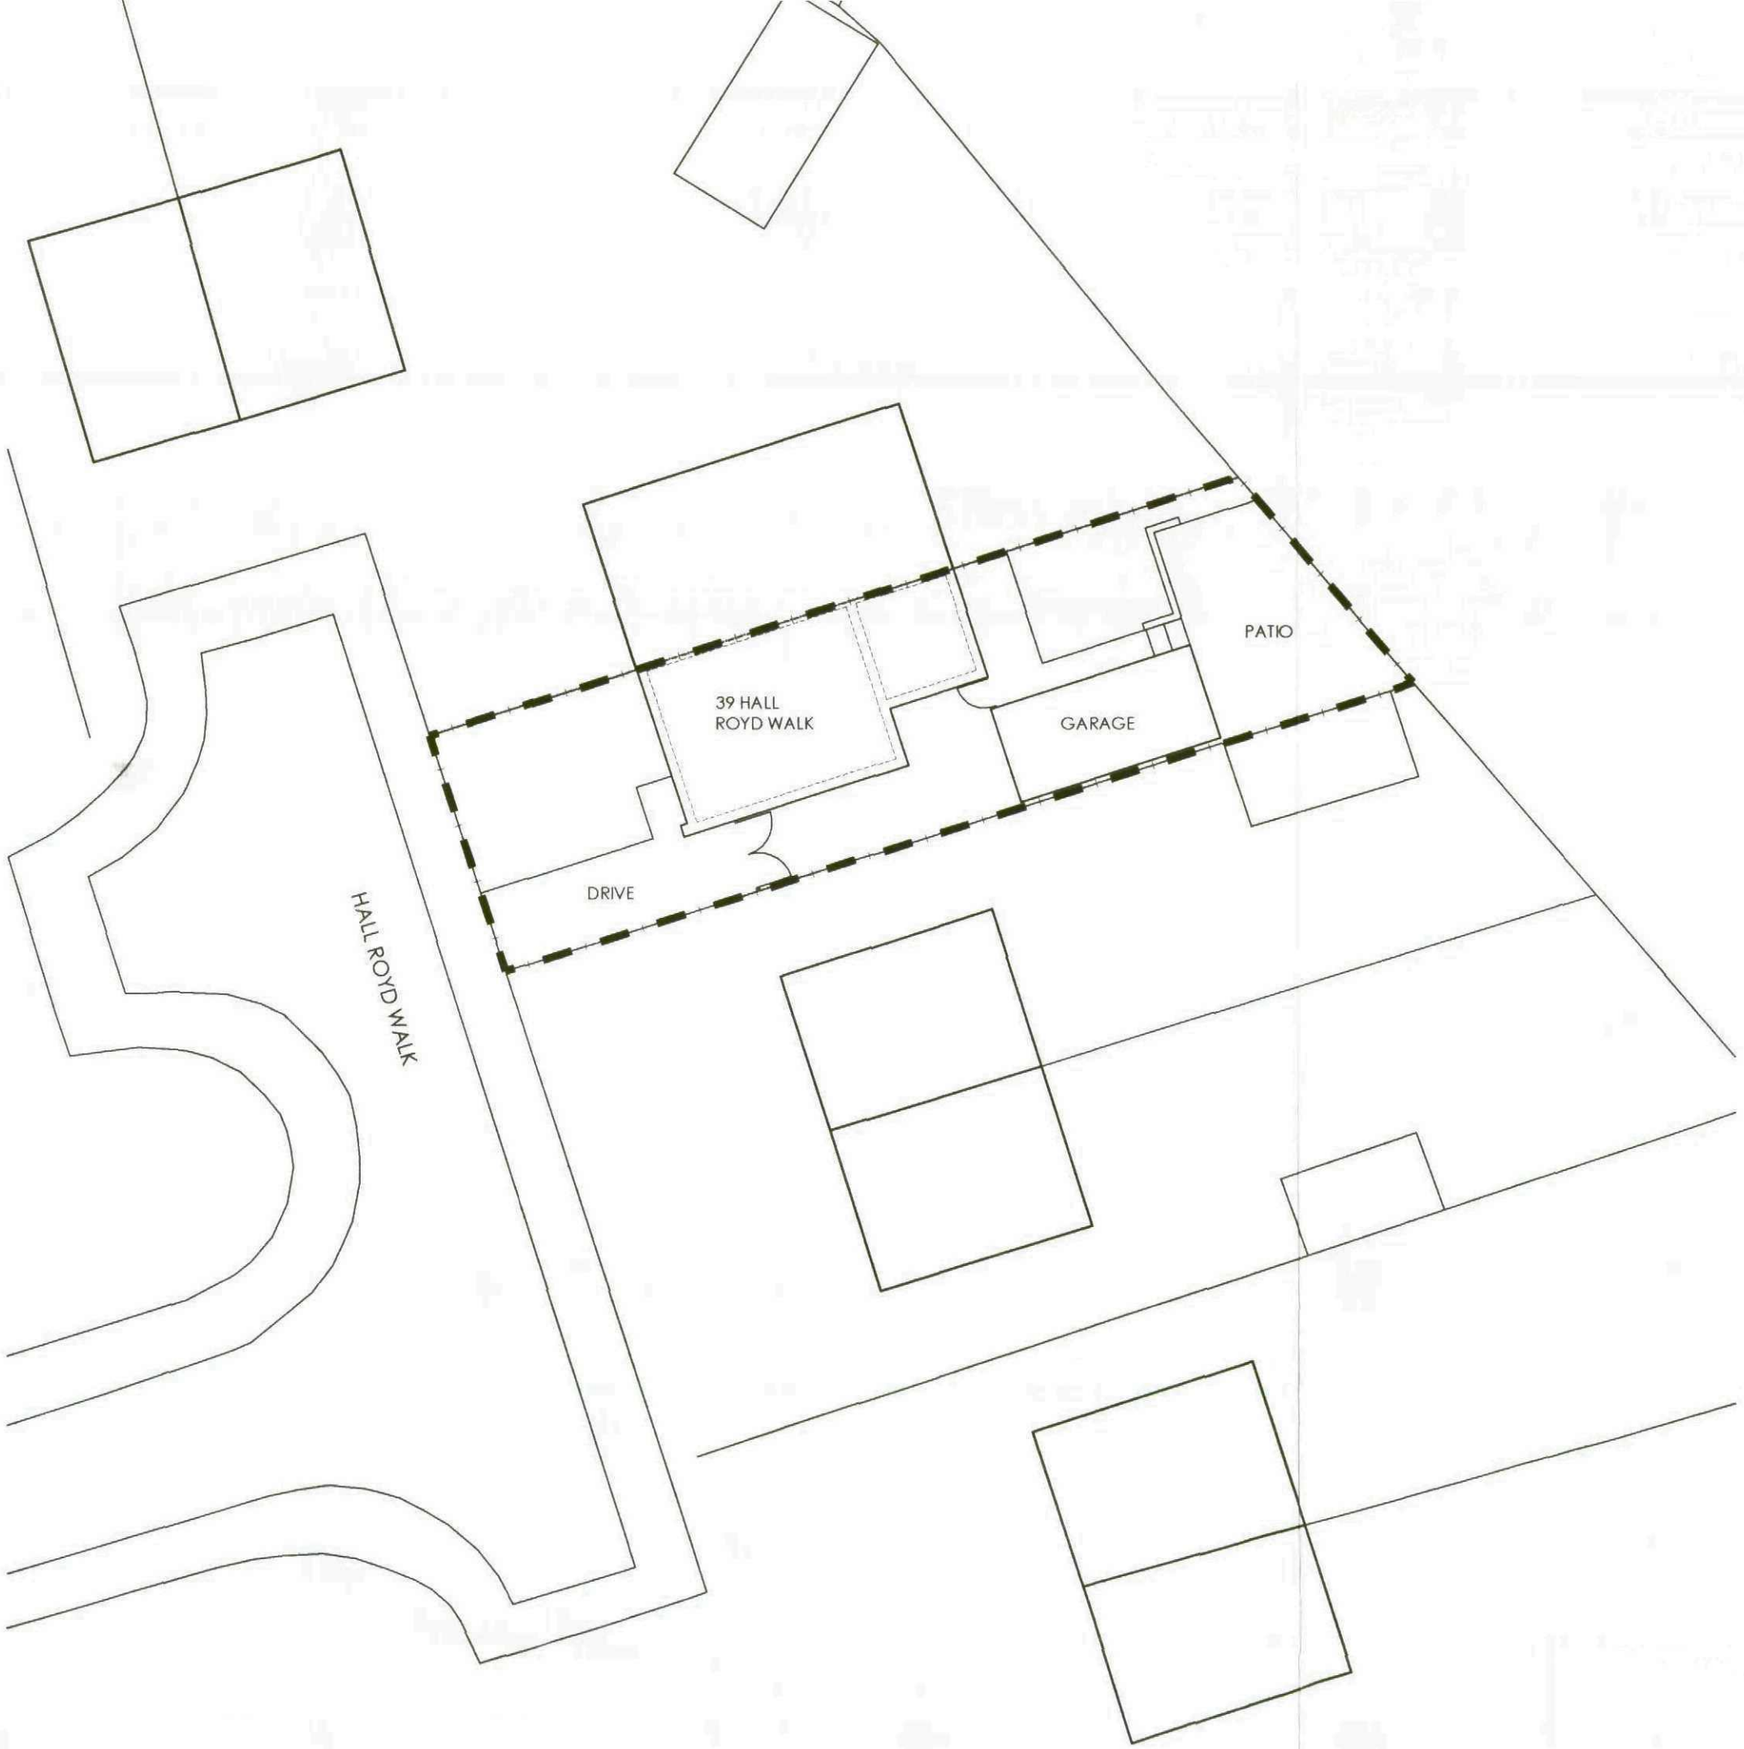

LOCATION PLAN 1:1250

TP ARCHITECTURE


2 STRICKLAND AVENUE
LEEDS
LS17 8JU


T: 0113 2732706
M: 07766 015350
E: tony@tparchitecture.co.uk

EXTENSION AND ALTERATIONS TO
39 HALL ROYD WALK
SILKSTONE COMMON
for
MR AND MRS J EVERITT

EXISTING SITE AND LOCATION PLAN

Date:		Scale (at A3):
MARCH 2012		1:200 & 1:1250
Project no:	Drawing no:	Revision:
1135	001	-

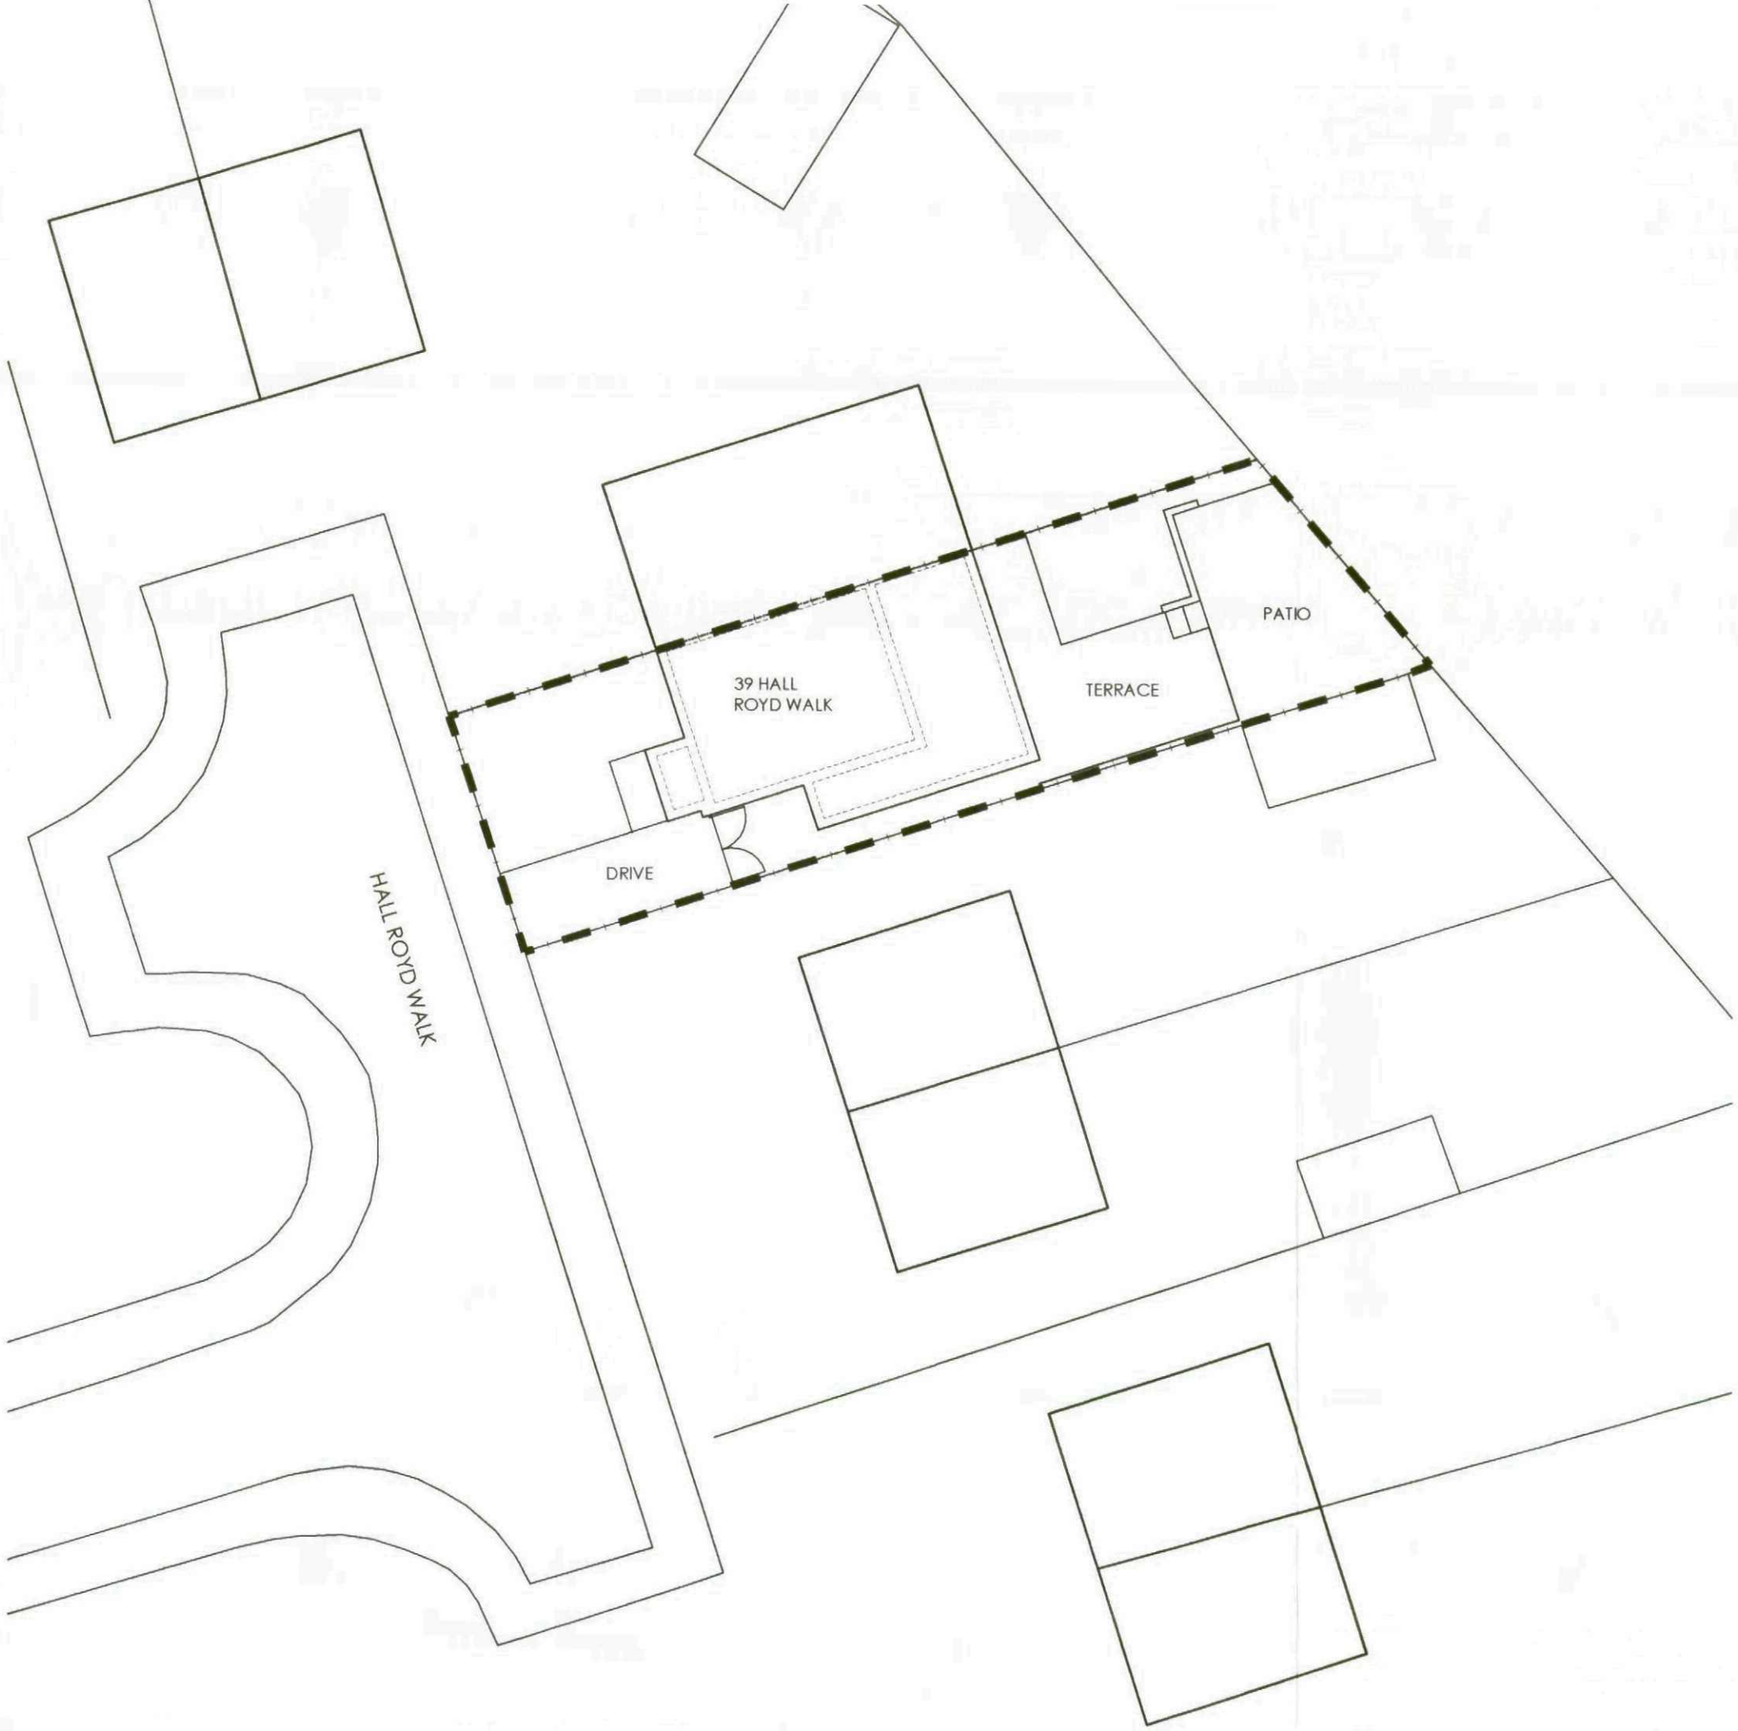

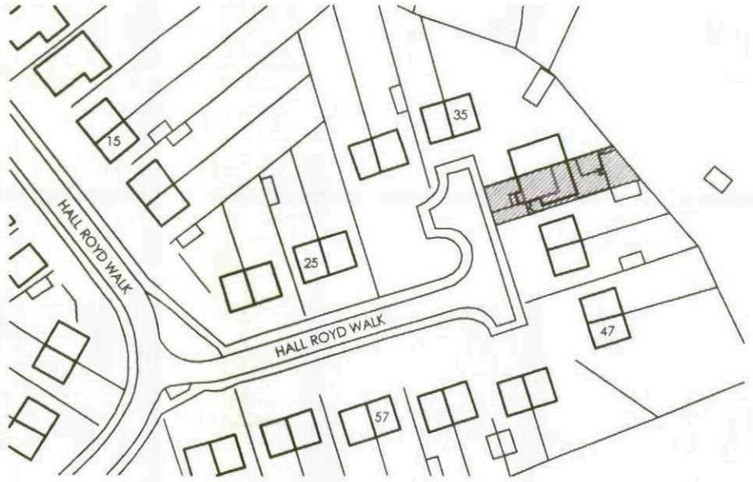

LOCATION PLAN 1:1250

TP ARCHITECTURE


2 STRICKLAND AVENUE
LEEDS
LS17 8JU


T: 0113 2732706
M: 07766 015350
E: tony@tparchitecture.co.uk

EXTENSION AND ALTERATIONS TO
39 HALL ROYD WALK
SILKSTONE COMMON
for
MR AND MRS J EVERITT

PROPOSED SITE AND LOCATION PLAN

Date:		Scale (at A3):
MARCH 2012		1:200 & 1:1250
Project no:	Drawing no:	Revision:
1135	002	-

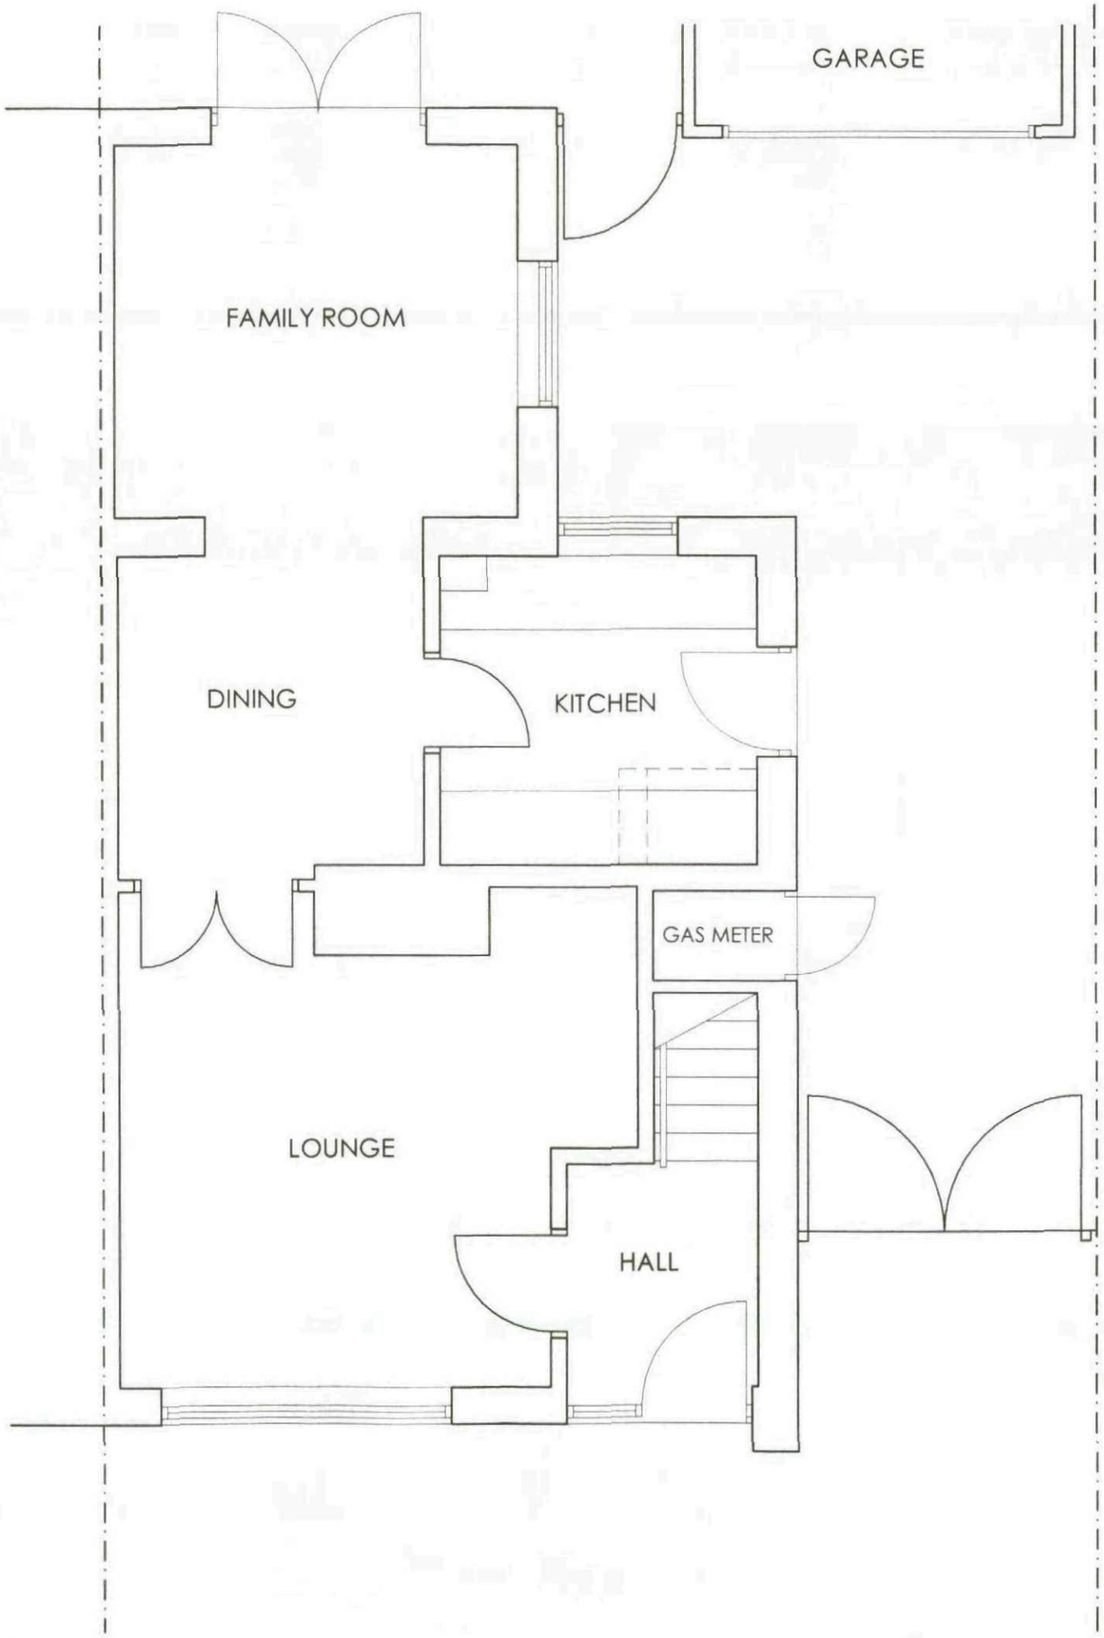

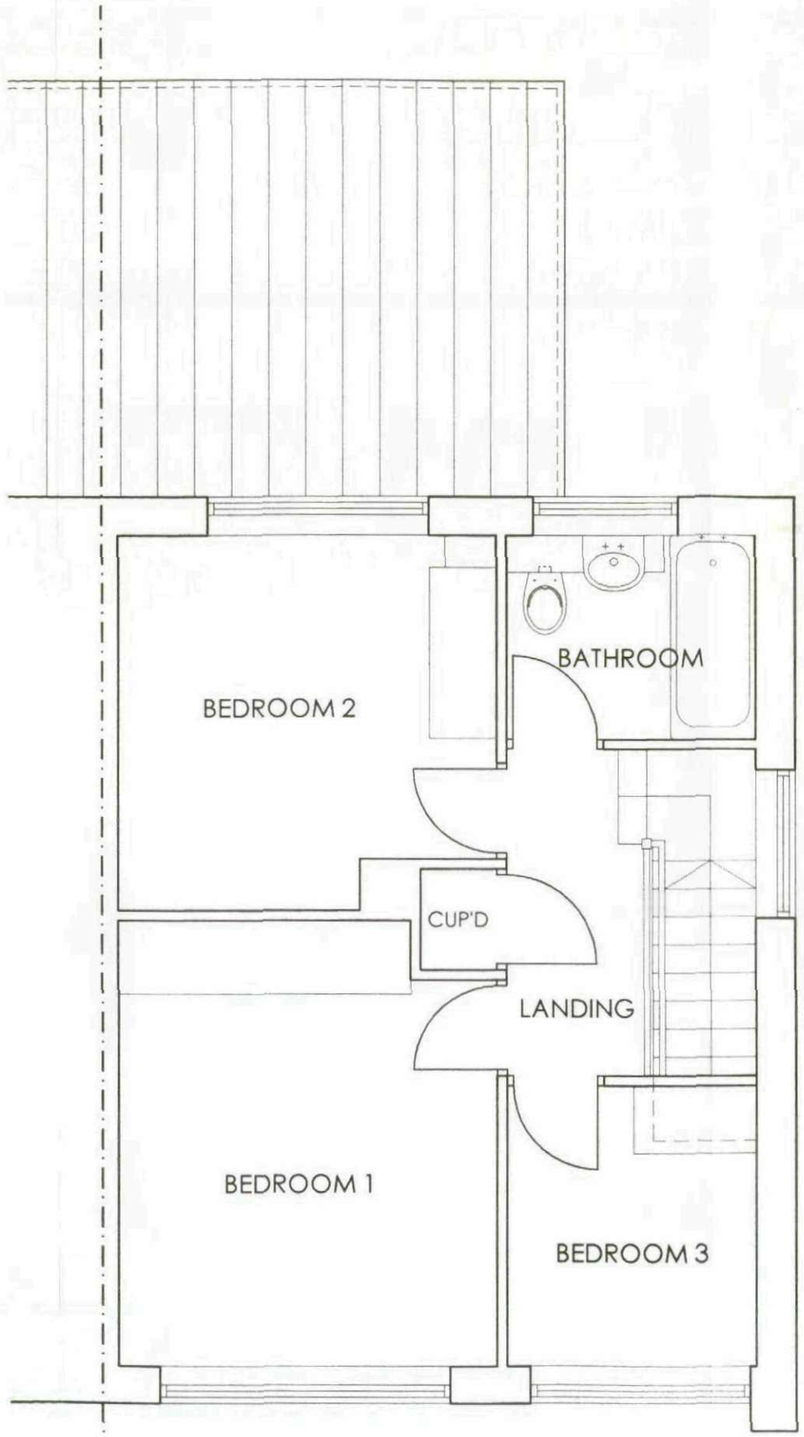

TP ARCHITECTURE

2 STRICKLAND AVENUE
LEEDS
LS17 8JU


T: 0113 2732706
M: 07766 015350
E: tony@tparchitecture.co.uk

EXTENSION AND ALTERATIONS TO
39 HALL ROYD WALK
SILKSTONE COMMON
for
MR AND MRS J EVERITT

EXISTING GROUND AND FIRST FLOOR PLAN

Date:	Scale (at A3):
MARCH 2012	1:50

Project no:	Drawing no:	Revision:
1135	003	-

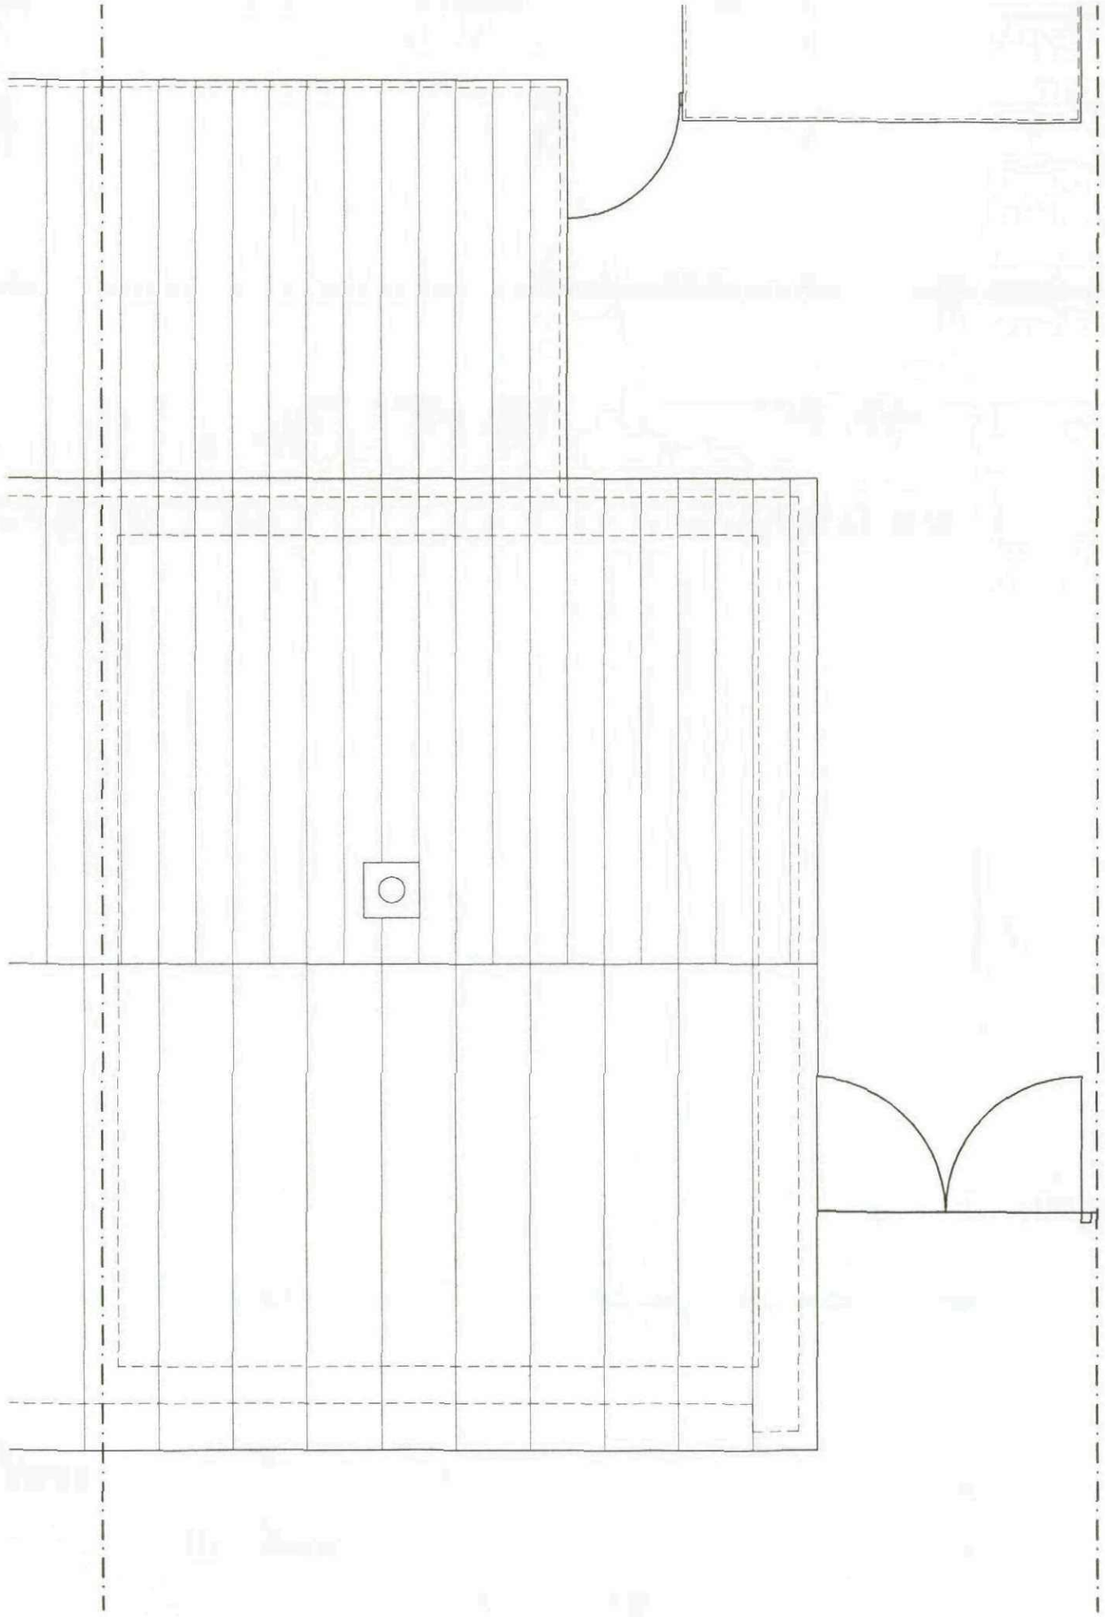

TP ARCHITECTURE

2 STRICKLAND AVENUE
LEEDS
LS17 8JU

T: 0113 2732706
M: 07766 015350
E: tony@tparchitecture.co.uk

EXTENSION AND ALTERATIONS TO
39 HALL ROYD WALK
SILKSTONE COMMON
for
MR AND MRS J EVERITT

EXISTING ROOF PLAN

Date:	Scale (at A3):
MARCH 2012	1:50

Project no:	Drawing no:	Revision:
1135	004	-



EXISTING FRONT (WEST) ELEVATION

TP ARCHITECTURE

2 STRICKLAND AVENUE
LEEDS
LS17 8JU

T: 0113 2732706
M: 07766 015350
E: tony@tparchitecture.co.uk

EXTENSION AND ALTERATIONS TO
39 HALL ROYD WALK
SILKSTONE COMMON
for
MR AND MRS J EVERITT

EXISTING FRONT (WEST) ELEVATION

Date:		Scale (at A3):
MARCH 2012		1:50
Project no:	Drawing no:	Revision:
1135	005	-



EXISTING SIDE (SOUTH) ELEVATION

TP ARCHITECTURE

2 STRICKLAND AVENUE
LEEDS
LS17 8JU

T: 0113 2732706
M: 07766 015350
E: tony@tparchitecture.co.uk

EXTENSION AND ALTERATIONS TO
39 HALL ROYD WALK
SILKSTONE COMMON
for
MR AND MRS J EVERITT

EXISTING SIDE (SOUTH) ELEVATION

Date:		Scale (at A3):
MARCH 2012		1:50
Project no:	Drawing no:	Revision:
1135	006	-



EXISTING REAR (EAST) ELEVATION

TP ARCHITECTURE

2 STRICKLAND AVENUE
LEEDS
LS17 8JU


T: 0113 2732706
M: 07766 015350
E: tony@tparchitecture.co.uk


EXTENSION AND ALTERATIONS TO
39 HALL ROYD WALK
SILKSTONE COMMON
for
MR AND MRS J EVERITT

EXISTING REAR (EAST) ELEVATION

Date:	Scale (at A3):
MARCH 2012	1:50

Project no:	Drawing no:	Revision:
1135	007	-

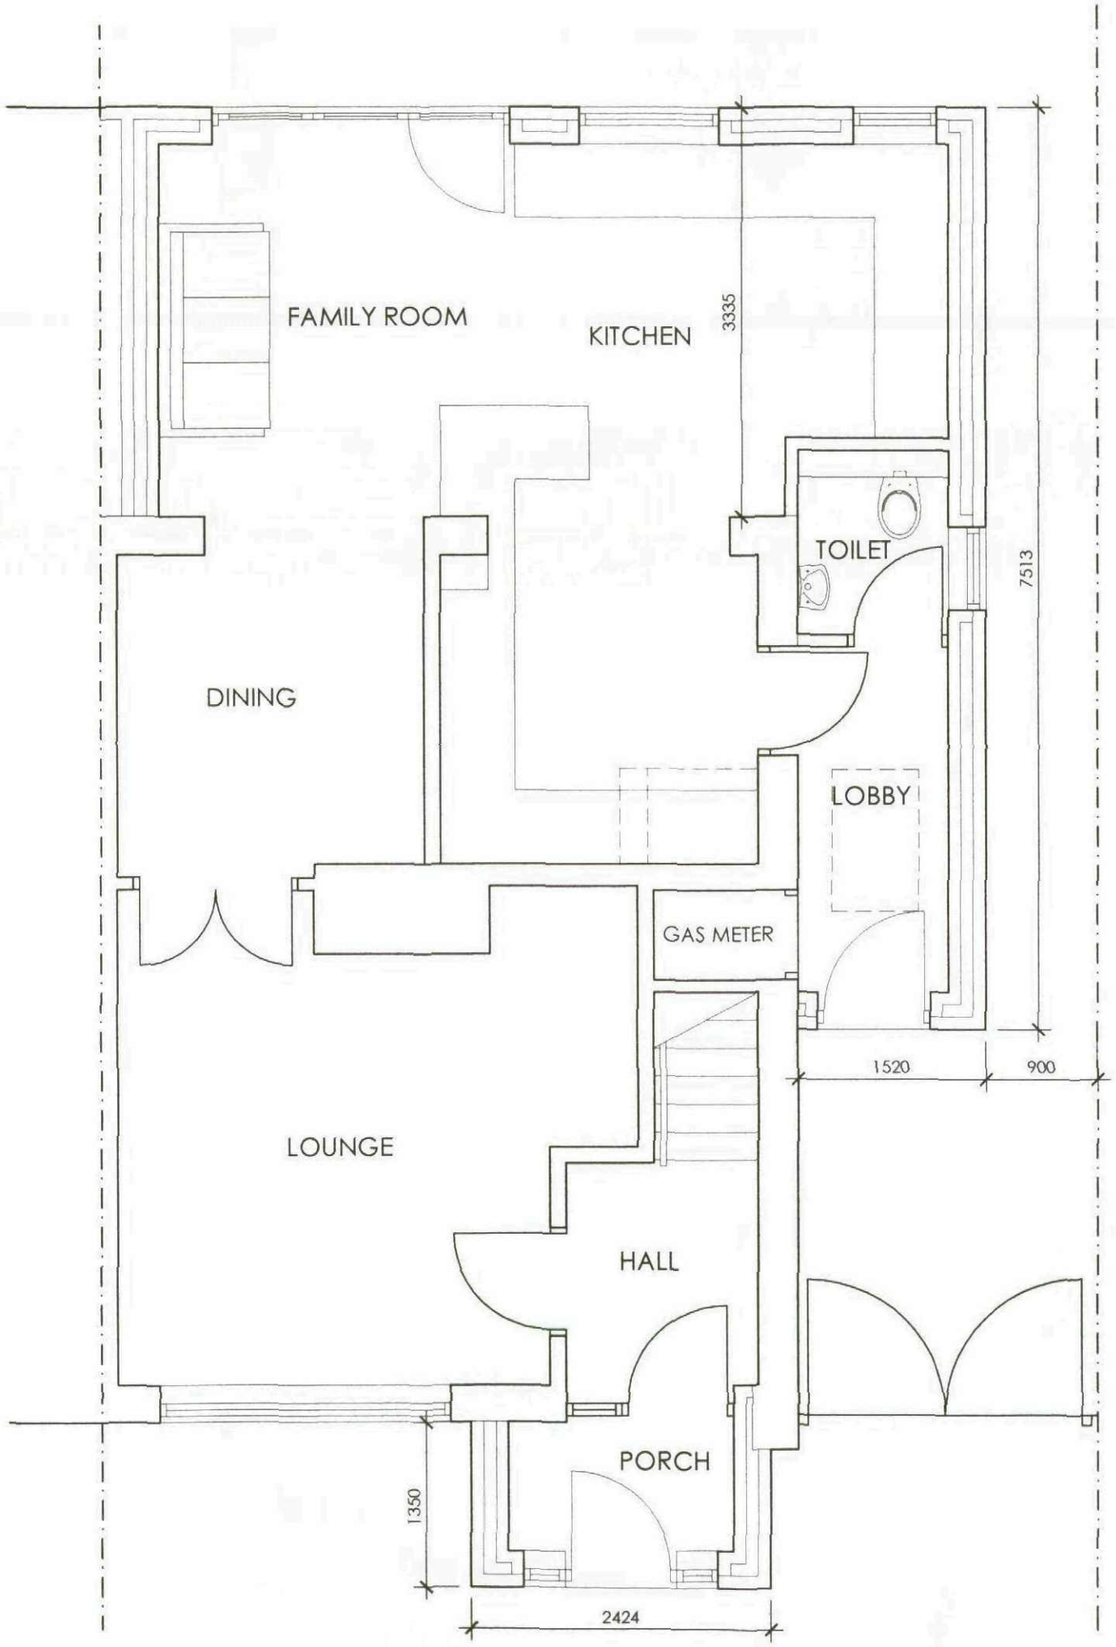

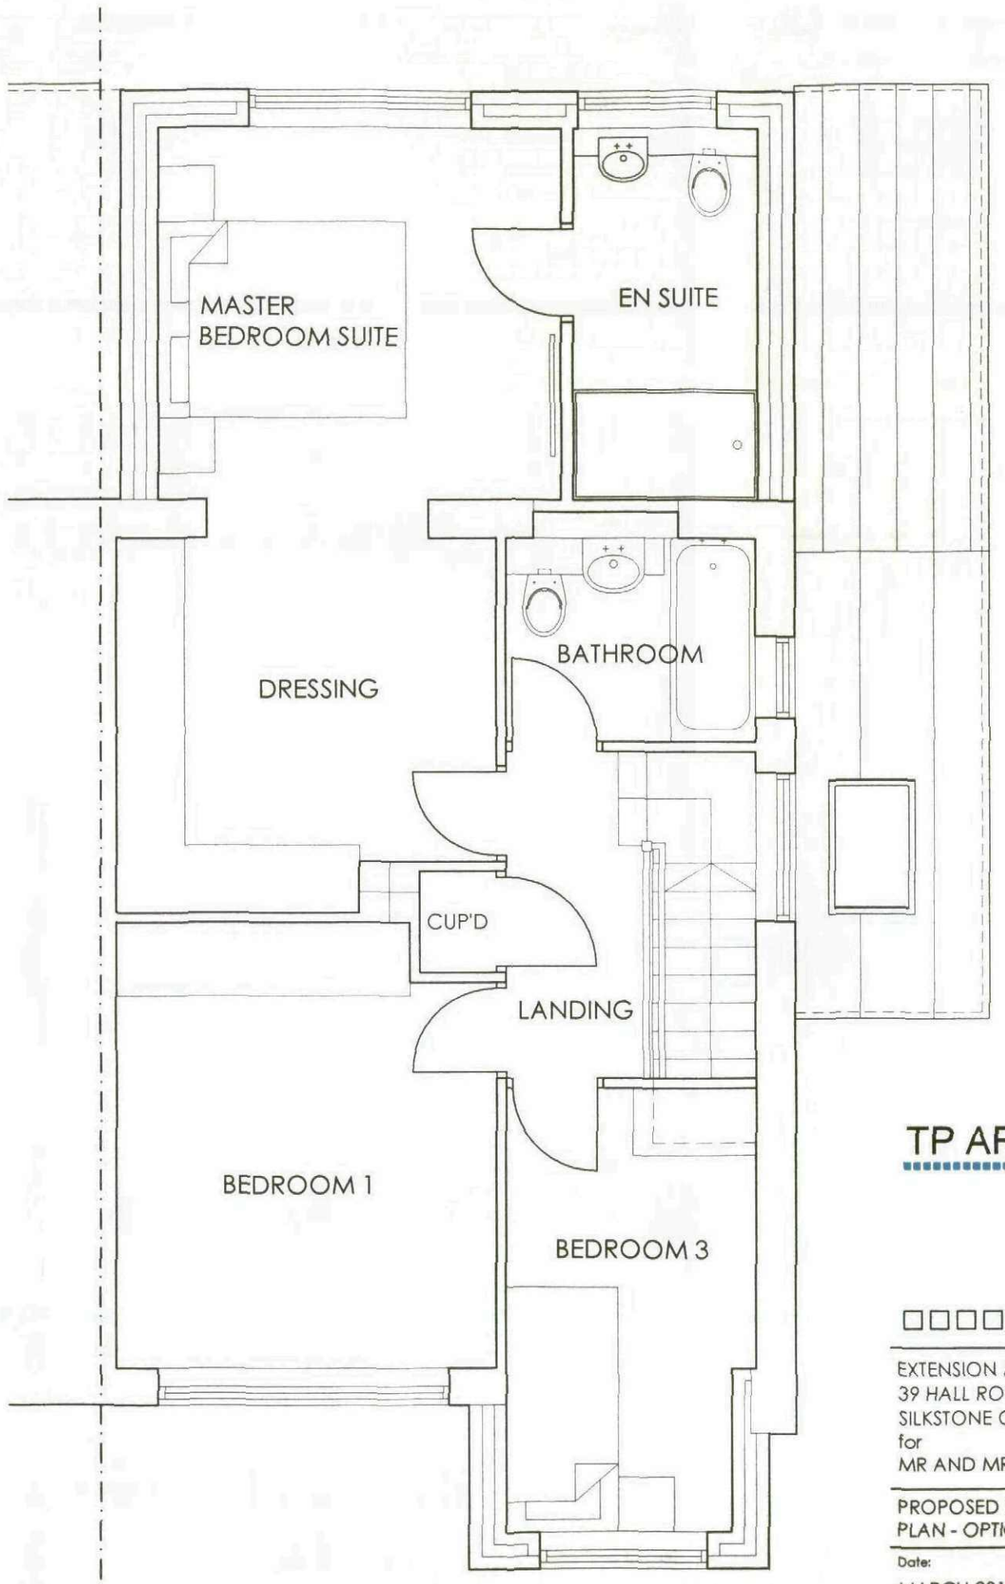

TP ARCHITECTURE


2 STRICKLAND AVENUE
LEEDS
LS17 8JU

T: 0113 2732706
M: 07766 015350
E: tony@tparchitecture.co.uk

EXTENSION AND ALTERATIONS TO
39 HALL ROYD WALK
SILKSTONE COMMON
for
MR AND MRS J EVERITT

PROPOSED GROUND AND FIRST FLOOR PLAN - *OPTION 3*

Date:		Scale (at A3):
MARCH 2012		1:50
Project no:	Drawing no:	Revision:
1135	019	-

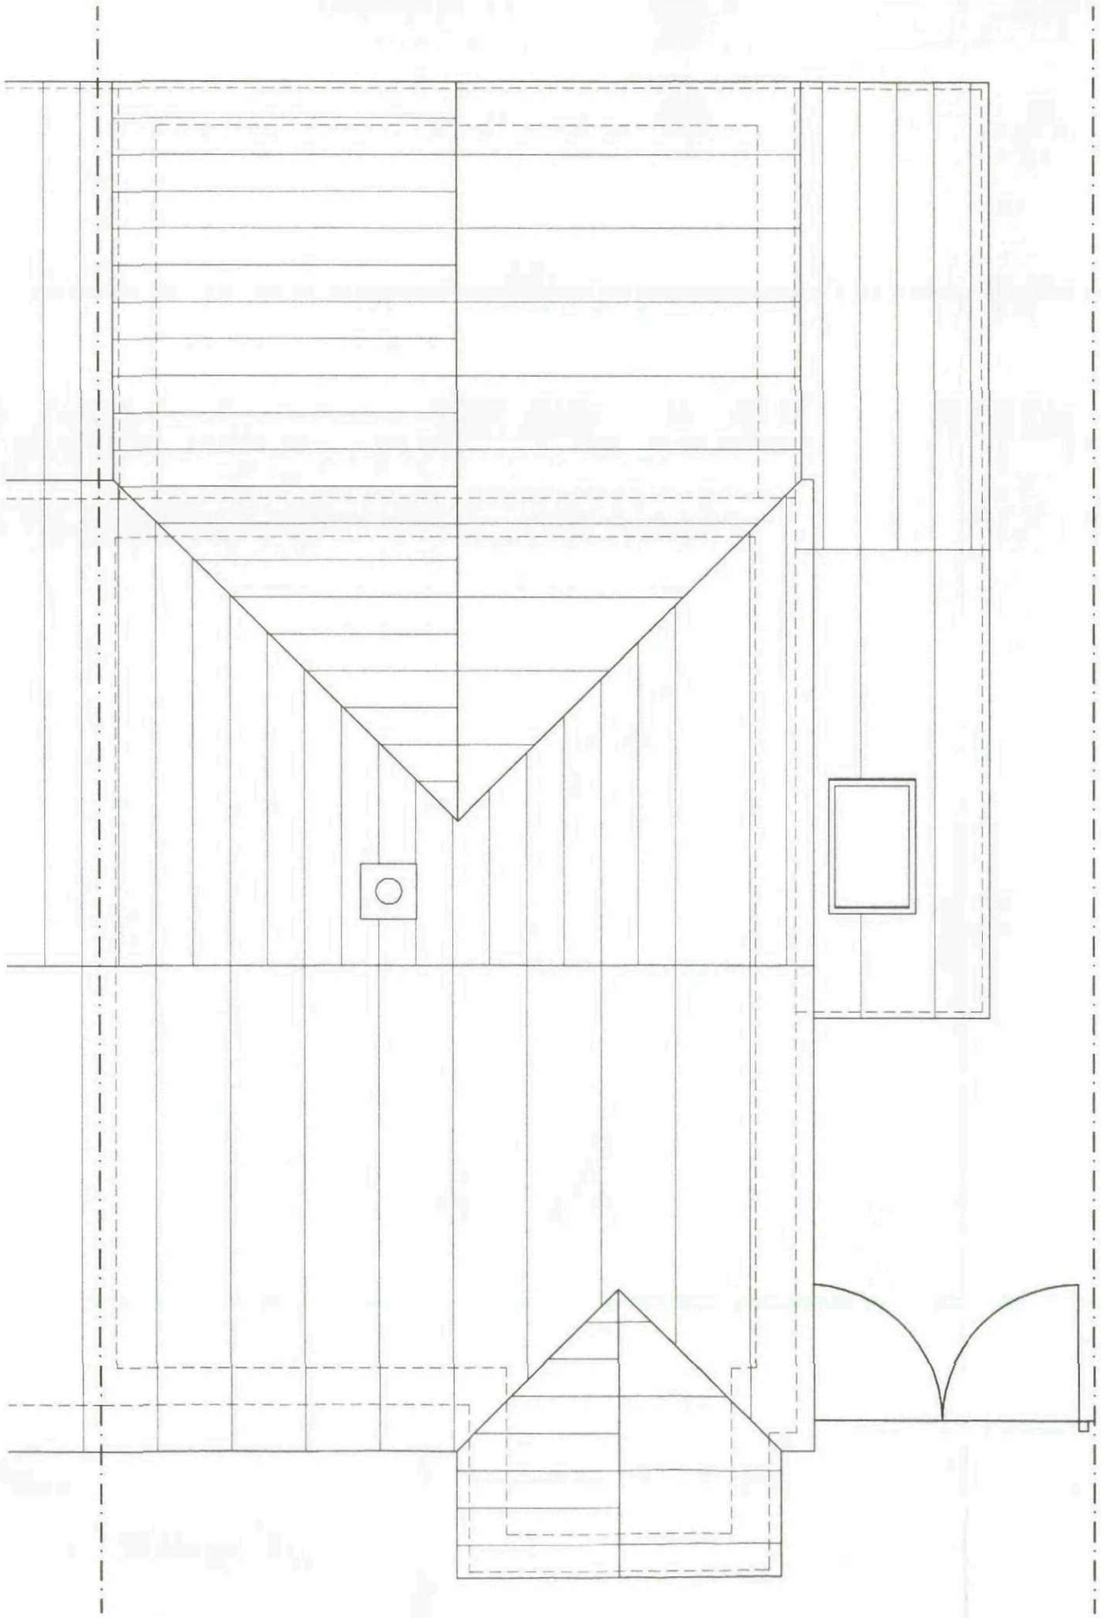

TP ARCHITECTURE


2 STRICKLAND AVENUE
LEEDS
LS17 8JU

T: 0113 2732706
M: 07766 015350
E: tony@tparchitecture.co.uk

EXTENSION AND ALTERATIONS TO
39 HALL ROYD WALK
SILKSTONE COMMON
for
MR AND MRS J EVERITT

PROPOSED ROOF PLAN - OPTION 3

Date:		Scale (at A3):
MARCH 2012		1:50
Project no:	Drawing no:	Revision:
1135	020	-

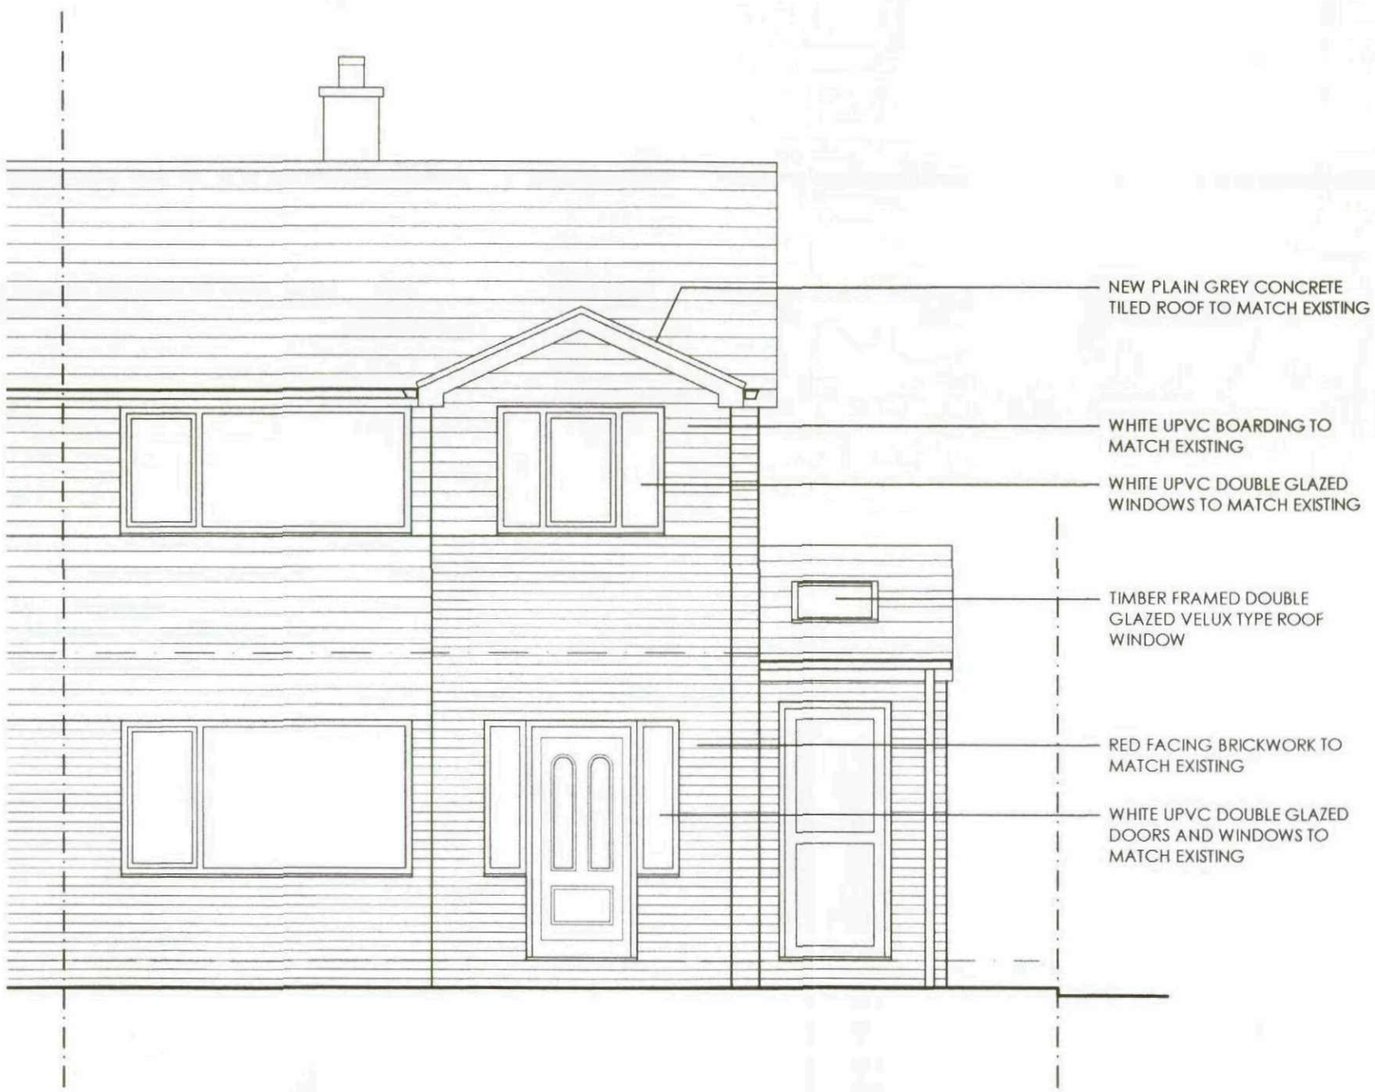

PROPOSED FRONT (WEST) ELEVATION

TP ARCHITECTURE

2 STRICKLAND AVENUE
LEEDS
LS17 8JU

T: 0113 2732706
M: 07766 015350
E: tony@tparchitecture.co.uk

EXTENSION AND ALTERATIONS TO
39 HALL ROYD WALK
SILKSTONE COMMON
for
MR AND MRS J EVERITT

PROPOSED FRONT (WEST) ELEVATION - OPTION 3

Date:	Scale (at A3):
MARCH 2012	1:50

Project no:	Drawing no:	Revision:
1135	021	-



PROPOSED SIDE (SOUTH) ELEVATION

TP ARCHITECTURE


2 STRICKLAND AVENUE
LEEDS
LS17 8JU

T: 0113 2732706
M: 07766 015350
E: tony@tparchitecture.co.uk

EXTENSION AND ALTERATIONS TO
39 HALL ROYD WALK
SILKSTONE COMMON
for
MR AND MRS J EVERITT

PROPOSED SIDE (SOUTH) ELEVATION - OPTION 3

Date:		Scale (at A3):
MARCH 2012		1:50
Project no:	Drawing no:	Revision:
1135	022	-

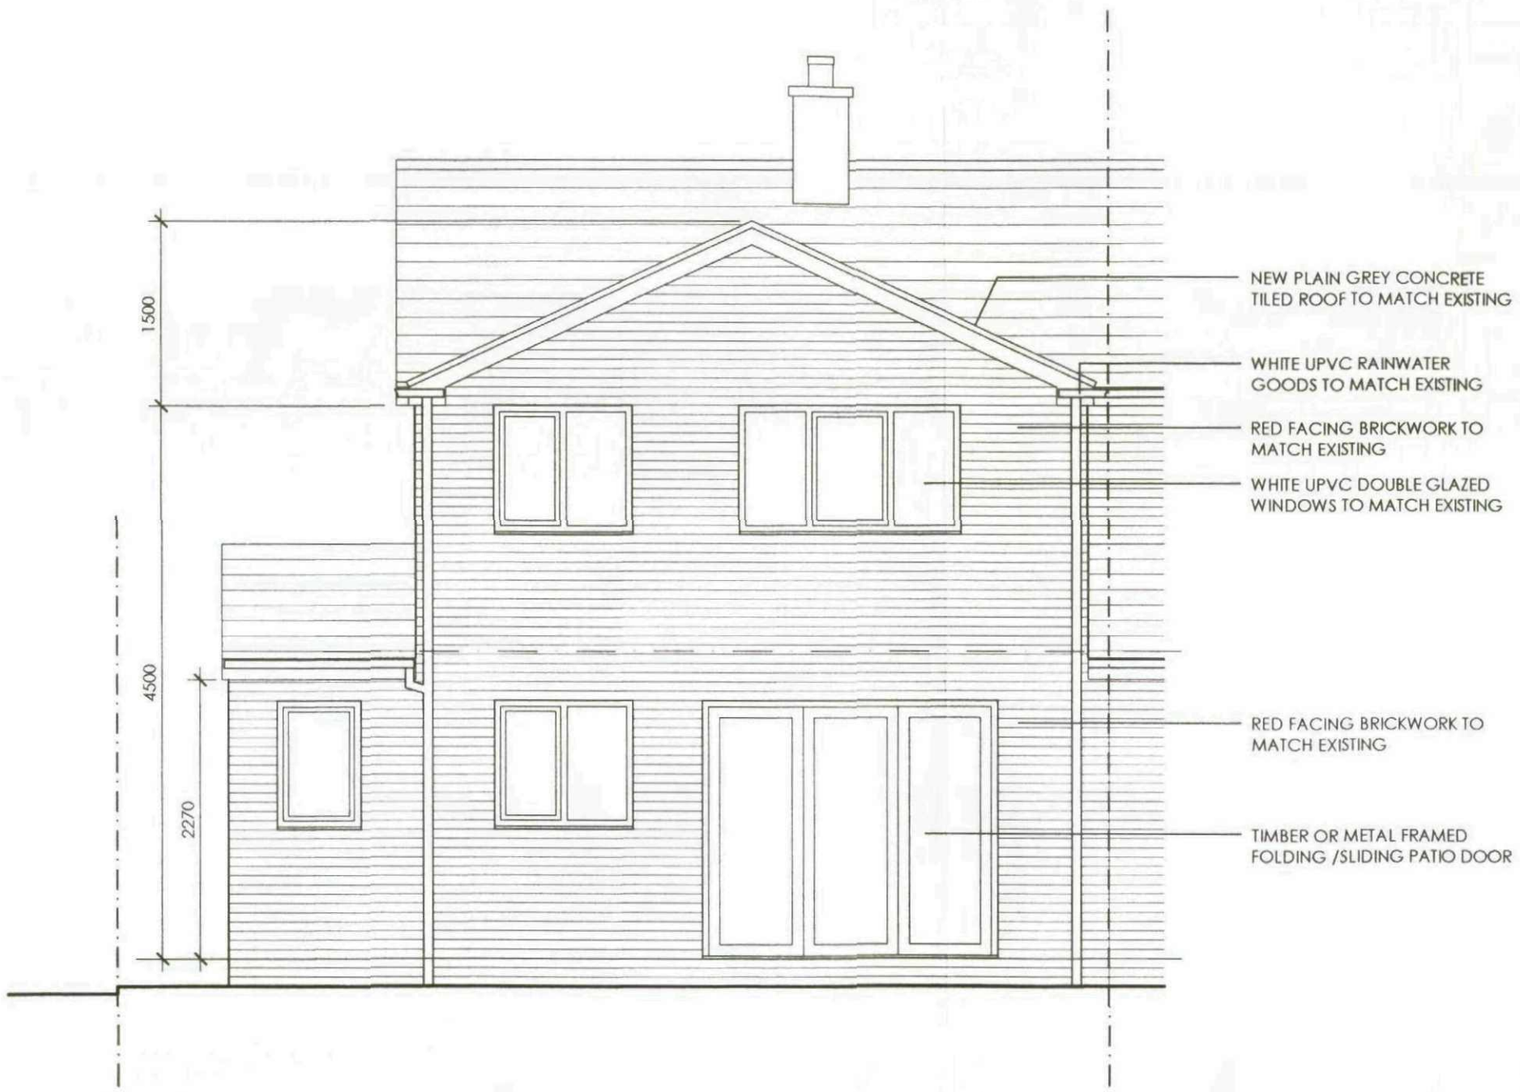

PROPOSED REAR (EAST) ELEVATION

TP ARCHITECTURE


2 STRICKLAND AVENUE
LEEDS
LS17 8JU

T: 0113 2732706
M: 07766 015350
E: tony@tparchitecture.co.uk

EXTENSION AND ALTERATIONS TO
39 HALL ROYD WALK
SILKSTONE COMMON
for
MR AND MRS J EVERITT

PROPOSED REAR (EAST) ELEVATION - OPTION 3

Date:		Scale (at A3):
MARCH 2012		1:50
Project no:	Drawing no:	Revision:
1135	023	-

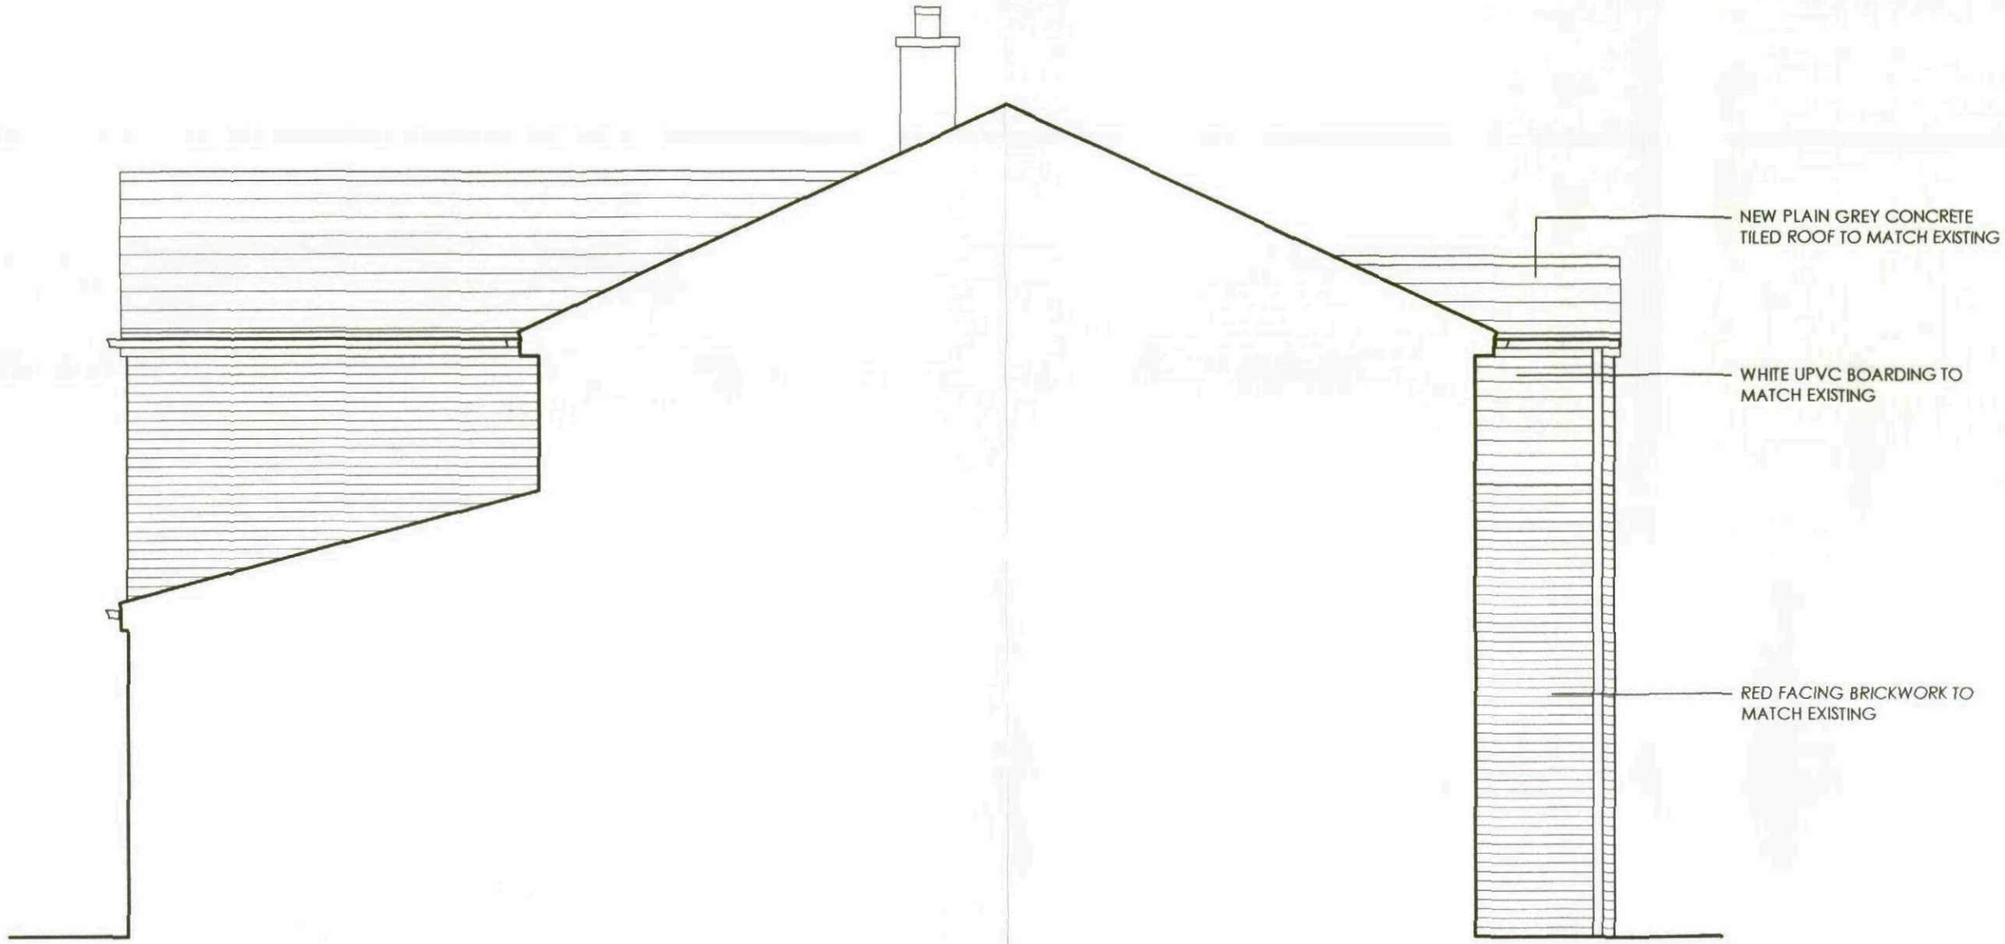

PROPOSED SIDE (NORTH) ELEVATION

TP ARCHITECTURE

2 STRICKLAND AVENUE
LEEDS
LS17 8JU

T: 0113 2732706
M: 07766 015350
E: tony@tparchitecture.co.uk

EXTENSION AND ALTERATIONS TO
39 HALL ROYD WALK
SILKSTONE COMMON
for
MR AND MRS J EVERITT

PROPOSED SIDE (NORTH) ELEVATION - OPTION 3

Date:		Scale (at A3):
MARCH 2012		1:50
Project no:	Drawing no:	Revision:
1135	024	-



PROPOSED SECTION A - A

TP ARCHITECTURE

2 STRICKLAND AVENUE
LEEDS
LS17 8JU

T: 0113 2732706
M: 07766 015350
E: tony@tparchitecture.co.uk

EXTENSION AND ALTERATIONS TO
39 HALL ROYD WALK
SILKSTONE COMMON
for
MR AND MRS J EVERITT

SECTION A - A - OPTION 3

Date:		Scale (at A3):
MARCH 2012		1:50
Project no:	Drawing no:	Revision:
1135	025	-