

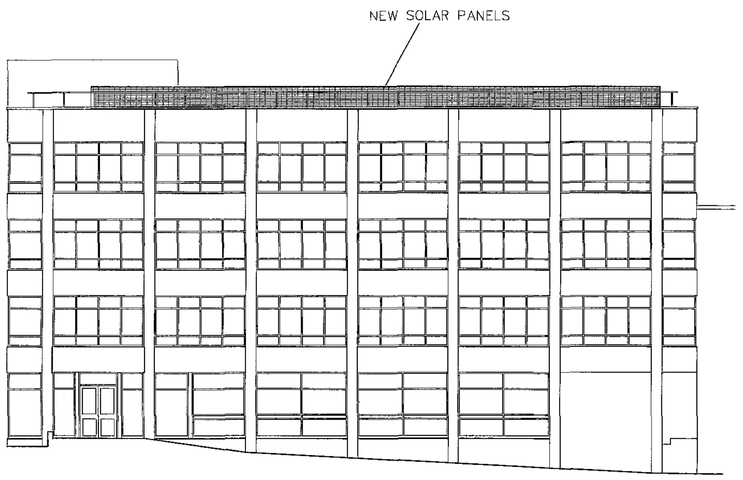



FRONT ELEVATION (A) FROM REGENT STREET

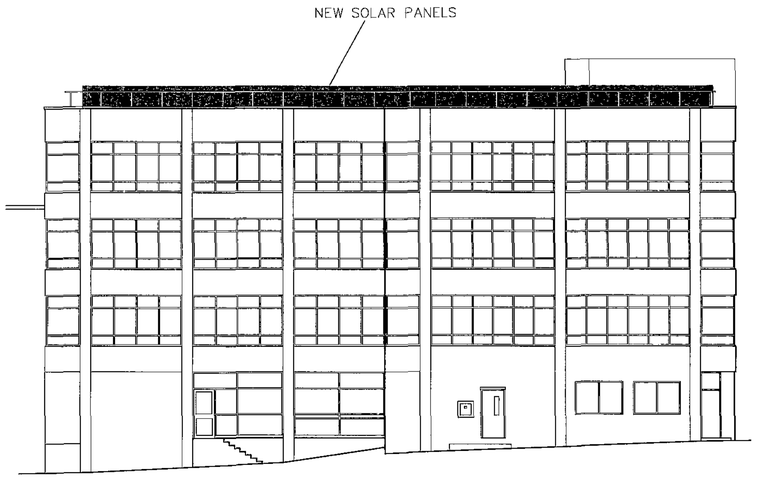

REAR ELEVATION (B) FROM CAR PARK

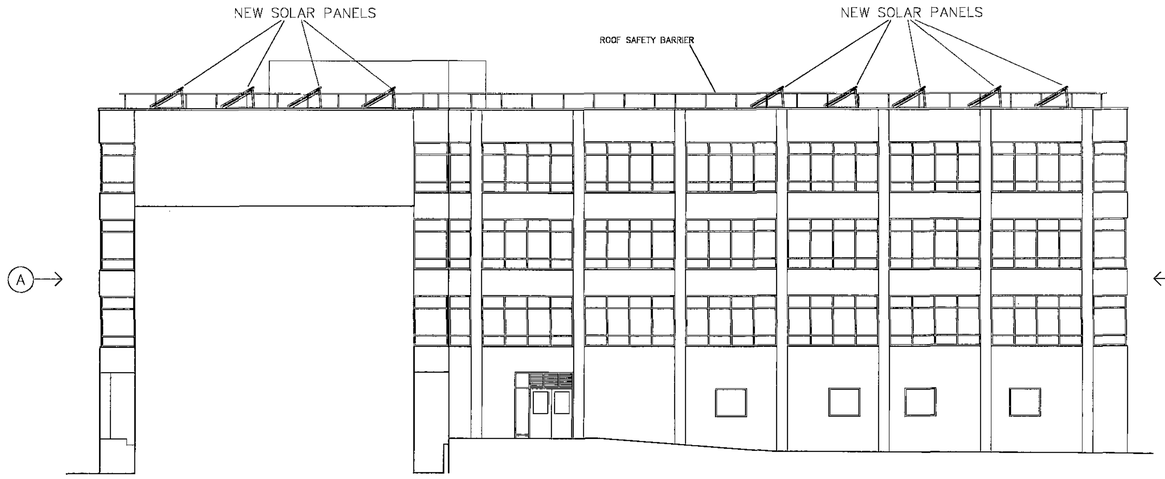

SIDE ELEVATION (C) FROM CAR PARK

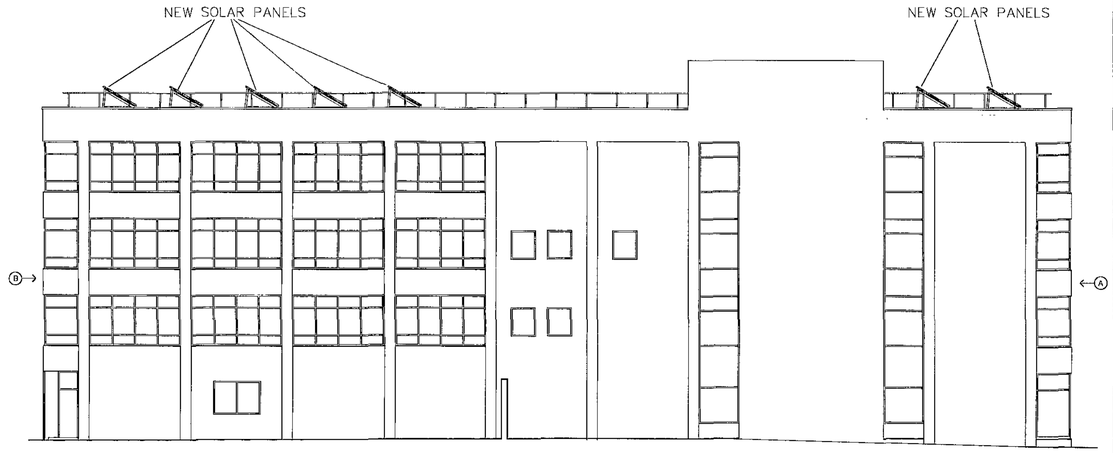

SIDE ELEVATION (D) FROM CAR PARK

RECEIVED
29 SEP 201

REV	DATE	DESCRIPTION

The contractor is to comply in all respects with the current Building Regulations and is to check all site dimensions and levels.
Do not scale from the drawing, use written dimensions. To be read in conjunction with Pre-Tender Health & Safety Plan / Preliminaries Section (
Maps are reproduced from Ordnance Survey material with the permission of Ordnance Survey on behalf of the Controller of Her Majesty's Station
© Crown copyright. Unauthorised reproduction infringes Crown copyright and may lead to prosecution or civil proceedings 100022264 (2016)


nps group

NPS BARNSLEY LTD
PO BOX 634
BARNSLEY
SOUTH YORKSHIRE, S70 9GG
TEL: 01226 771400 FAX: 01226 771499
EMAIL: enquiries@nps.co.uk

Head Office:
Lancaster House, 18 Central Avenue, St Andrews Business Park,
Norwich, NR7 0HR. Tel: 01603 700500 Fax: 01603 700501
Other Office locations can be found on website www.nps.co.uk

PROJECT	CLIENT
18 REGENT STREET BARNSLEY SOLAR PANELS TO ROOF	
	CAD FILE REF: DATE: Sept 11
SUBJECT: PROPOSED ELEVATIONS	REV: DRAWN: ab
	PROJECT NR: F 320 DRAWING NR: 03

© NPS This drawing may not be reproduced in any form without prio

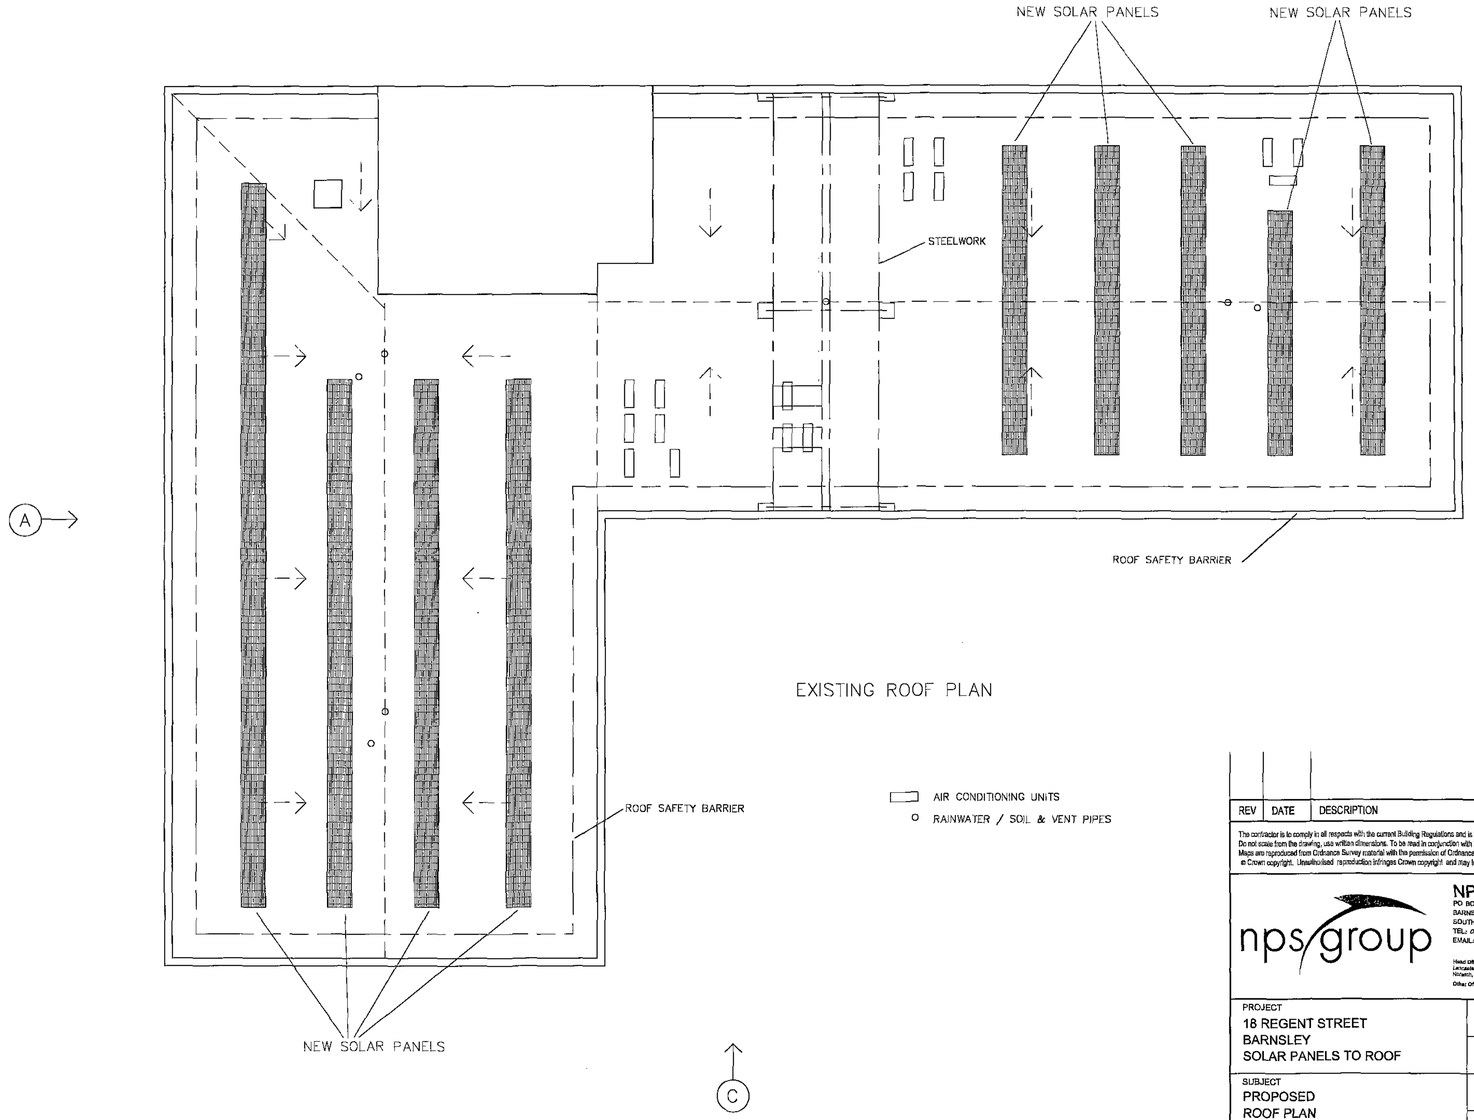

EXISTING ROOF PLAN

29 SEP 2011

REV	DATE	DESCRIPTION

The contractor is to comply in all respects with the current Building Regulations and is to check all site dimensions and levels.
Do not scale from the drawing, use written dimensions. To be read in conjunction with Pre-Tender Health & Safety Plan / Preliminaries Section (Section A34 etc)
Maps are reproduced from Ordnance Survey material with the permission of Ordnance Survey on behalf of the Controller of Her Majesty's Stationery Office
© Crown copyright. Unauthorised reproduction infringes Crown copyright and may lead to prosecution or civil proceedings 100022264 (2011)

nps group

NPS BARNSLEY LTD
PO BOX 634
BARNSLEY
SOUTH YORKSHIRE, S70 9GG
TEL: 01226 774525 FAX: 01226 774399
EMAIL: enquiries@nps.co.uk

Head Office:
Lancaster House, 76 Clinton Avenue, St Andrews Business Park,
Norwich, NR1 3HA. Tel: 01603 728290 Fax: 01603 728201
Other Office locations can be found on website - www.nps.co.uk

PROJECT 18 REGENT STREET BARNSLEY SOLAR PANELS TO ROOF	CLIENT	
	CAD FILE REF	DATE: Sept 11 / SCALE: 1:100
SUBJECT PROPOSED ROOF PLAN	REV	DRAWN: ab / CHECKED
	PROJECT NR: F 320	DRAWING NR: 02

© NPS. This drawing may not be reproduced in any form without prior written agreement.