

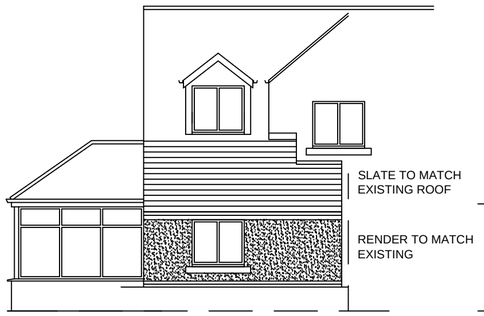



REAR ELEVATION
AS PROPOSED

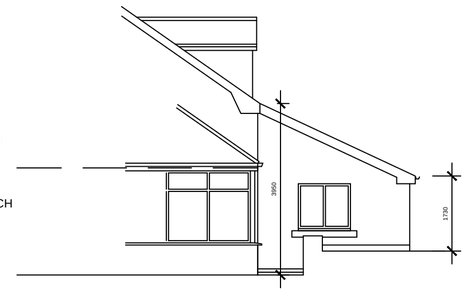

SIDE ELEVATION
AS PROPOSED

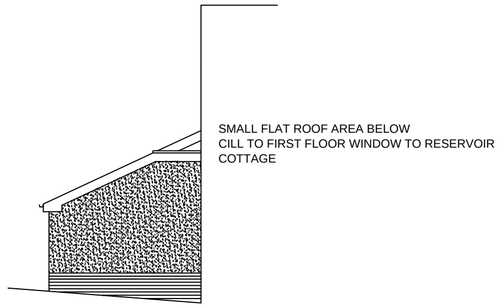


SIDE ELEVATION
AS PROPOSED

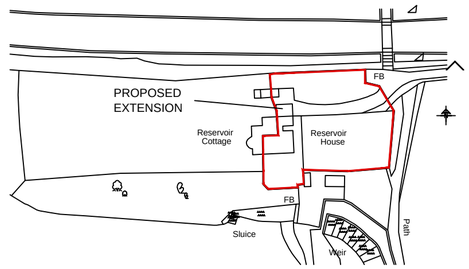


LOCATION PLAN

SCALE 1:1250

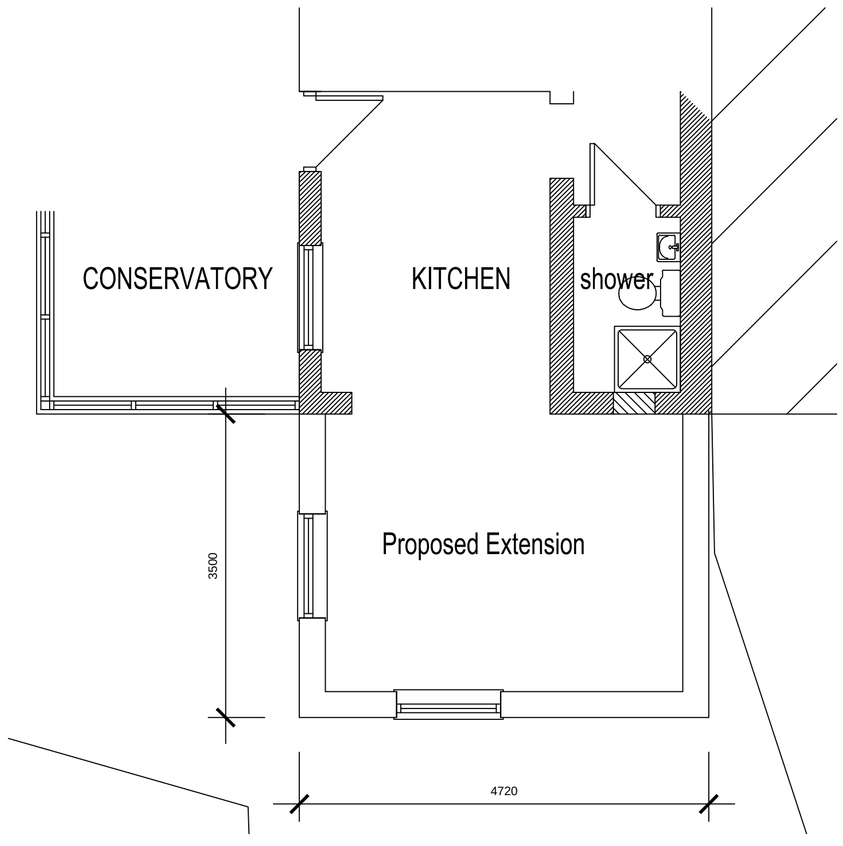




REAR ELEVATION
AS EXISTING

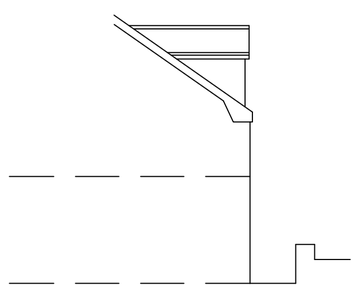

SIDE ELEVATION
AS EXISTING

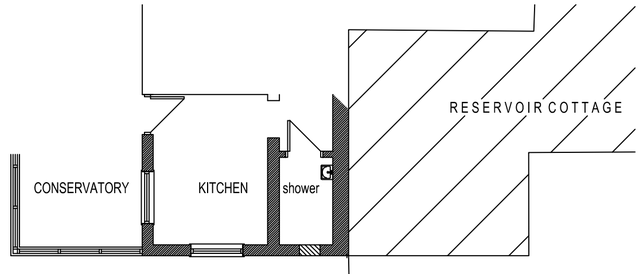

PLAN
AS EXISTING

White Agus PARTNERSHIP
8 MORSTON BUSINESS PARK,
WHALEY ROAD, BARUGH GREEN,
BARNSLEY.
S75 1HQ
Phone: 01226 208482
Fax: 01226 283030
Email: info@whiteaguspartnership.co.uk
Web: www.whiteaguspartnership.co.uk
ARCHITECTURAL SERVICES AND SURVEYORS

Project.	Client.		
PROPOSED EXTENSION RESERVOIR HOUSE, RESERVOIR COTTAGES PARK ROAD, BARNSLEY S70 5NG	MR DAVID WEST		
Drawing Title. PLANS AND ELEVATIONS	Date. MARCH 2014	Scale. 1:50 & 1:100 @ A2	
	Ref. 13-107	Dwg. No. 01	Rev.

Date	Suffix	Description	Date	Suffix	Description