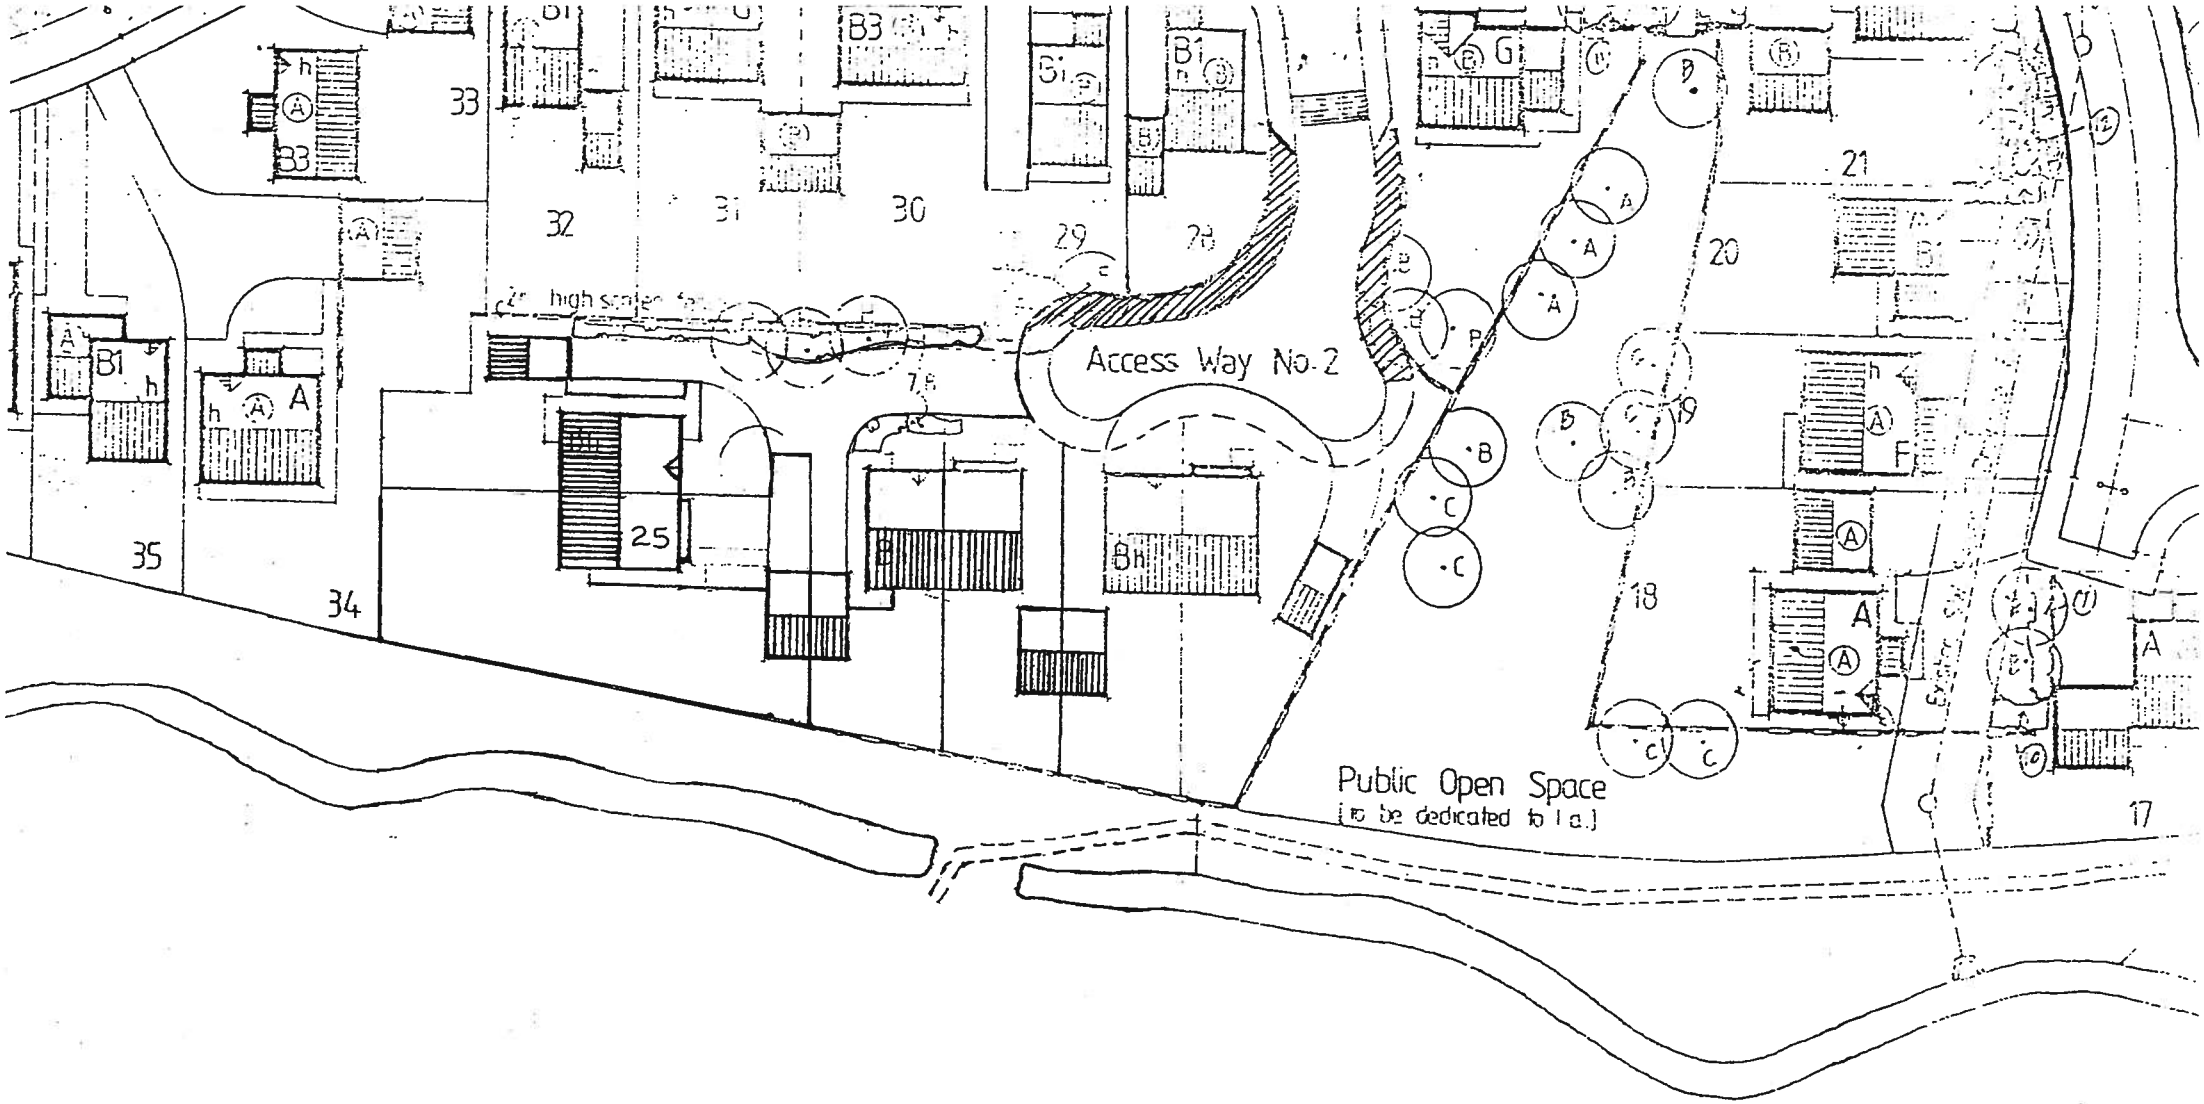


SITE PLANNING LAYOUT

SCALE 1:500