




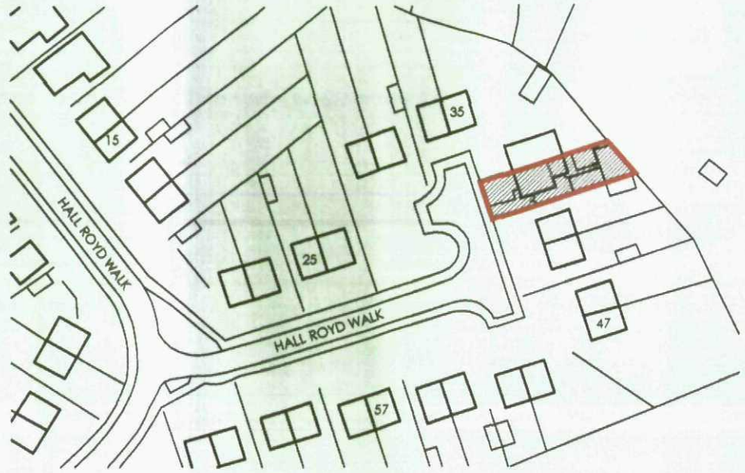

LOCATION PLAN 1:1250

TP ARCHITECTURE


2 STRICKLAND AVENUE
LEEDS
LS17 8JU


T: 0113 2732706
M: 07766 015350
E: tony@tparchitecture.co.uk

EXTENSION AND ALTERATIONS TO
39 HALL ROYD WALK
SILKSTONE COMMON
for
MR AND MRS J EVERITT

EXISTING SITE AND LOCATION PLAN

Date:		Scale (at A3):
MARCH 2012		1:200 & 1:1250
Project no:	Drawing no:	Revision:
1135	001	-

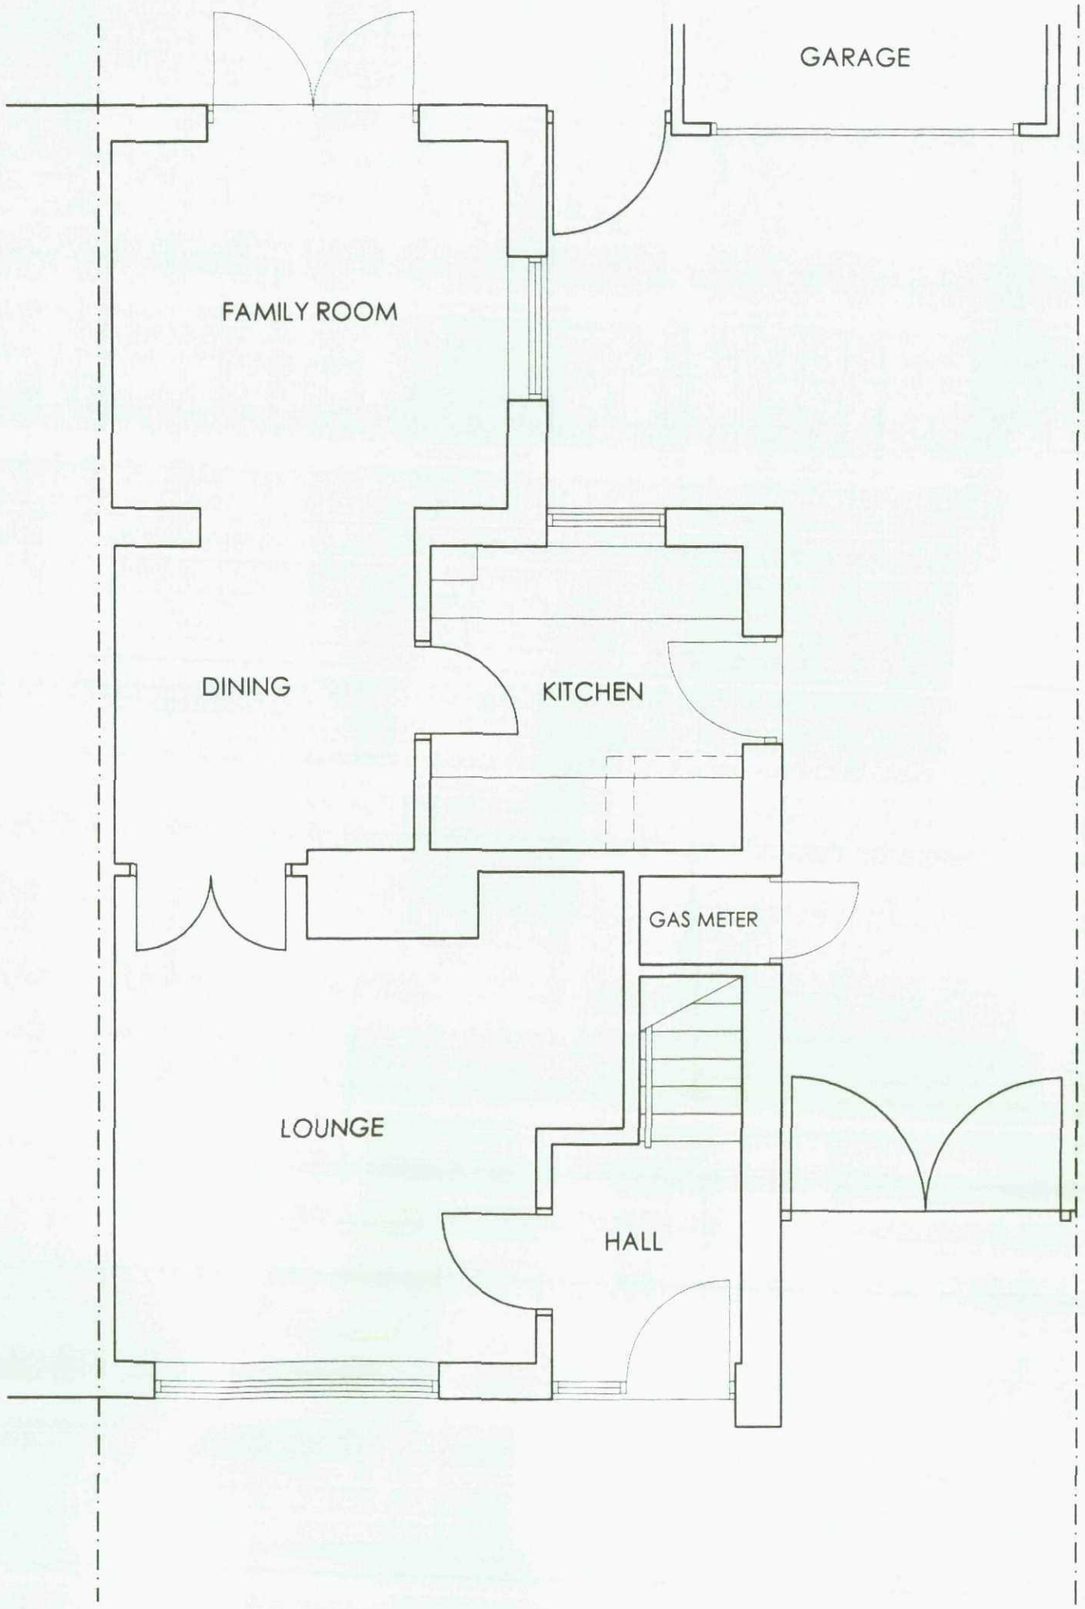

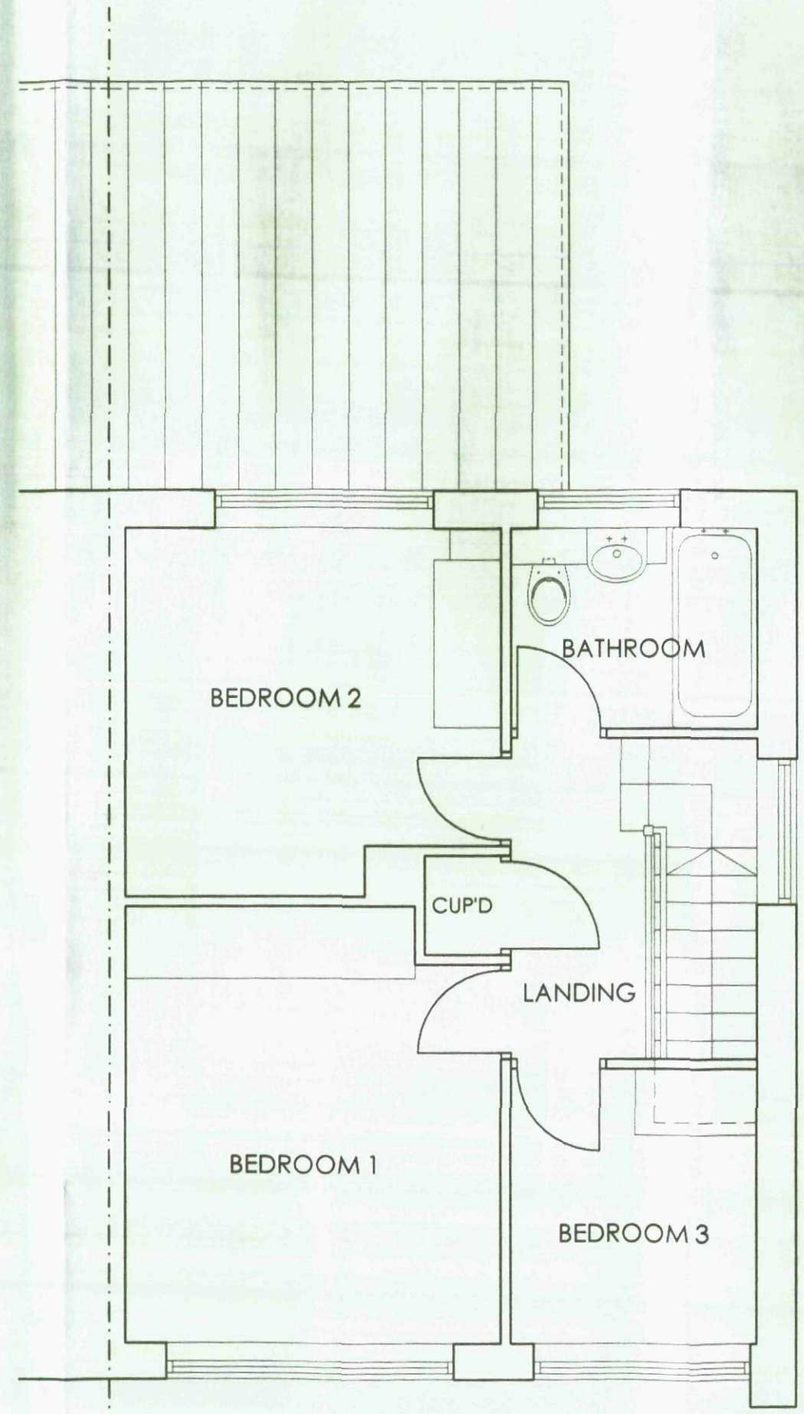

TP ARCHITECTURE


2 STRICKLAND AVENUE
LEEDS
LS17 8JU

T: 0113 2732706
M: 07766 015350
E: tony@tparchitecture.co.uk

EXTENSION AND ALTERATIONS TO
39 HALL ROYD WALK
SILKSTONE COMMON
for
MR AND MRS J EVERITT

EXISTING GROUND AND FIRST FLOOR PLAN

Date:		Scale (at A3):
MARCH 2012		1:50
Project no:	Drawing no:	Revision:
1135	003	-

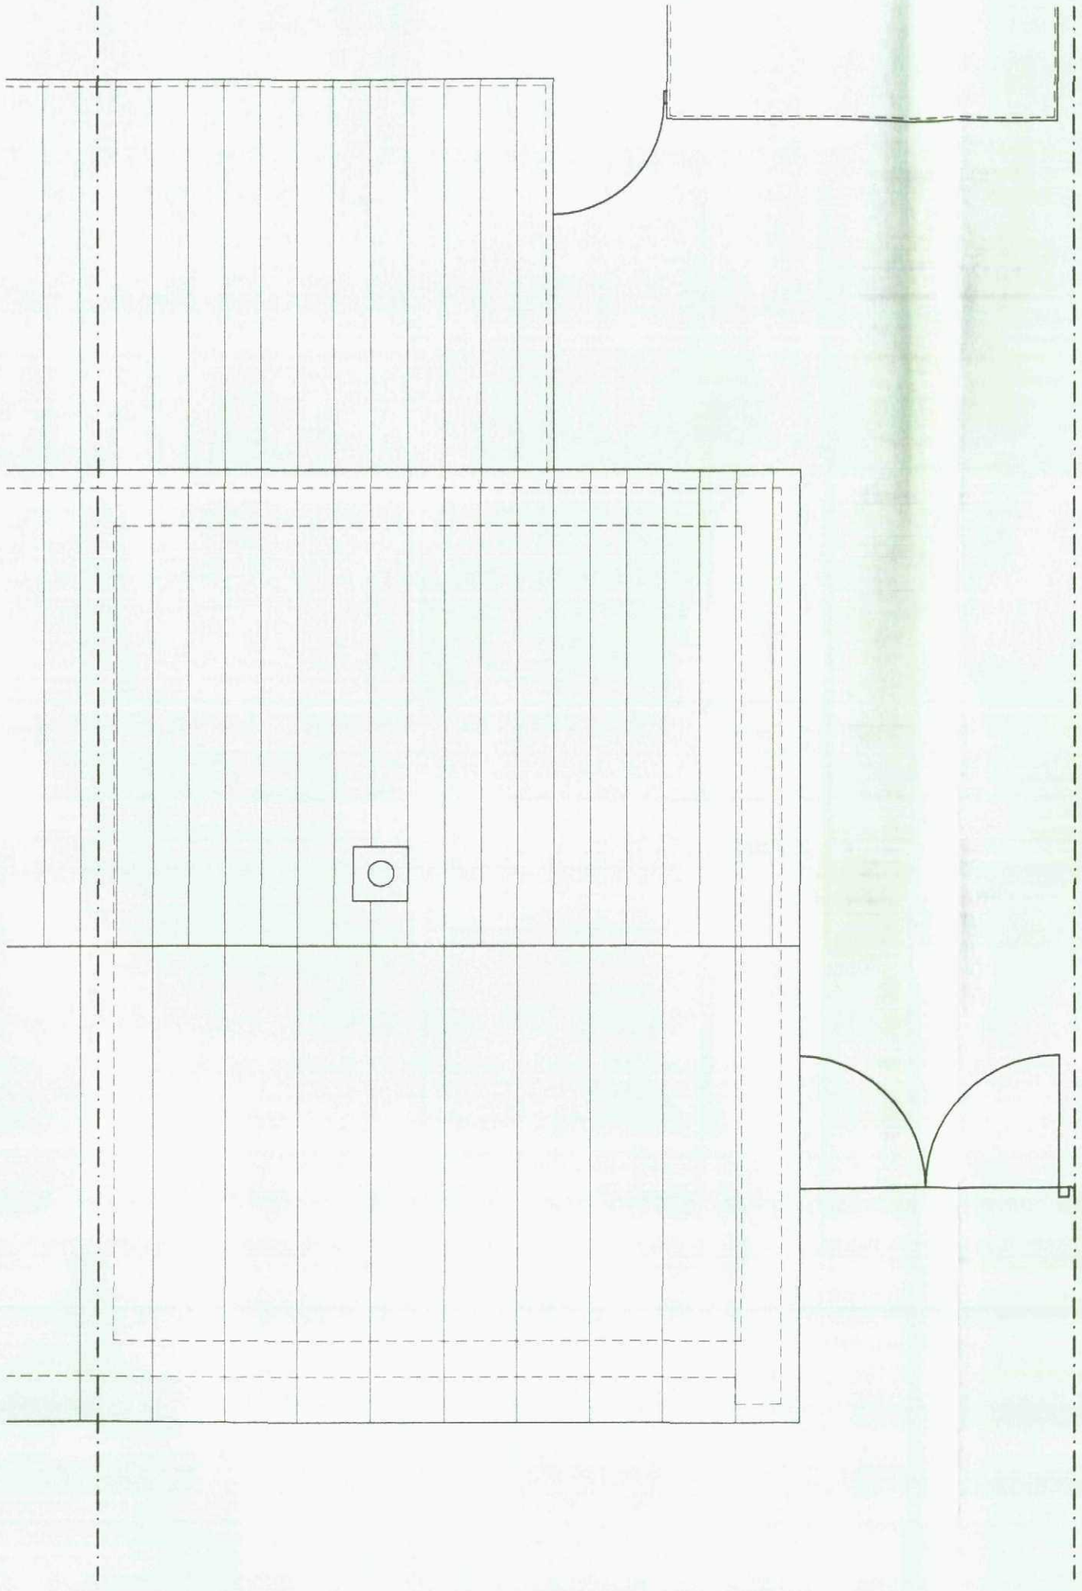

TP ARCHITECTURE

2 STRICKLAND AVENUE
LEEDS
LS17 8JU

T: 0113 2732706
M: 07766 015350
E: tony@tparchitecture.co.uk

EXTENSION AND ALTERATIONS TO
39 HALL ROYD WALK
SILKSTONE COMMON
for
MR AND MRS J EVERITT

EXISTING ROOF PLAN

Date:		Scale (at A3):
MARCH 2012		1:50
Project no:	Drawing no:	Revision:
1135	004	-



EXISTING FRONT (WEST) ELEVATION

TP ARCHITECTURE

2 STRICKLAND AVENUE
LEEDS
LS17 8JU

T: 0113 2732706
M: 07766 015350
E: tony@tparchitecture.co.uk

EXTENSION AND ALTERATIONS TO
39 HALL ROYD WALK
SILKSTONE COMMON
for
MR AND MRS J EVERITT

EXISTING FRONT (WEST) ELEVATION

Date:		Scale (at A3):
MARCH 2012		1:50
Project no:	Drawing no:	Revision:
1135	005	-



EXISTING SIDE (SOUTH) ELEVATION

TP ARCHITECTURE

2 STRICKLAND AVENUE
LEEDS
LS17 8JU

T: 0113 2732706
M: 07766 015350
E: tony@tparchitecture.co.uk

EXTENSION AND ALTERATIONS TO
39 HALL ROYD WALK
SILKSTONE COMMON
for
MR AND MRS J EVERITT

EXISTING SIDE (SOUTH) ELEVATION

Date:		Scale (at A3):
MARCH 2012		1:50
Project no:	Drawing no:	Revision:
1135	006	-



EXISTING REAR (EAST) ELEVATION

TP ARCHITECTURE


2 STRICKLAND AVENUE
LEEDS
LS17 8JU


T: 0113 2732706
M: 07766 015350
E: tony@tparchitecture.co.uk

EXTENSION AND ALTERATIONS TO
39 HALL ROYD WALK
SILKSTONE COMMON
for
MR AND MRS J EVERITT

EXISTING REAR (EAST) ELEVATION

Date:		Scale (at A3):
MARCH 2012		1:50
Project no:	Drawing no:	Revision:
1135	007	-

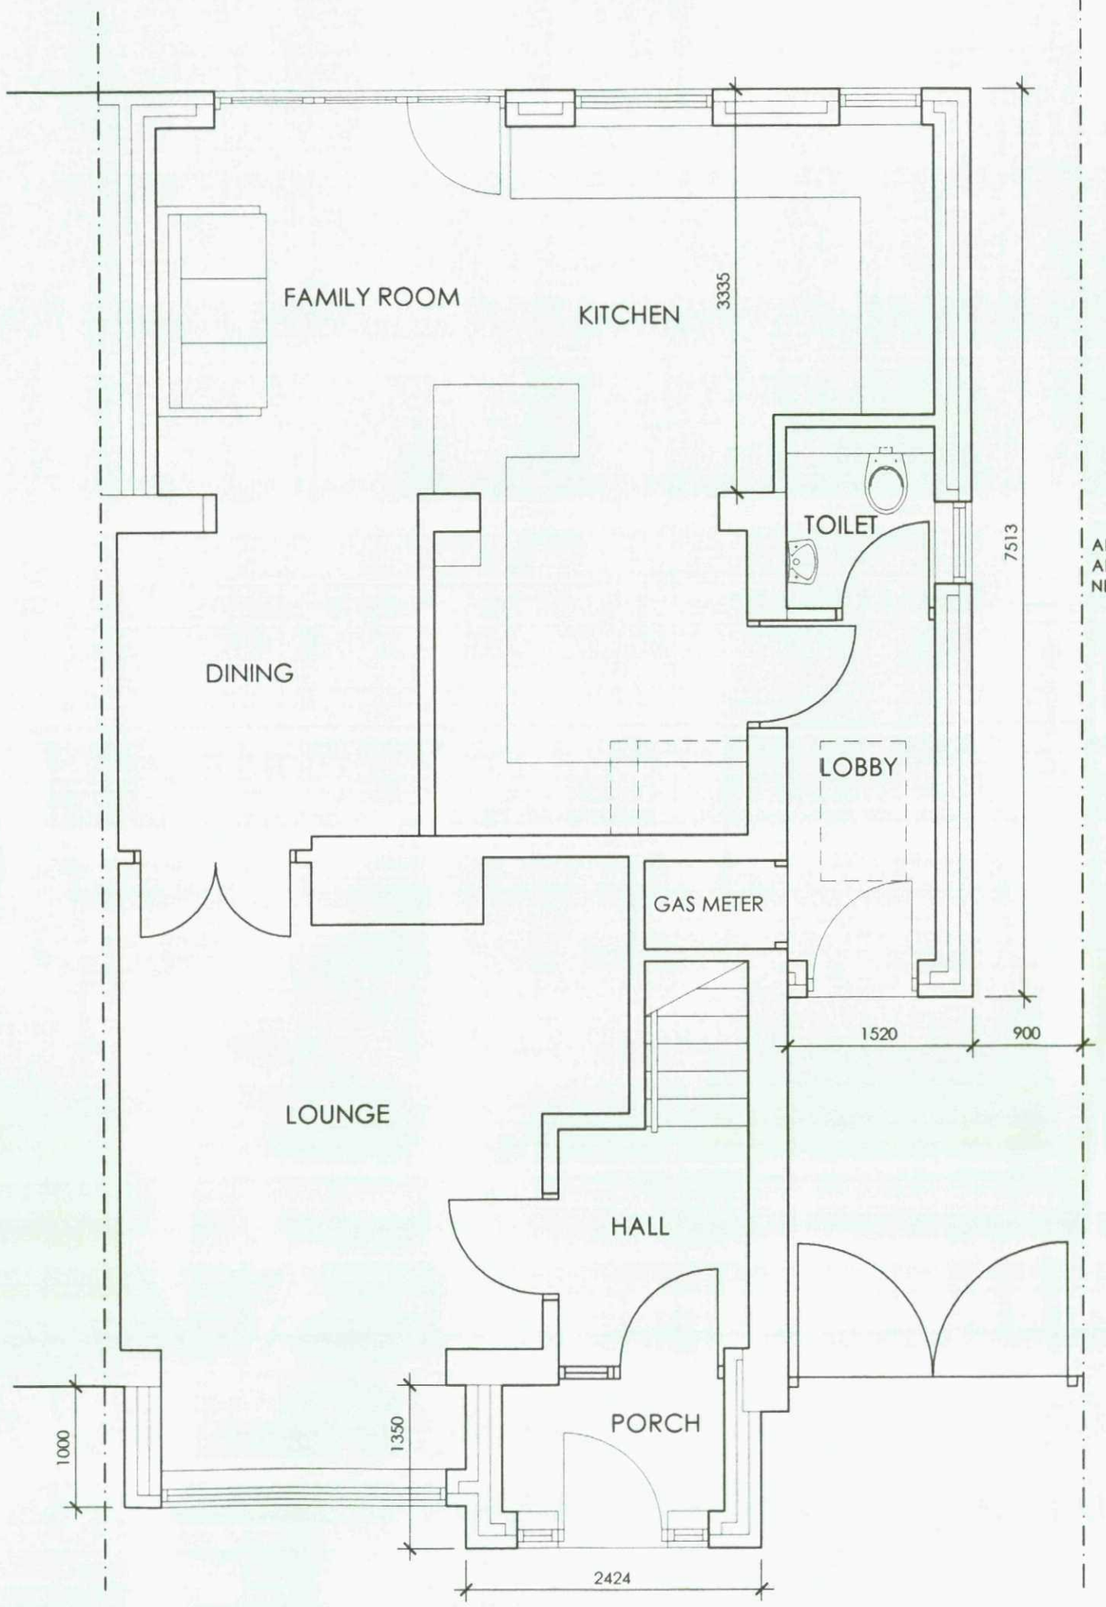

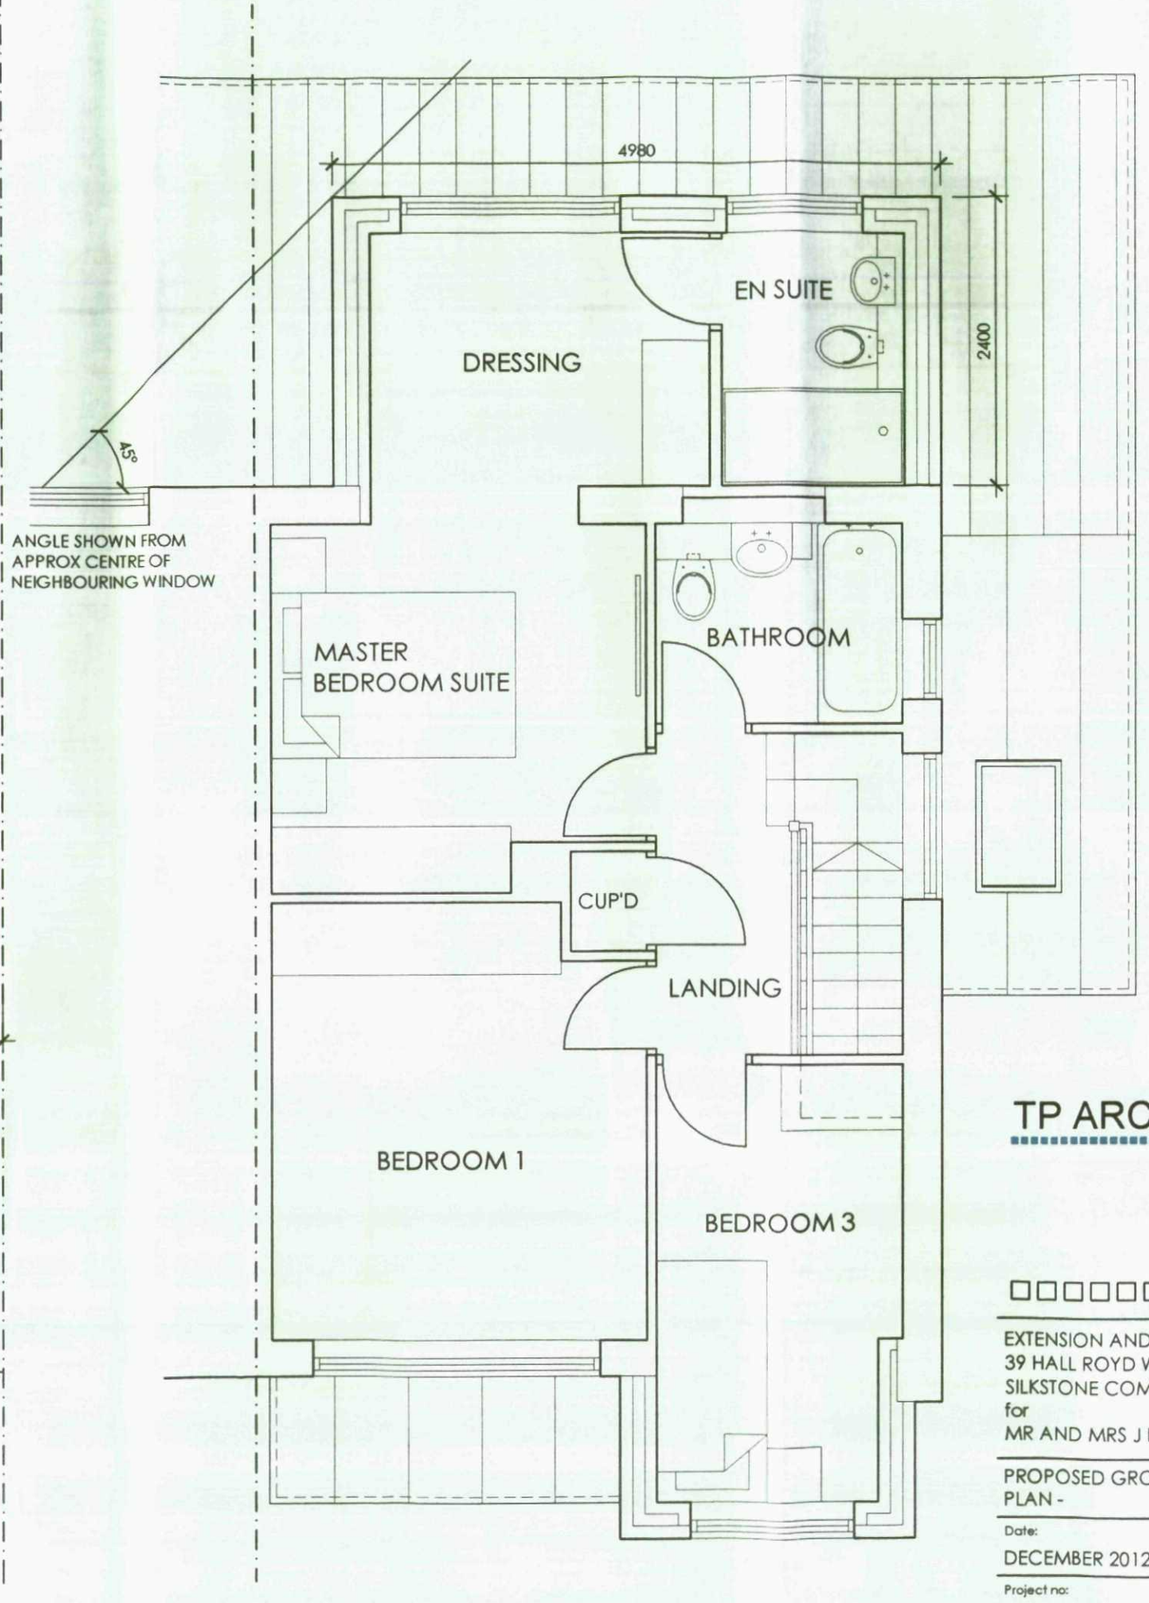

TP ARCHITECTURE

2 STRICKLAND AVENUE
LEEDS
LS17 8JU


T: 0113 2732706
M: 07766 015350
E: tony@tparchitecture.co.uk

EXTENSION AND ALTERATIONS TO
39 HALL ROYD WALK
SILKSTONE COMMON
for
MR AND MRS J EVERITT

PROPOSED GROUND AND FIRST FLOOR PLAN -

Date:	Scale (at A3):
DECEMBER 2012	1:50

Project no:	Drawing no:	Revision:
1135	038	-

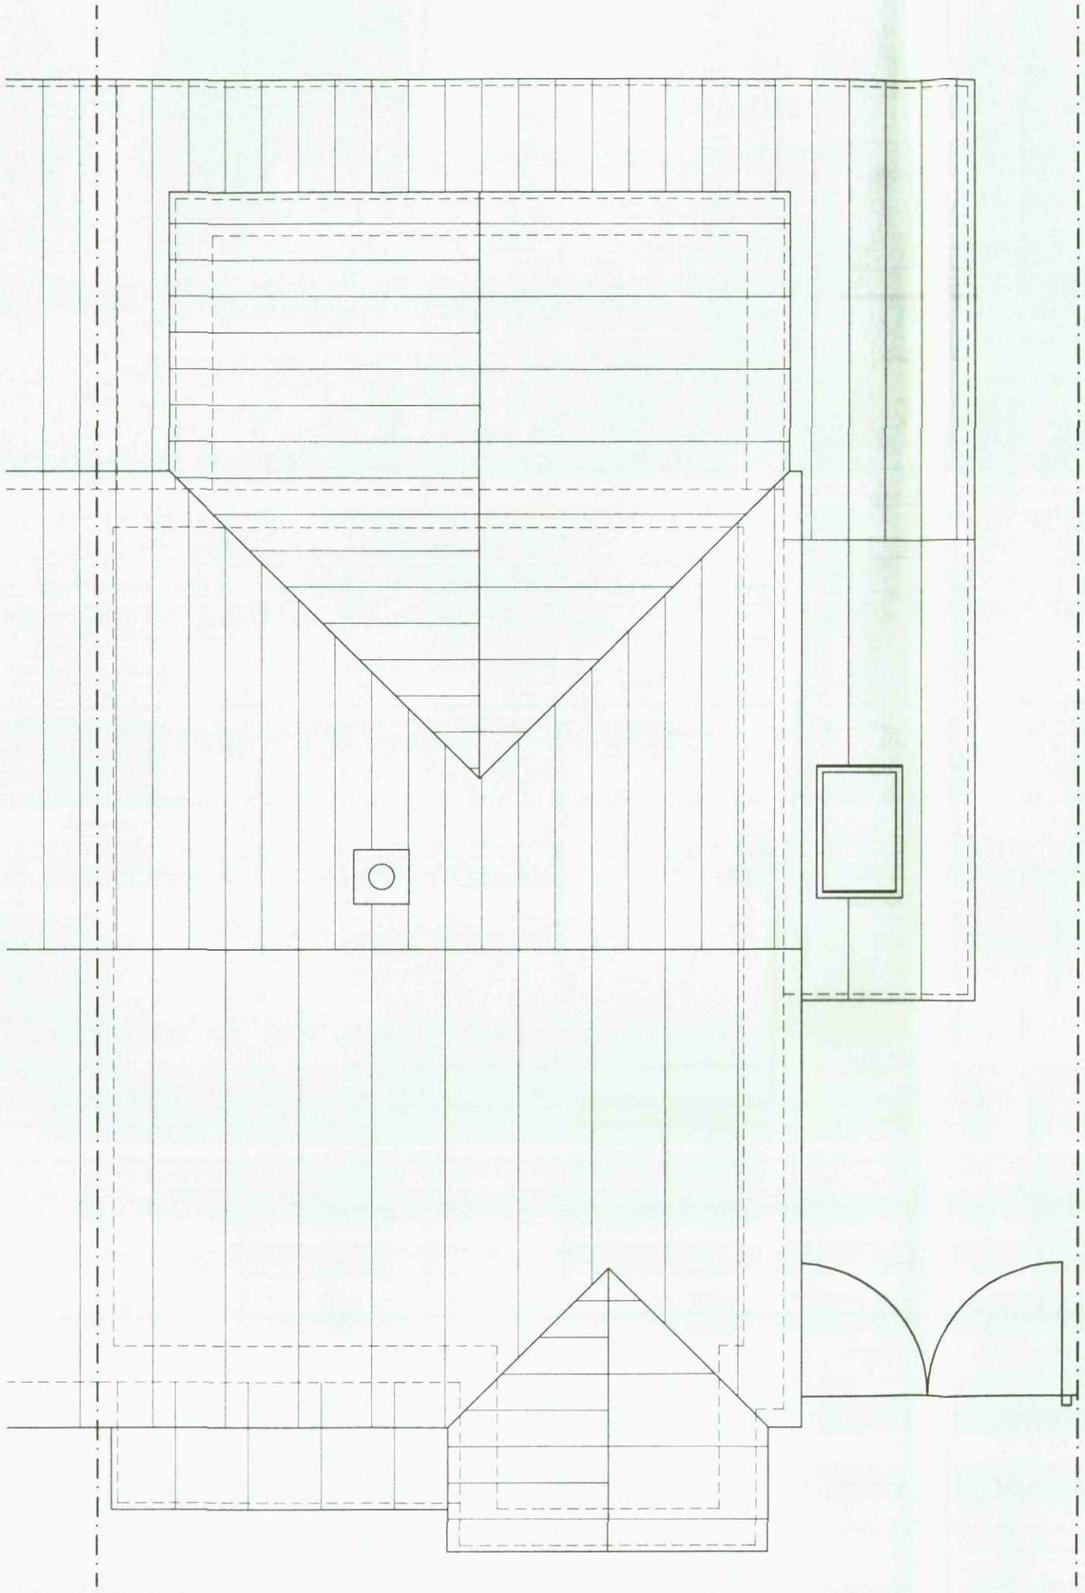

TP ARCHITECTURE

2 STRICKLAND AVENUE
LEEDS
LS17 8JU

T: 0113 2732706
M: 07766 015350
E: tony@tparchitecture.co.uk

EXTENSION AND ALTERATIONS TO
39 HALL ROYD WALK
SILKSTONE COMMON
for
MR AND MRS J EVERITT

PROPOSED ROOF PLAN

Date:		Scale (at A3):
DECEMBER 2012		1:50
Project no:	Drawing no:	Revision:
1135	039	-



PROPOSED FRONT (WEST) ELEVATION

TP ARCHITECTURE


2 STRICKLAND AVENUE
LEEDS
LS17 8JU

T: 0113 2732706
M: 07766 015350
E: tony@tparchitecture.co.uk

EXTENSION AND ALTERATIONS TO
39 HALL ROYD WALK
SILKSTONE COMMON
for
MR AND MRS J EVERITT

PROPOSED WEST ELEVATION

Date:		Scale (at A3):
DECEMBER 2012		1:50
Project no:	Drawing no:	Revision:
1135	040	-

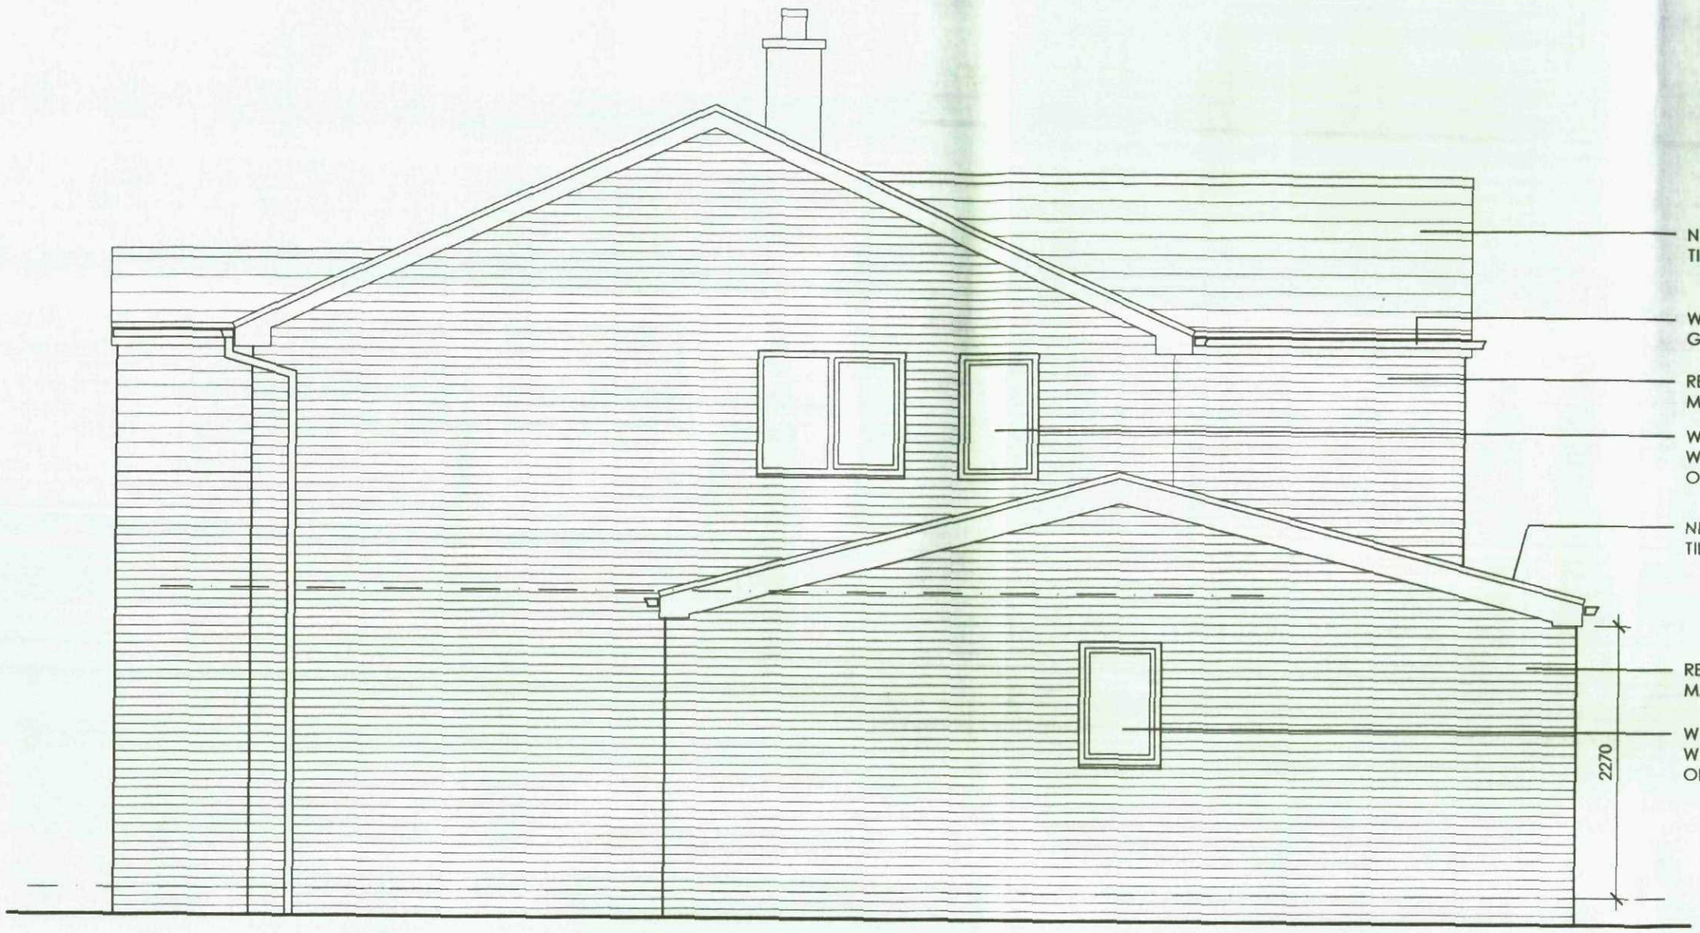

PROPOSED SIDE (SOUTH) ELEVATION

TP ARCHITECTURE


2 STRICKLAND AVENUE
LEEDS
LS17 8JU

T: 0113 2732706
M: 07766 015350
E: tony@tparchitecture.co.uk

EXTENSION AND ALTERATIONS TO
39 HALL ROYD WALK
SILKSTONE COMMON
for
MR AND MRS J EVERITT

PROPOSED SOUTH ELEVATION

Date:		Scale (at A3):
DECEMBER 2012		1:50
Project no:	Drawing no:	Revision:
1135	041	-

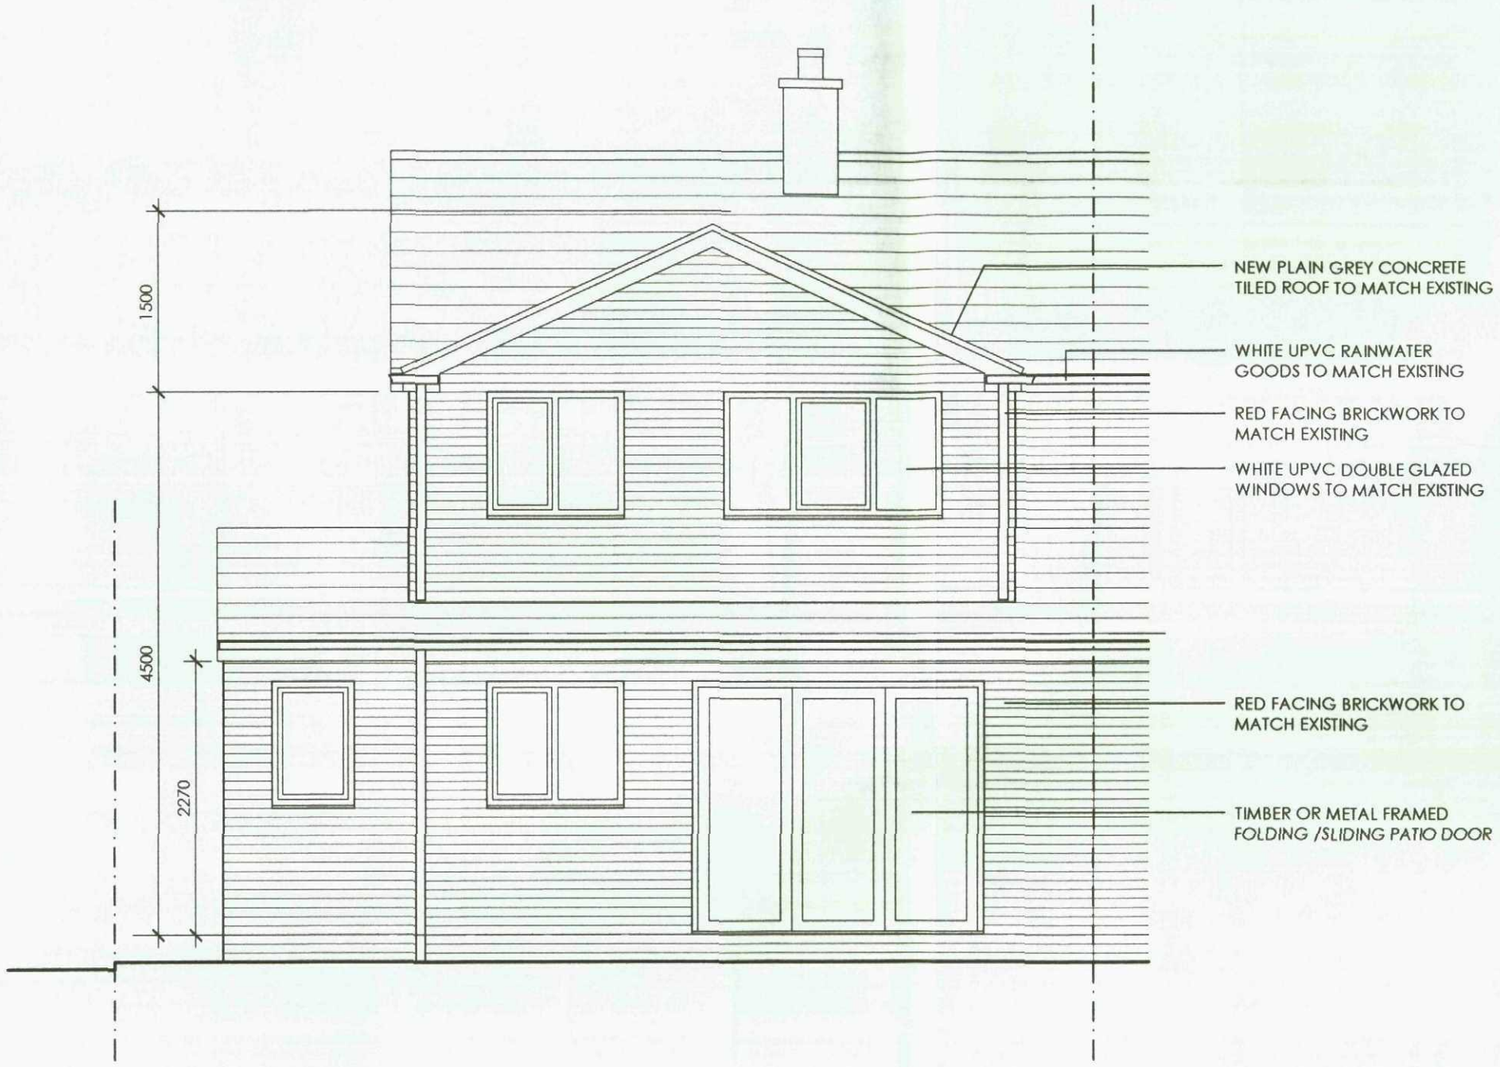

PROPOSED REAR (EAST) ELEVATION

TP ARCHITECTURE


2 STRICKLAND AVENUE
LEEDS
LS17 8JU

T: 0113 2732706
M: 07766 015350
E: tony@tparchitecture.co.uk

EXTENSION AND ALTERATIONS TO
39 HALL ROYD WALK
SILKSTONE COMMON
for
MR AND MRS J EVERITT

PROPOSED EAST ELEVATION

Date:		Scale (at A3):
DECEMBER 2012		1:50
Project no:	Drawing no:	Revision:
1135	042	-

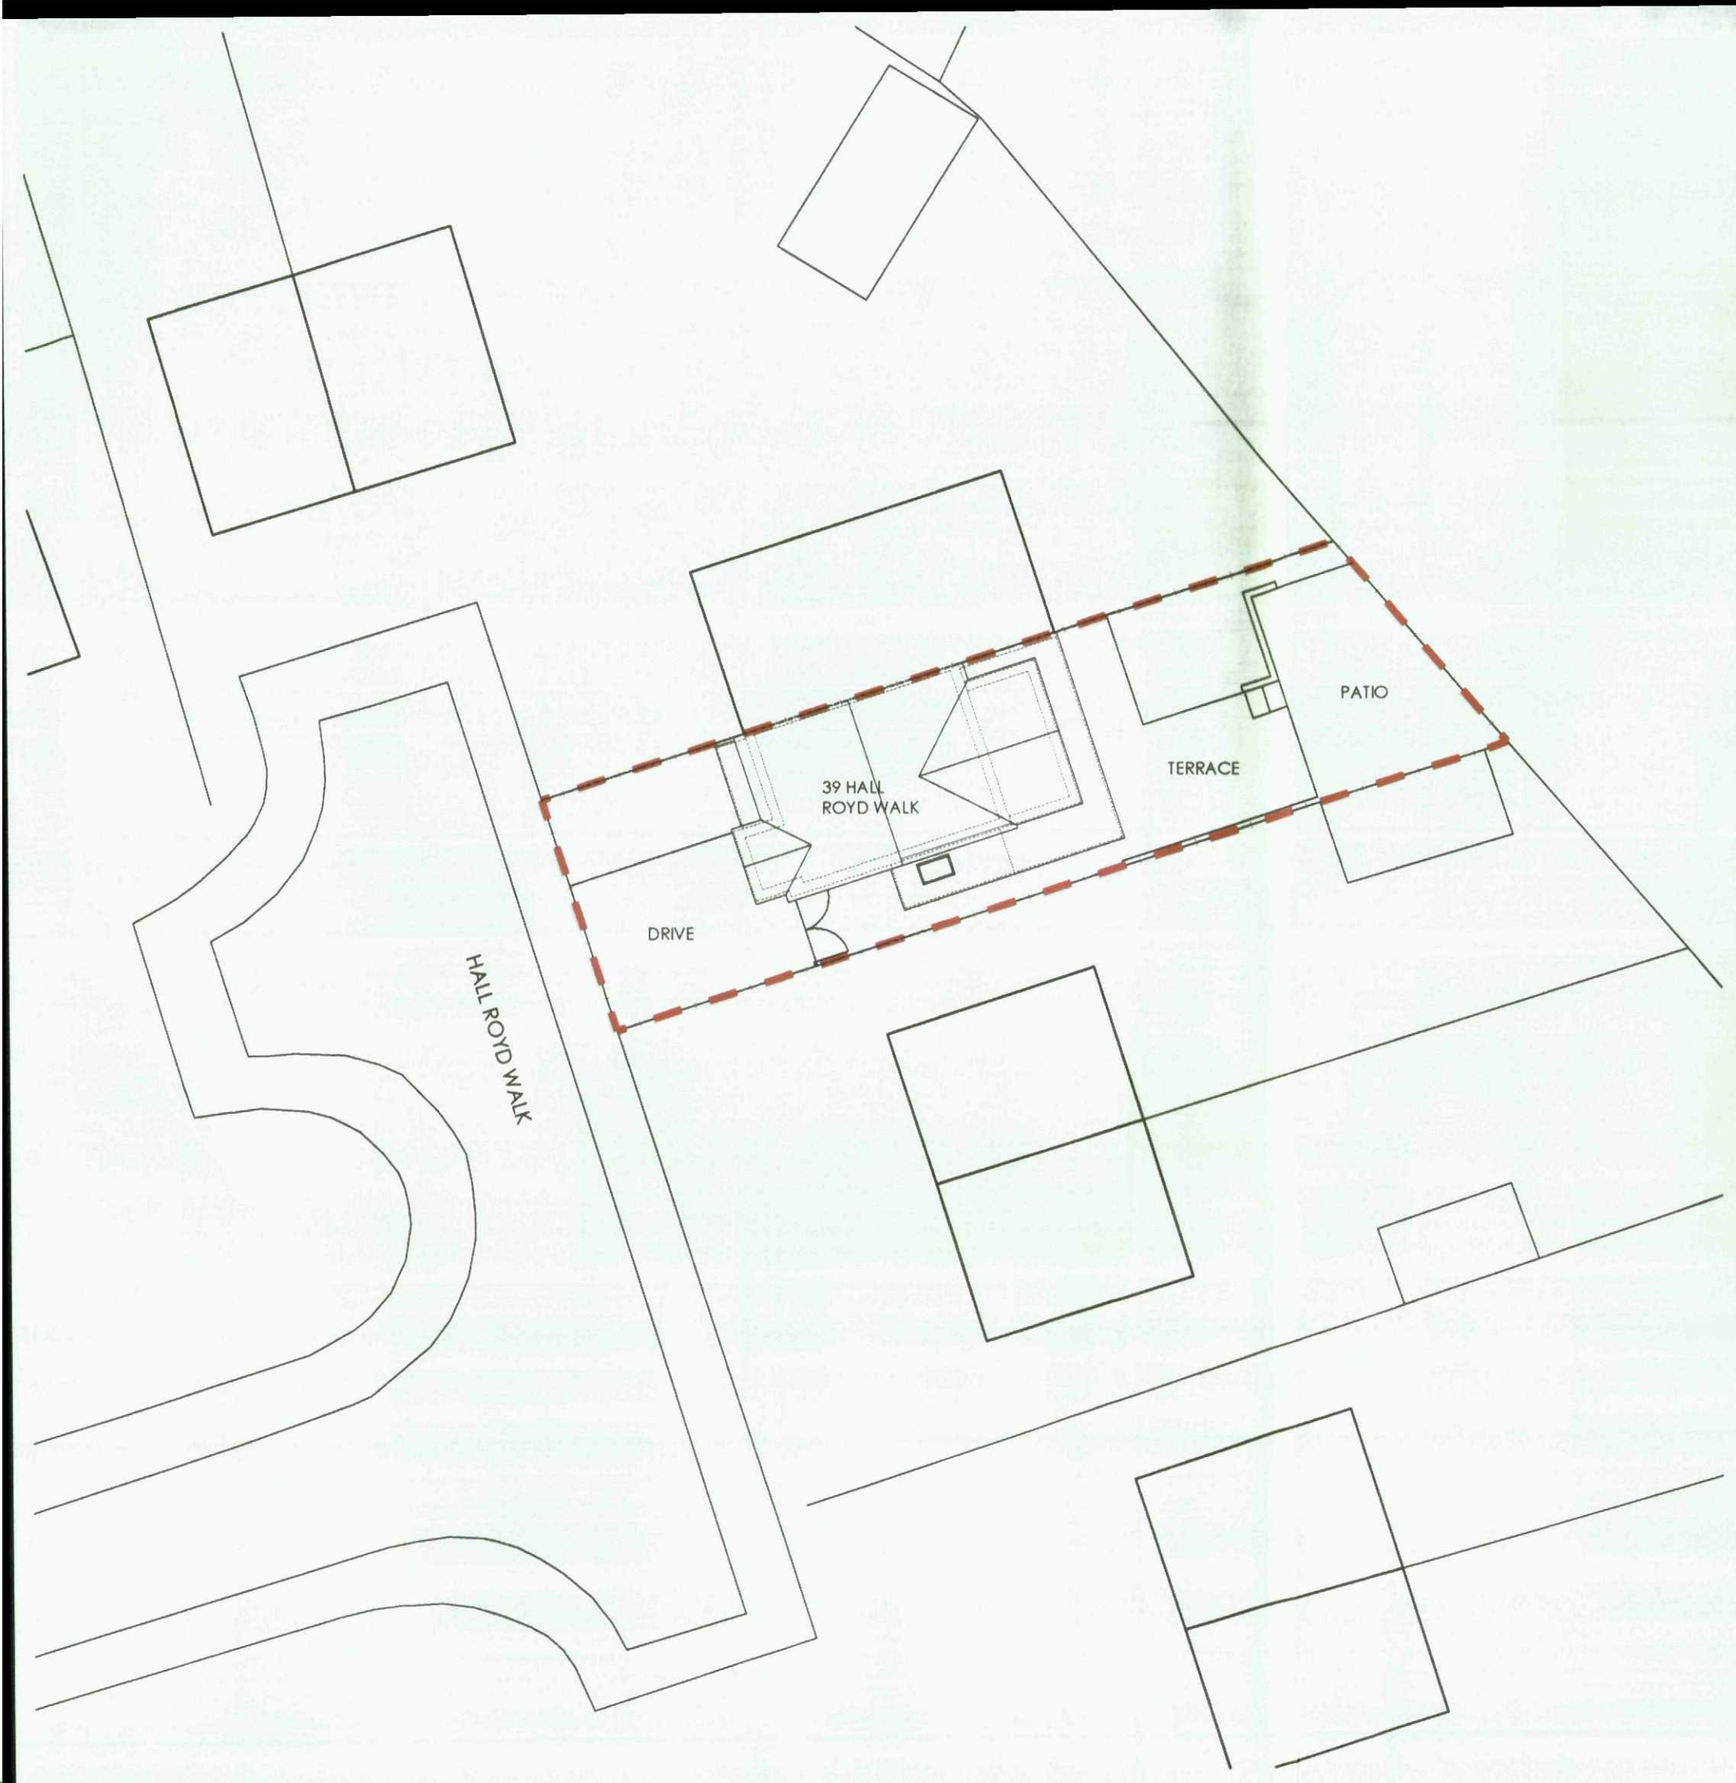



NORTH

LOCATION PLAN 1:1250

TP ARCHITECTURE


2 STRICKLAND AVENUE
LEEDS
LS17 8JU

T: 0113 2732706
M: 07766 015350
E: tony@tparchitecture.co.uk

EXTENSION AND ALTERATIONS TO
39 HALL ROYD WALK
SILKSTONE COMMON
for
MR AND MRS J EVERITT

PROPOSED SITE AND LOCATION PLAN

Date:		Scale (at A3):
DECEMBER 2012		1:200 & 1:1250
Project no:	Drawing no:	Revision:
1135	043	-

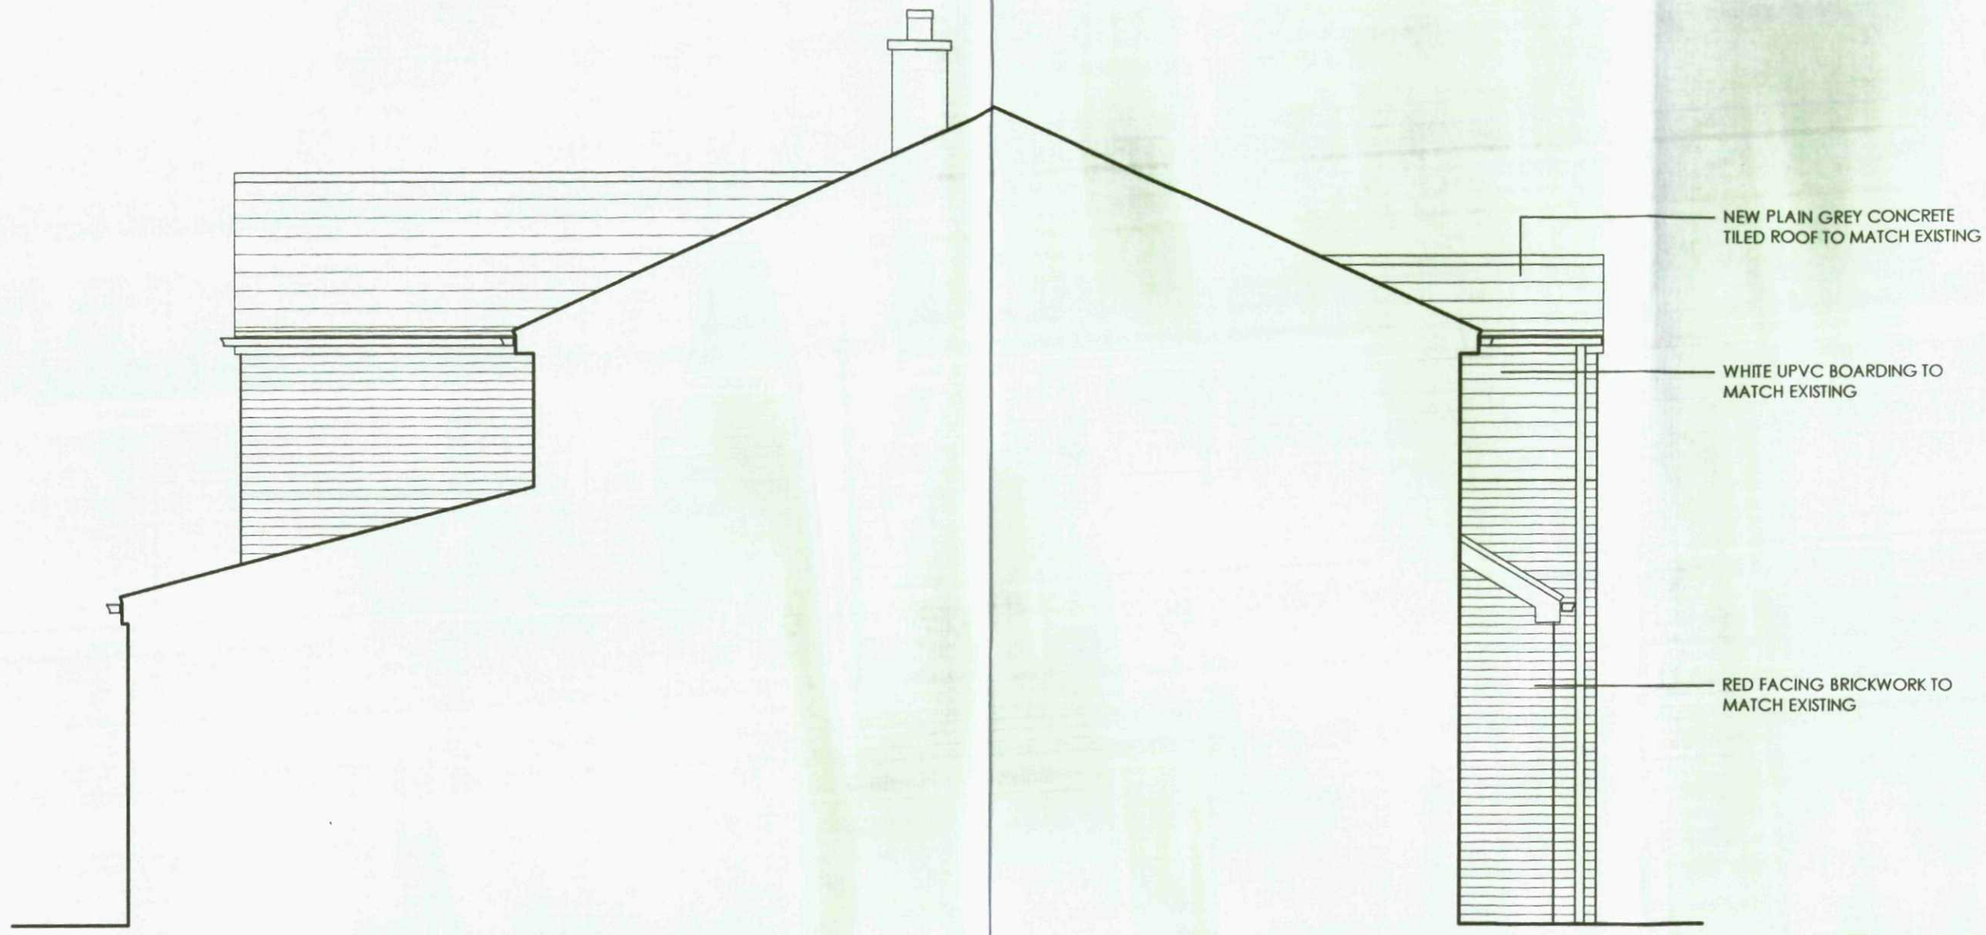

PROPOSED SIDE (NORTH) ELEVATION

TP ARCHITECTURE


2 STRICKLAND AVENUE
LEEDS
LS17 8JU

T: 0113 2732706
M: 07766 015350
E: tony@tparchitecture.co.uk

EXTENSION AND ALTERATIONS TO
39 HALL ROYD WALK
SILKSTONE COMMON
for
MR AND MRS J EVERITT

PROPOSED NORTH ELEVATION

Date:		Scale (at A3):
DECEMBER 2012		1:50
Project no:	Drawing no:	Revision:
1135	044	-

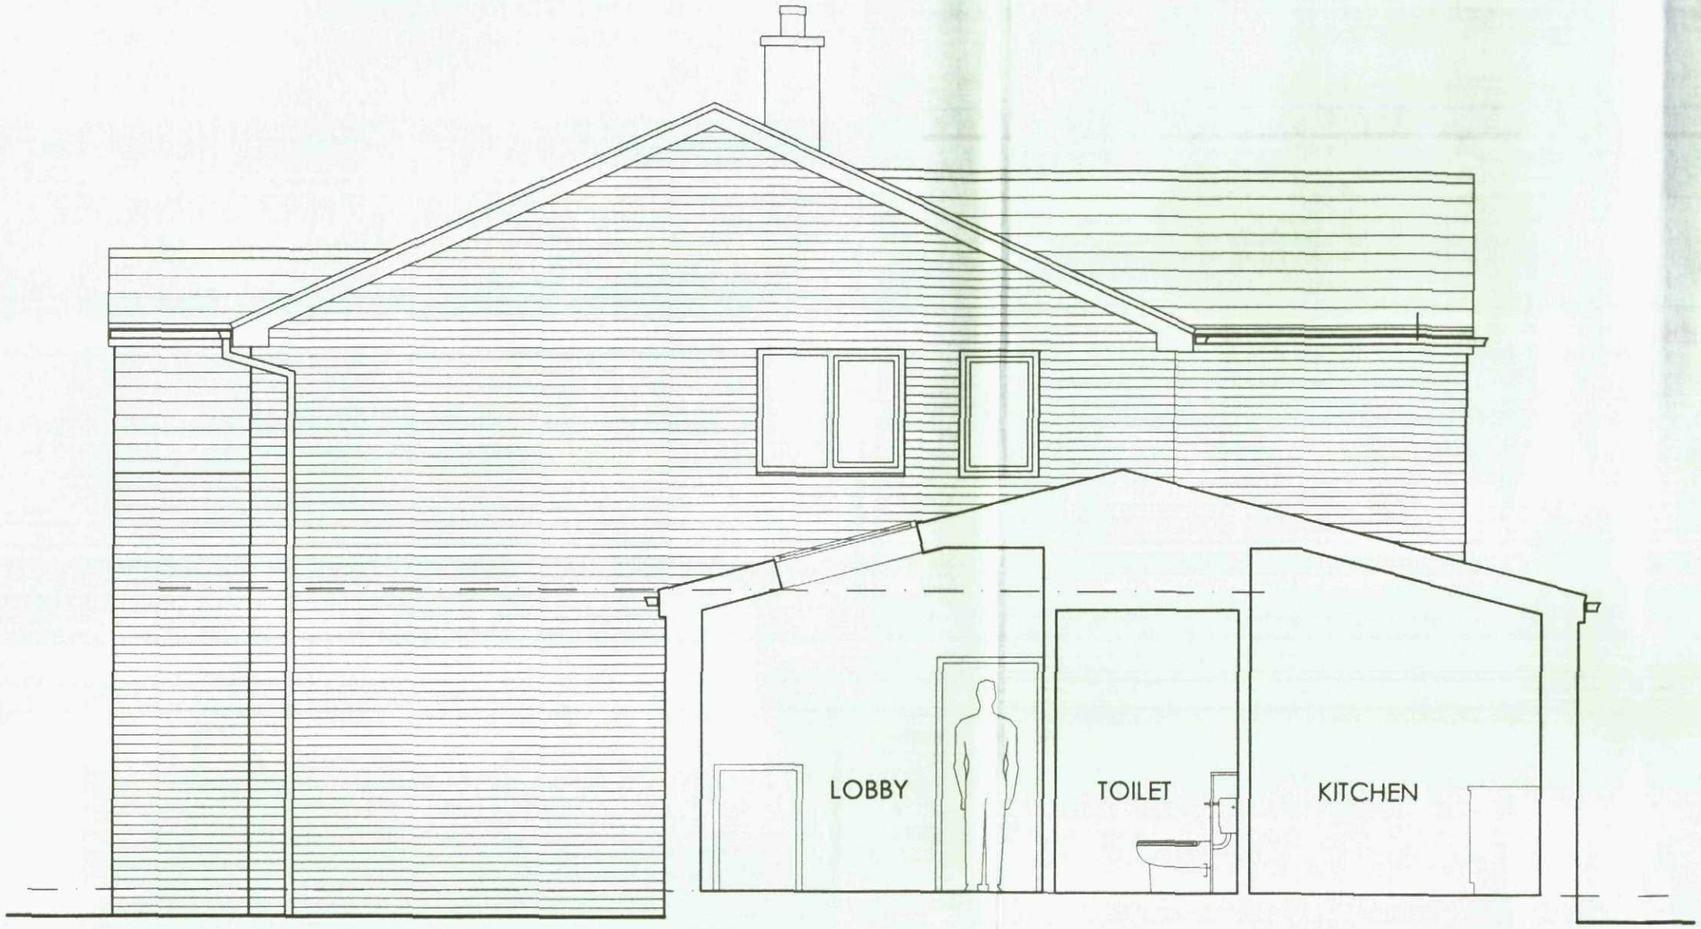

PROPOSED SECTION A - A

TP ARCHITECTURE

2 STRICKLAND AVENUE
LEEDS
LS17 8JU

T: 0113 2732706
M: 07766 015350
E: tony@tparchitecture.co.uk

EXTENSION AND ALTERATIONS TO
39 HALL ROYD WALK
SILKSTONE COMMON
for
MR AND MRS J EVERITT

SECTION A - A

Date:		Scale (at A3):
DECEMBER 2012		1:50
Project no:	*Drawing no:*	*Revision:*
1135	045	-