
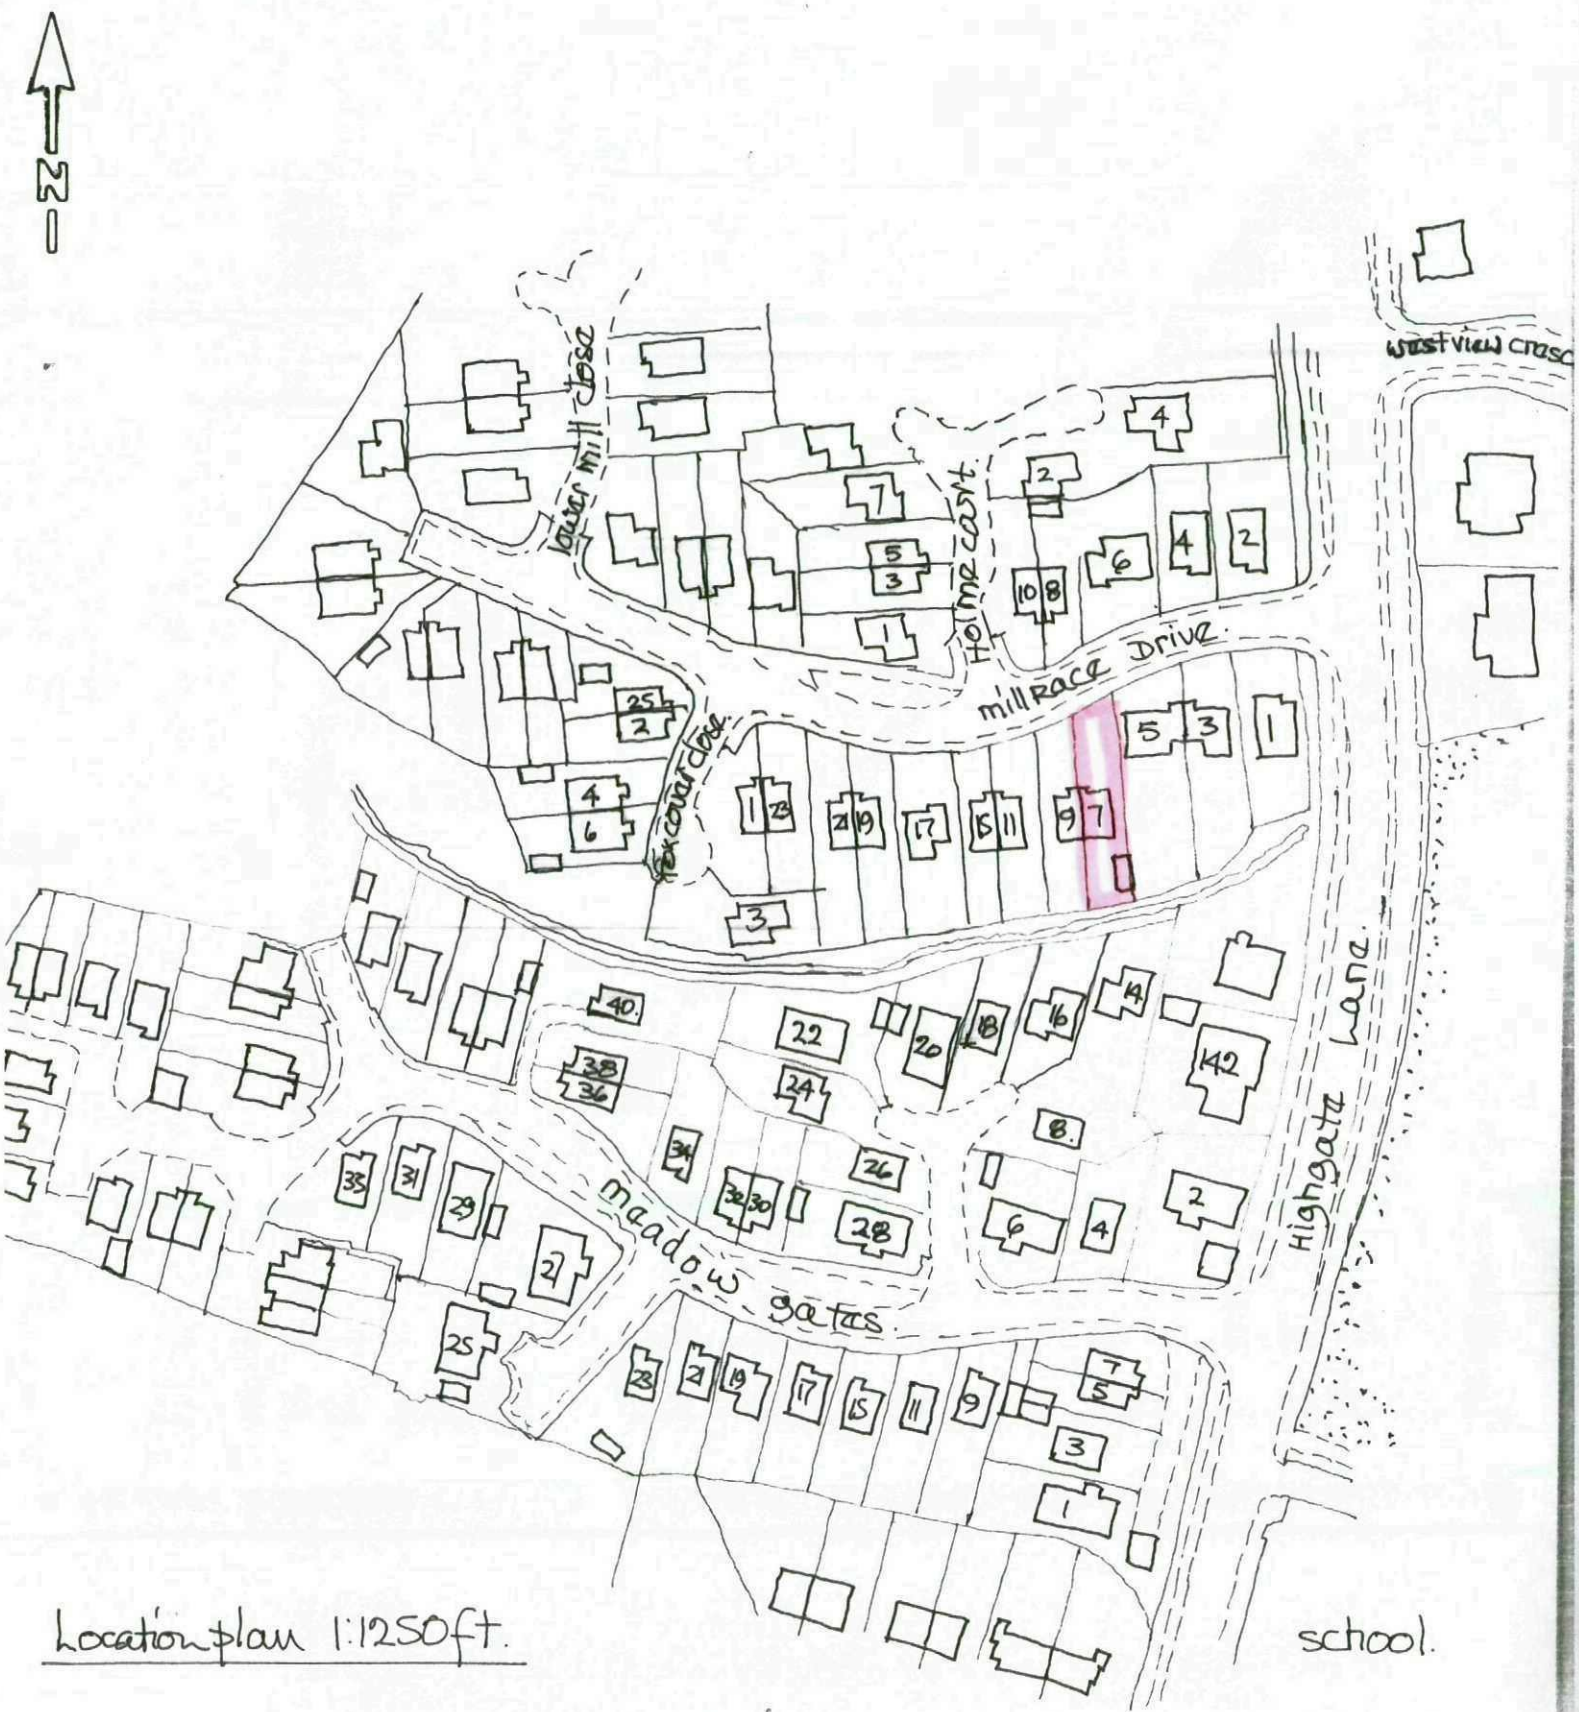



Location plan 1:1250ft.

existing floor plan.

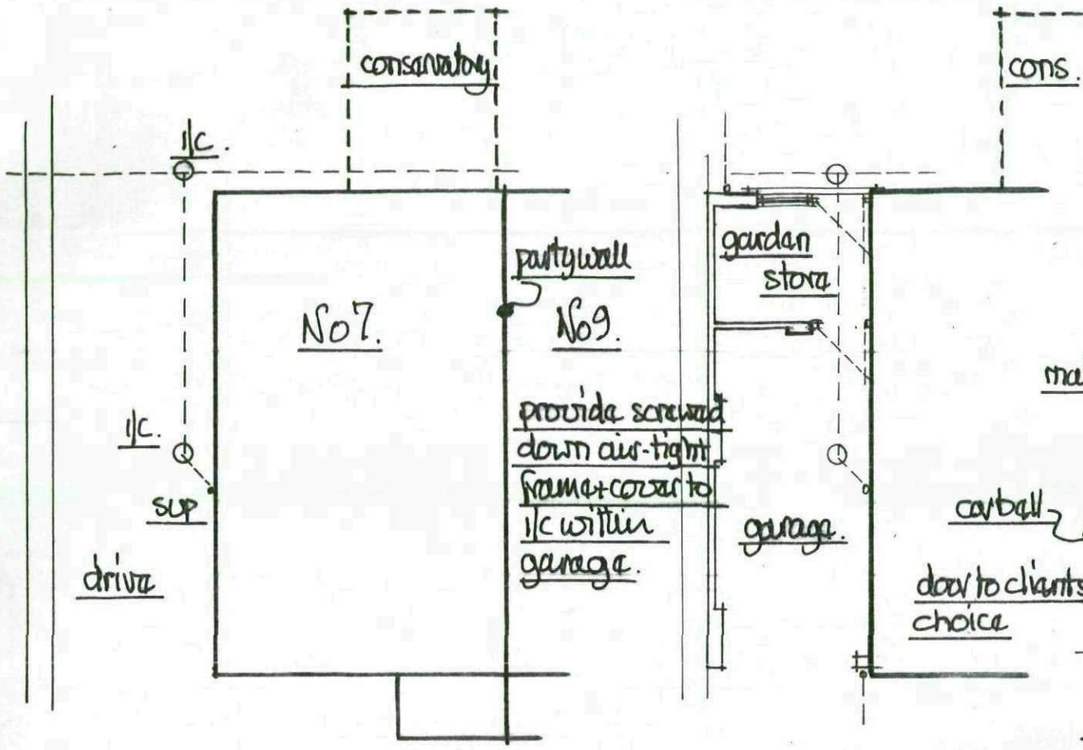


proposed floor plan (part).


scale 1:100m.

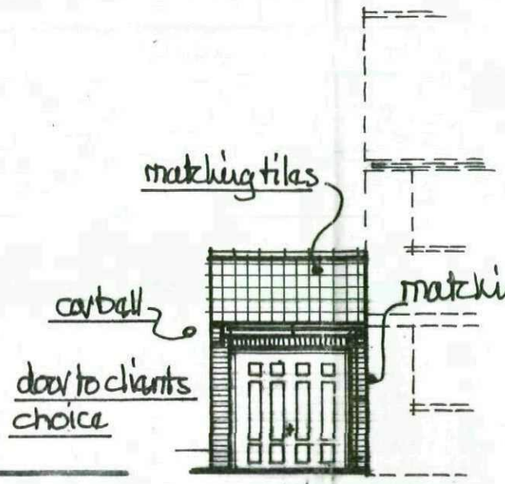

prop. front view.

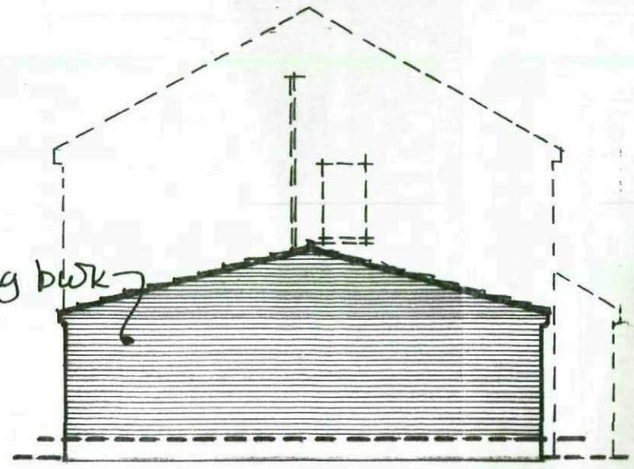


proposed gable view.

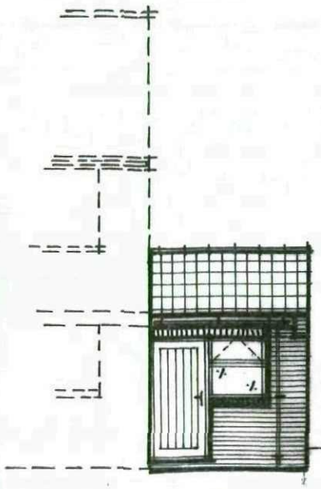


prop. rear view.

site plan scale 1:500m.

existing front view..

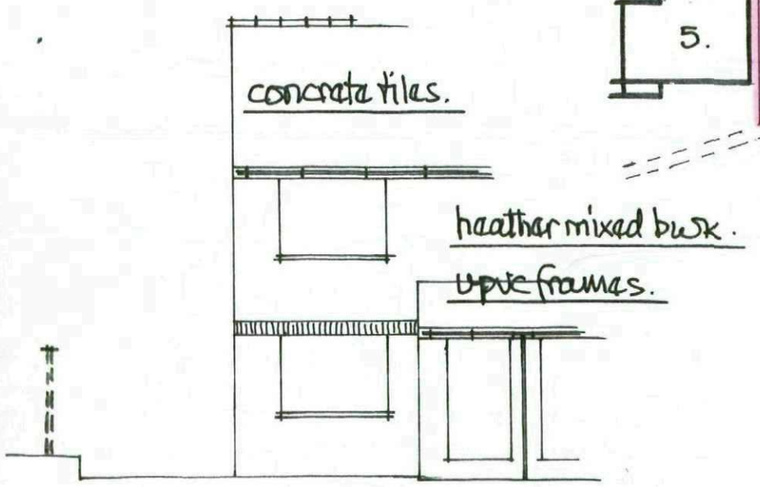

existing gable view from drive+nos.

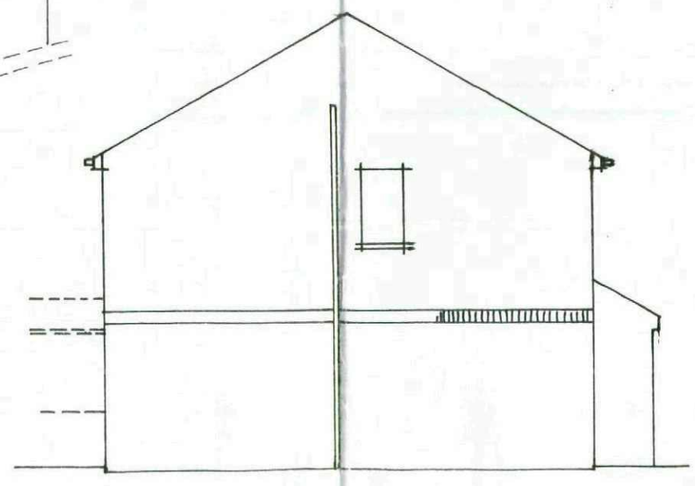

existing rear view from garden.

