

A1 size sheet

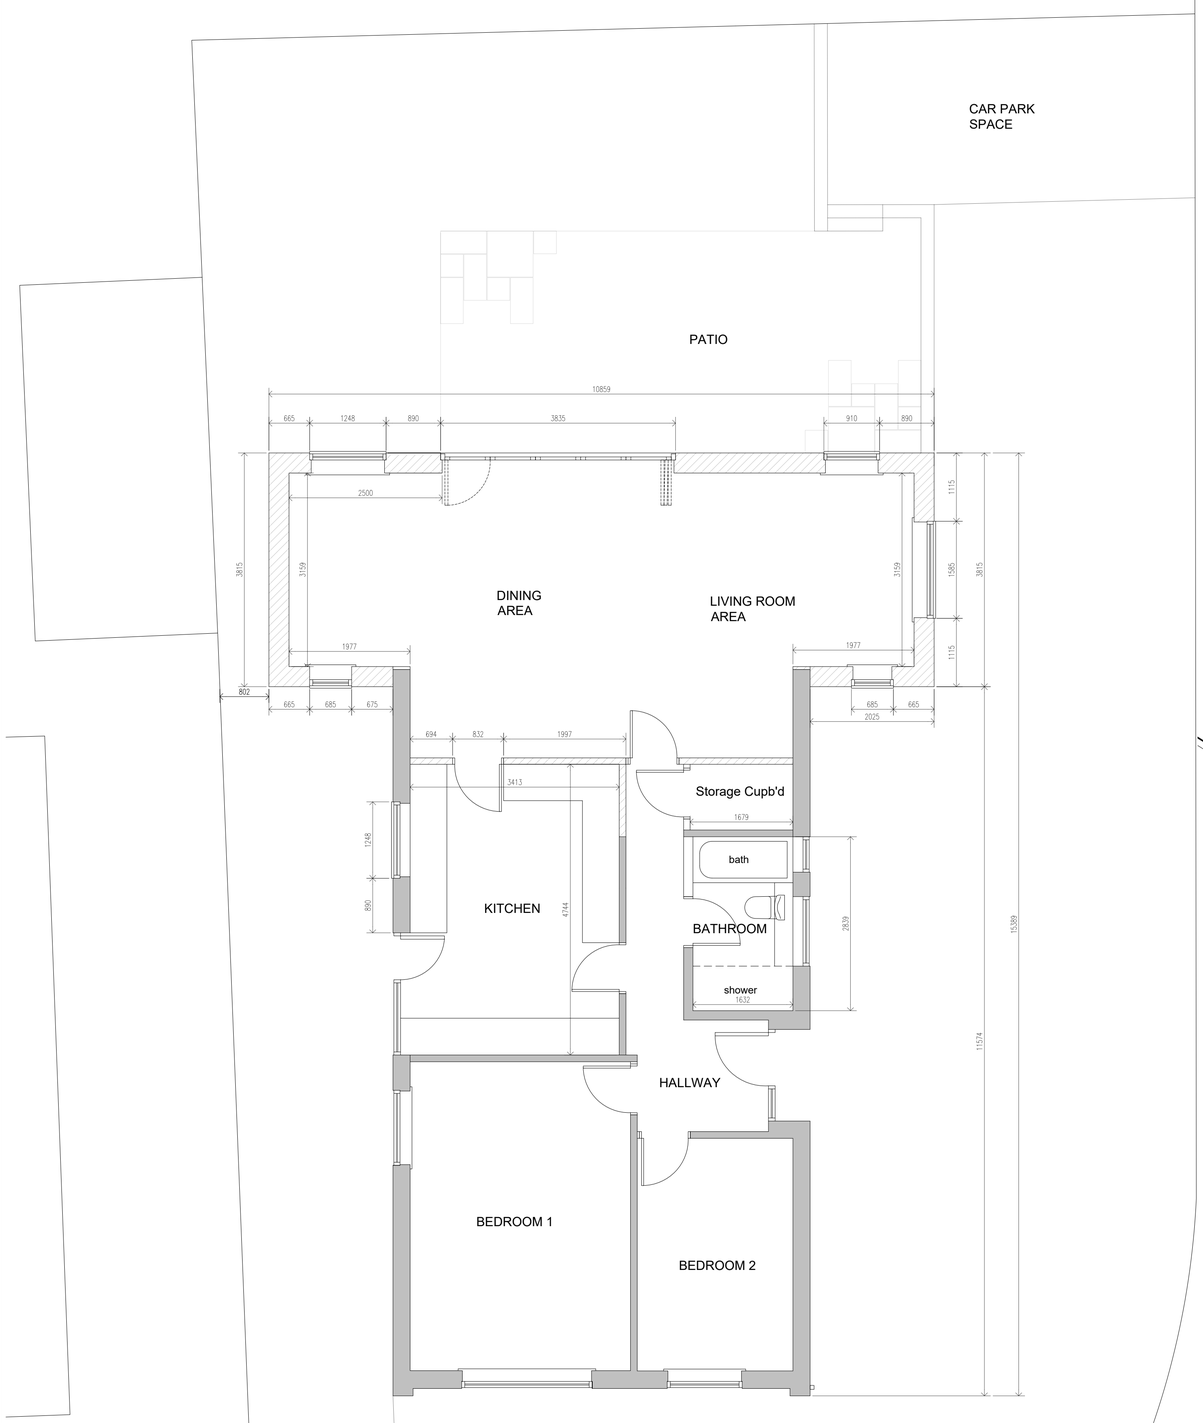

PROPOSED
FLOOR LAYOUT PLAN
Scale 1:50

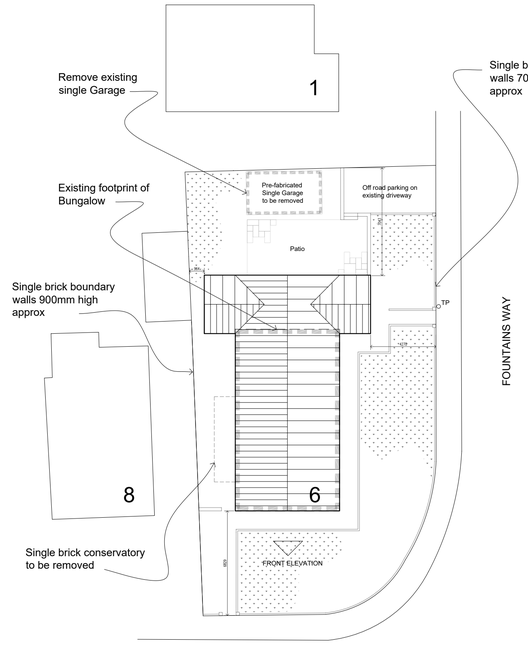

SITE PLAN
Scale 1:200


Notes:

Wall Construction:
New walls to be match existing brickwork.


Roof:
Roof tiles to be Sandtoft Lindum concrete roof tiles or similar to match existing roof, a possible match of colour could be Antique brown.

Doors & Windows:
White uPVC double glazed windows to match existing with white Aluminum Bi-fold doors.


Fascia & Gutters
To be uPVC in white rainwater pipes fascias and soffits to match existing.

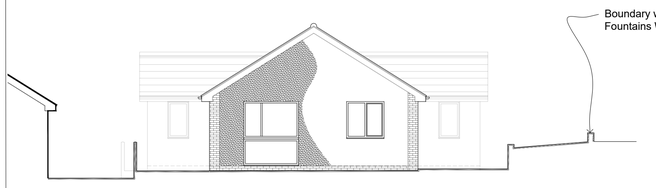


FRONT ELEVATION
Scale 1:100

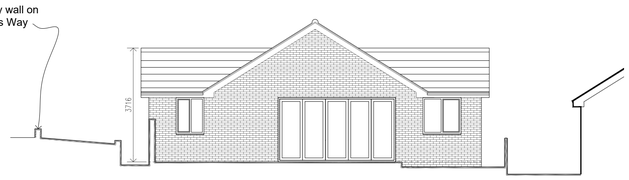

REAR ELEVATION
Scale 1:100

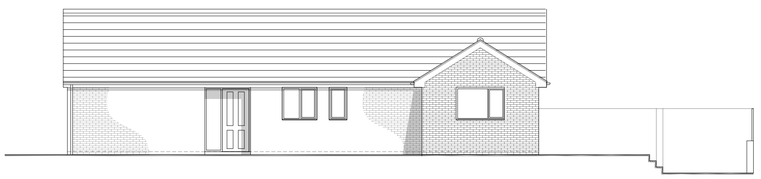

SIDE ELEVATION (R)
Scale 1:100

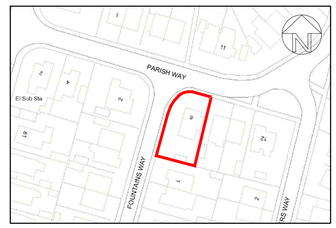

SITE LOCATION PLAN
Scale 1:1250



SIDE ELEVATION (L)
Scale 1:100

Rev:	Date:	Description:	By:

07762656187
steven@drawit.biz
www.drawit.biz
15 Medway Close
Barugh Green
Barnsley
S75 1NY
DRAW IT ARCHITECTURAL SERVICES

Purpose: PLANNING

Status: PROPOSED

Dwg of: Floor Plan, Elevations, Site & Location Plan

Client:
Mr & Mrs Rowan

Site Address:
6 Parish Way, Monk Bretton

Barnsley, S71 2JH

Project:
Proposed single storey side/rear extensions

Drawn by:	Date:	Rev:
SH	24/09/2020	
Scale: AS SHOWN	Dwg No: 102	

Important notice: Do not scale off this drawing. Critical dimensions should be checked on site prior to works commencing. Dimensional conflicts should be brought to Draw it's attention as soon as they become apparent. Failure to do so could render the contractor liable for subsequent losses. Copyright in this drawing and any work executed from this drawing remains the property of Draw it.

© Copyright Draw it 2020