
Drawing No.	Rev No.
MJL001 -004	

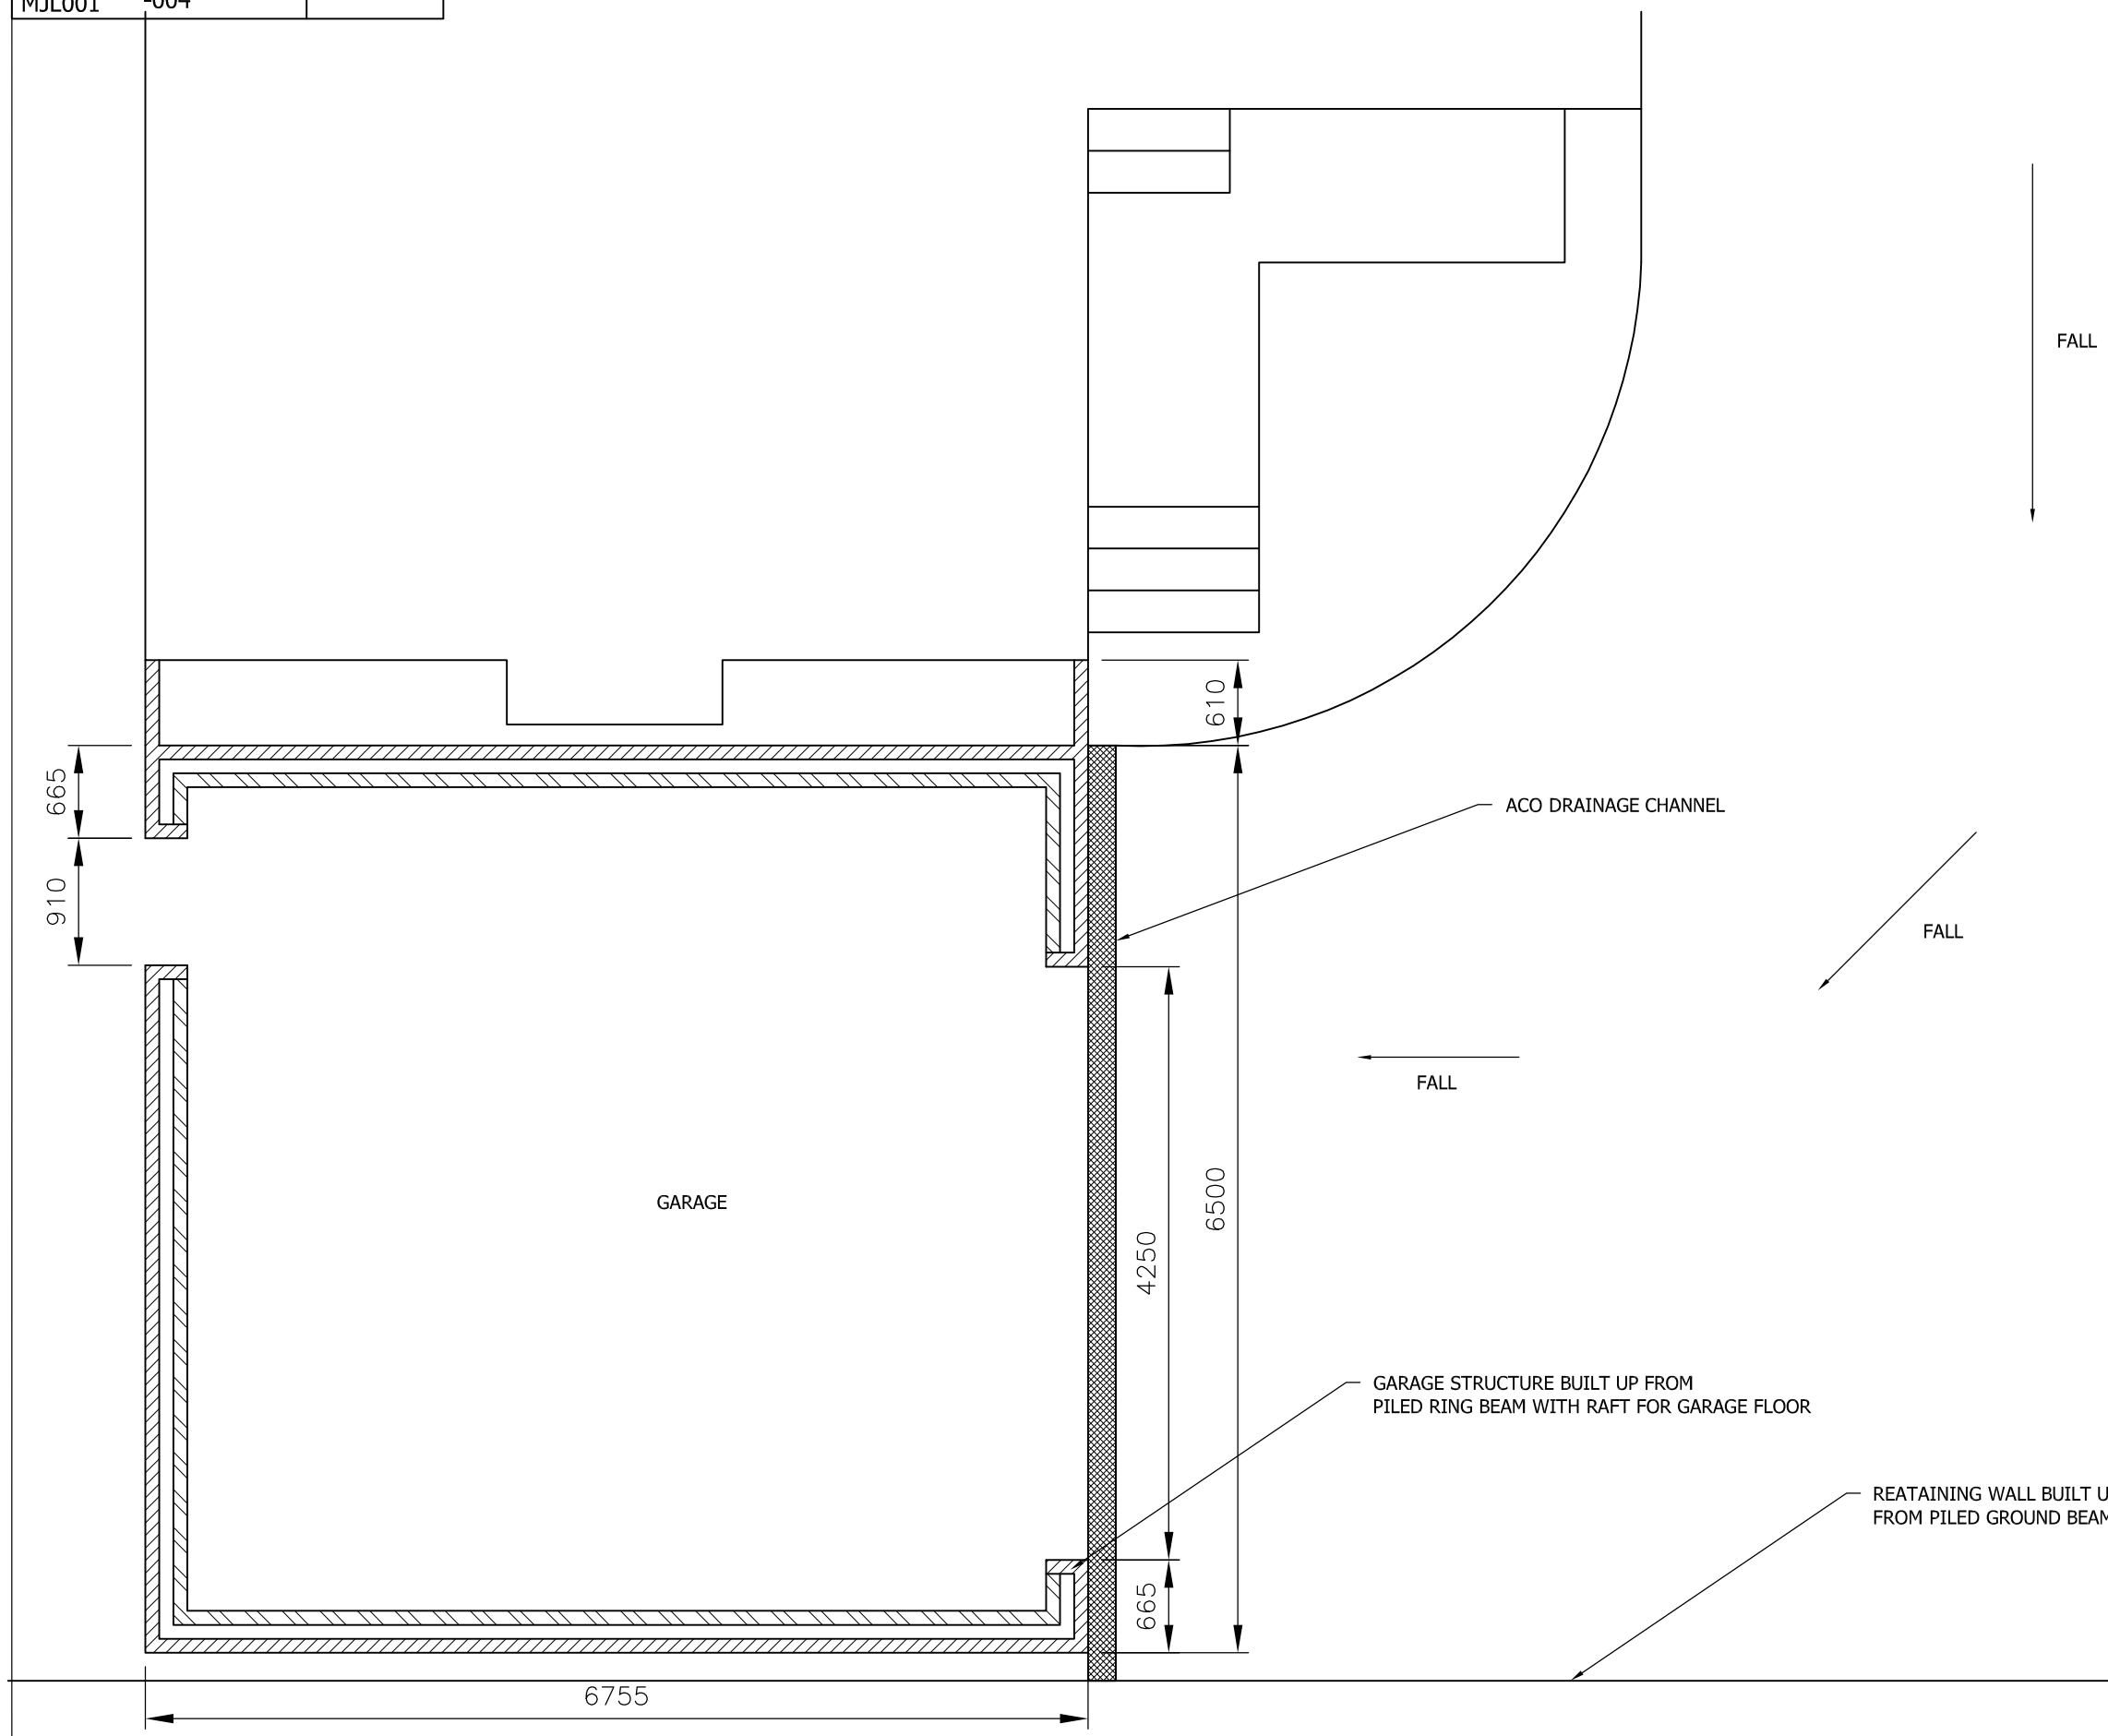

PROPOSED GROUND FLOOR PLAN
SCALE 1:50 AT A3

DO NOT SCALE: Contractor to check all dimensions and report any omissions or errors

NOTES

Rev	Description	By	Chk	App	Date

JRB DESIGNS Ltd
1 Saville Road
Cudworth
Barnsley
S72 8LT
Tel: 01226 383542
Fax: 01226 380078
Mob: 07970 541192
Email: john@jrbdesigns.co.uk

This drawing is copyright. © jrbdesigns Ltd.

Client
MR J LEY

Drawing Title
PROPOSED PLANS 1

Address
48 GLEDHILL AVENUE
PENISTONE
SHEFFIELD
S36 6BD

Project Title:
PROPOSED SINGLE STOREY REAR GARAGE WITH TERRACE

Purpose of Issue:
PLANNING

Drawing Status
FIRST ISSUE

Scale at A3	Drawn By	Date	
AS SHOWN	JRB	01/07/2010	
Checked By	Date	Approved By	Date
JL	01/07/2010	JL	01/07/2010
Project No.	Drawing No.	Revision	
MJL001	004	-	

APPROVAL ☒ INFORMATION ☐ TENDER ☐ CONTRACT ☐ CONSTRUCTION ☐