
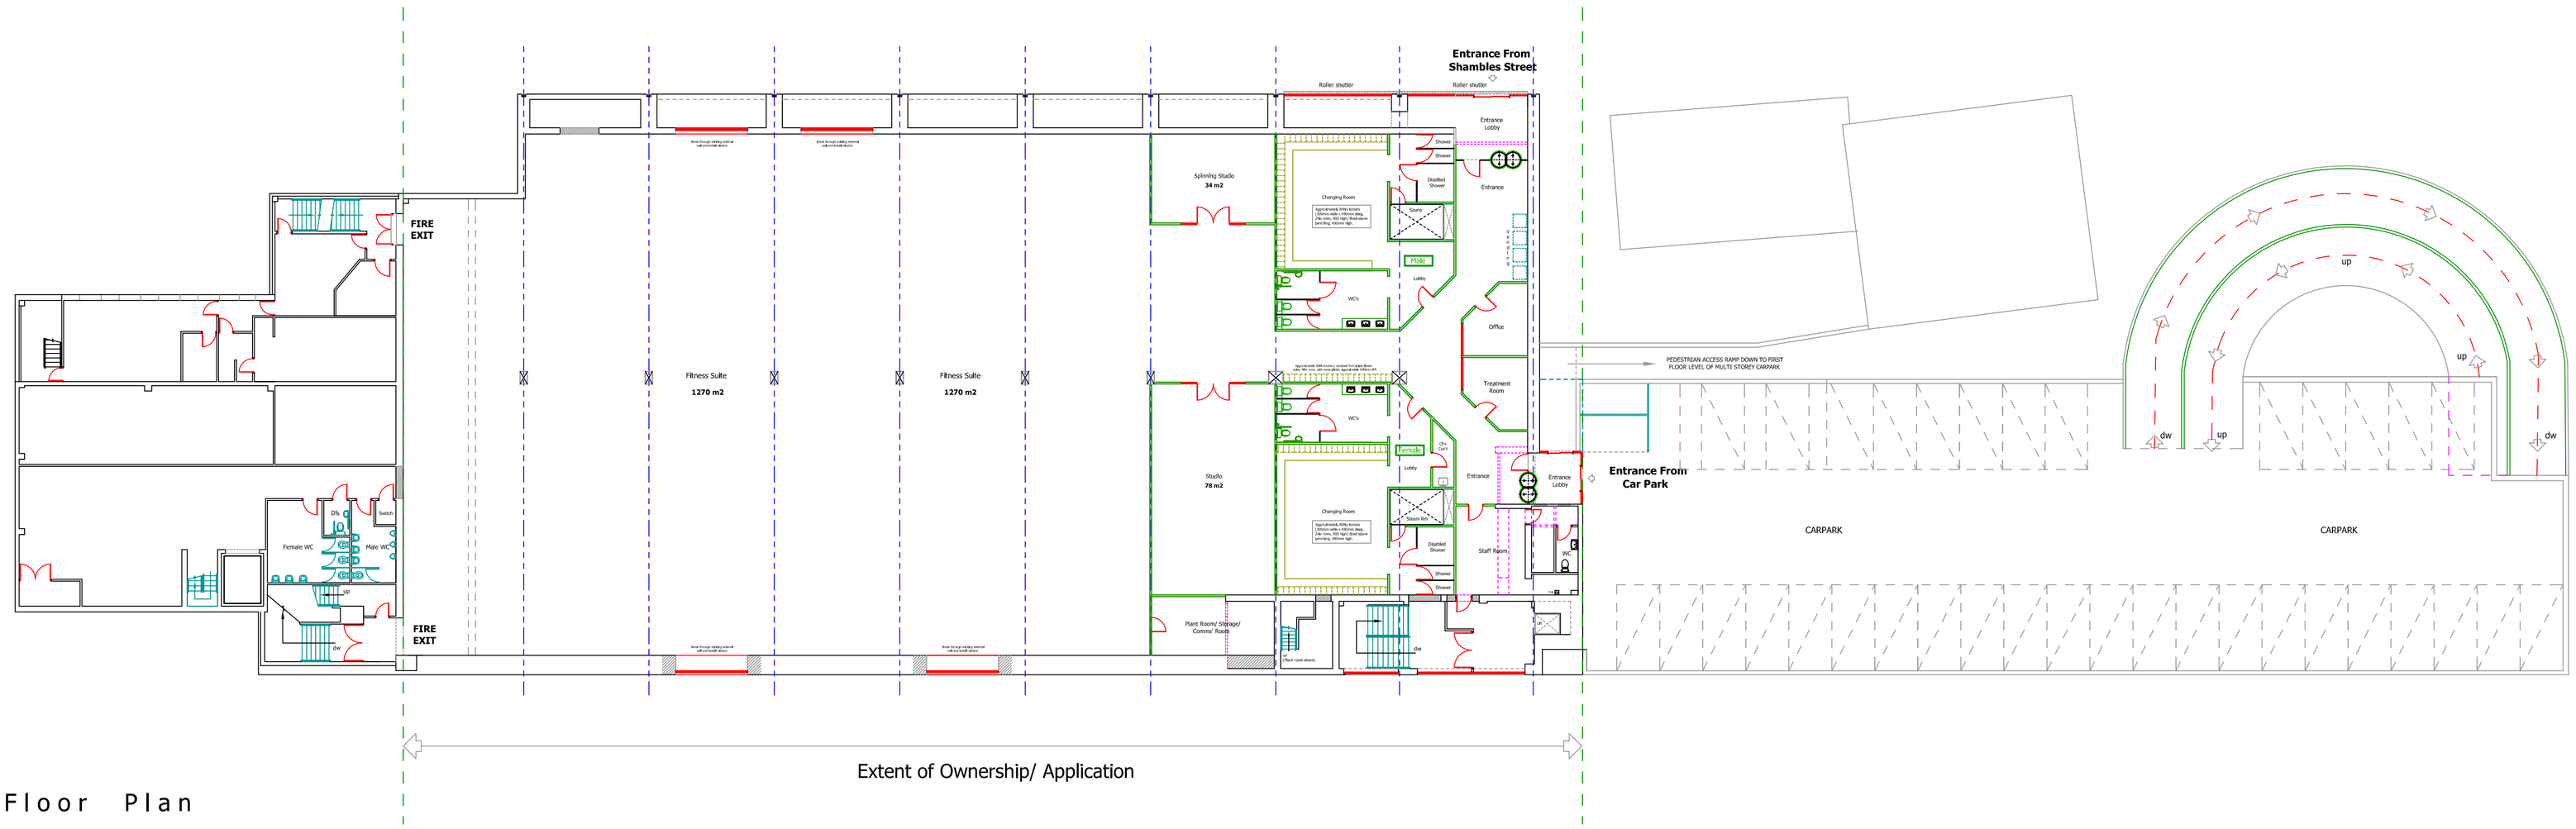


Floor Plan

PROPOSED

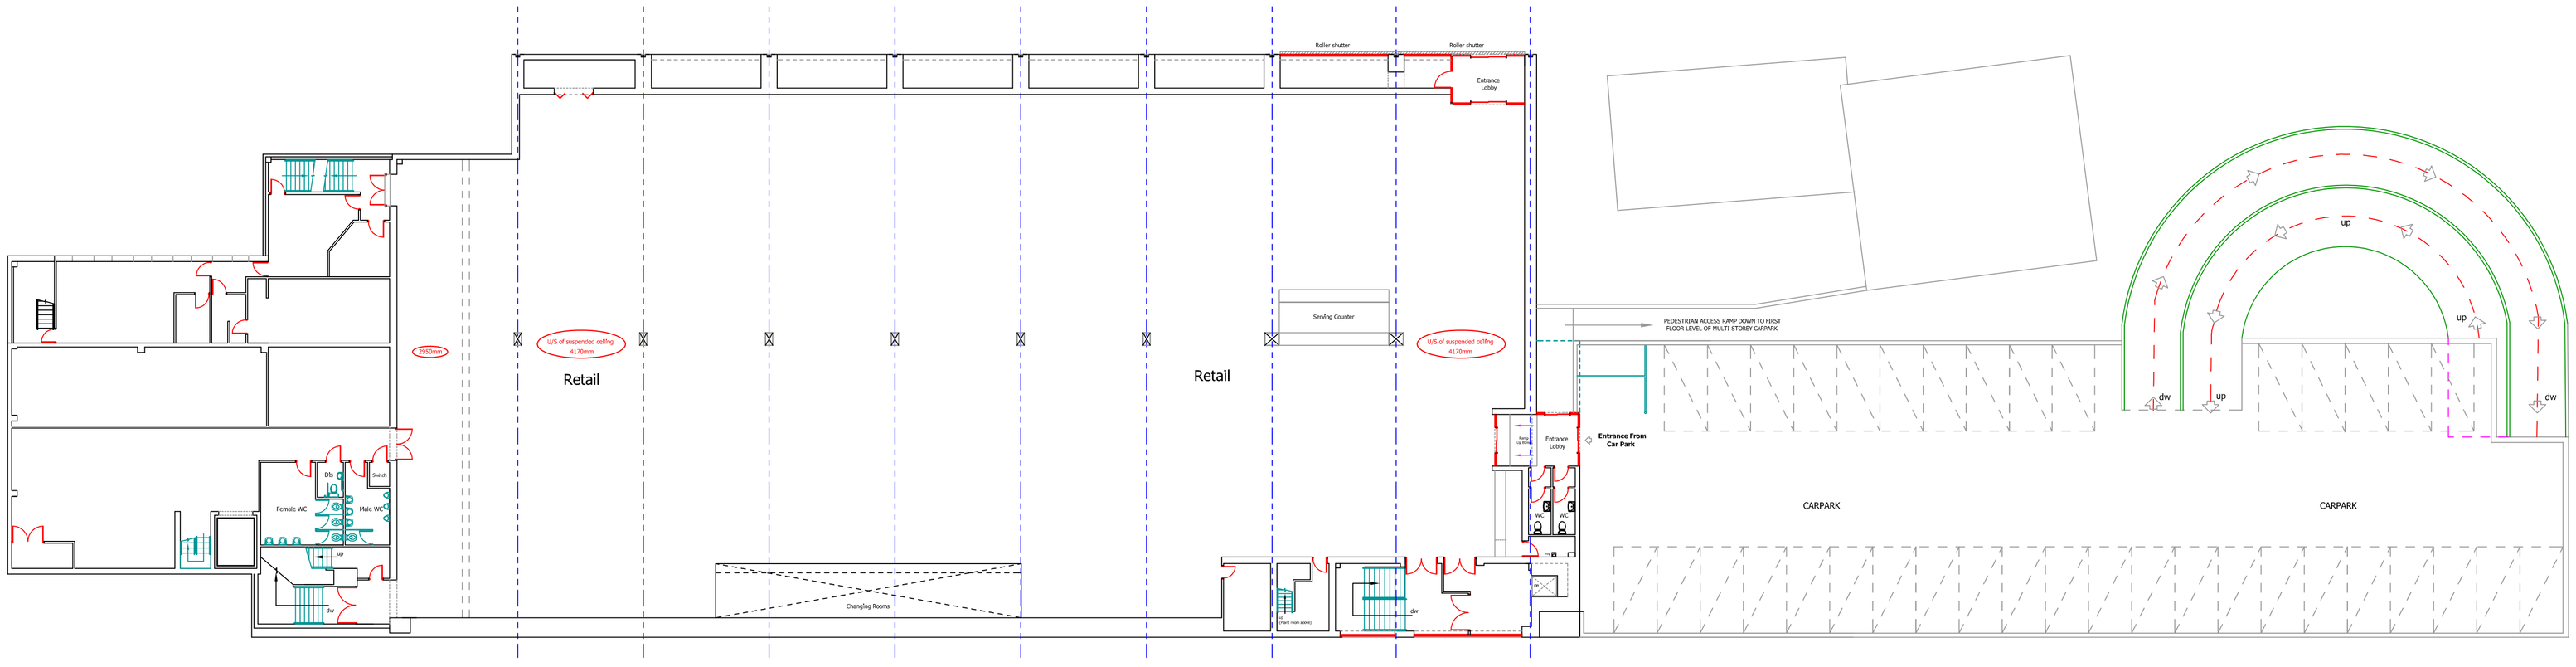

Floor Plan

EXISTING

John Taylor
Architects Ltd.
The Studio, 64 High West Road
Crook, Co. Durham, DL15 9NT
Tel/Fax: 01388 767124 / 01388 767010
E-mail: studio@jt-architects.co.uk

cllent
COMPETITION LINE (UK) LTD

drg.
EXISTING & PROPOSED SITE PLANS
Feasibility Study
Peel Parade
Barnsley

scale
1 : 200 @ A1

drg. no.
11 33 03