


DATUM 0.00

SECTION A-A SCALE 1:200


1:200 METRES 0 2 4 6 8 10

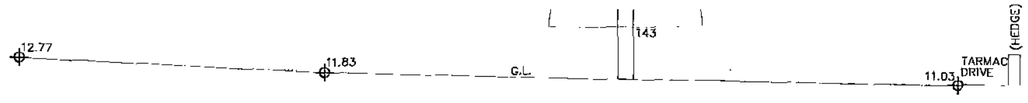

DATUM 0.00

SECTION B-B SCALE 1:200

1:200 METRES 0 2 4 6 8 10

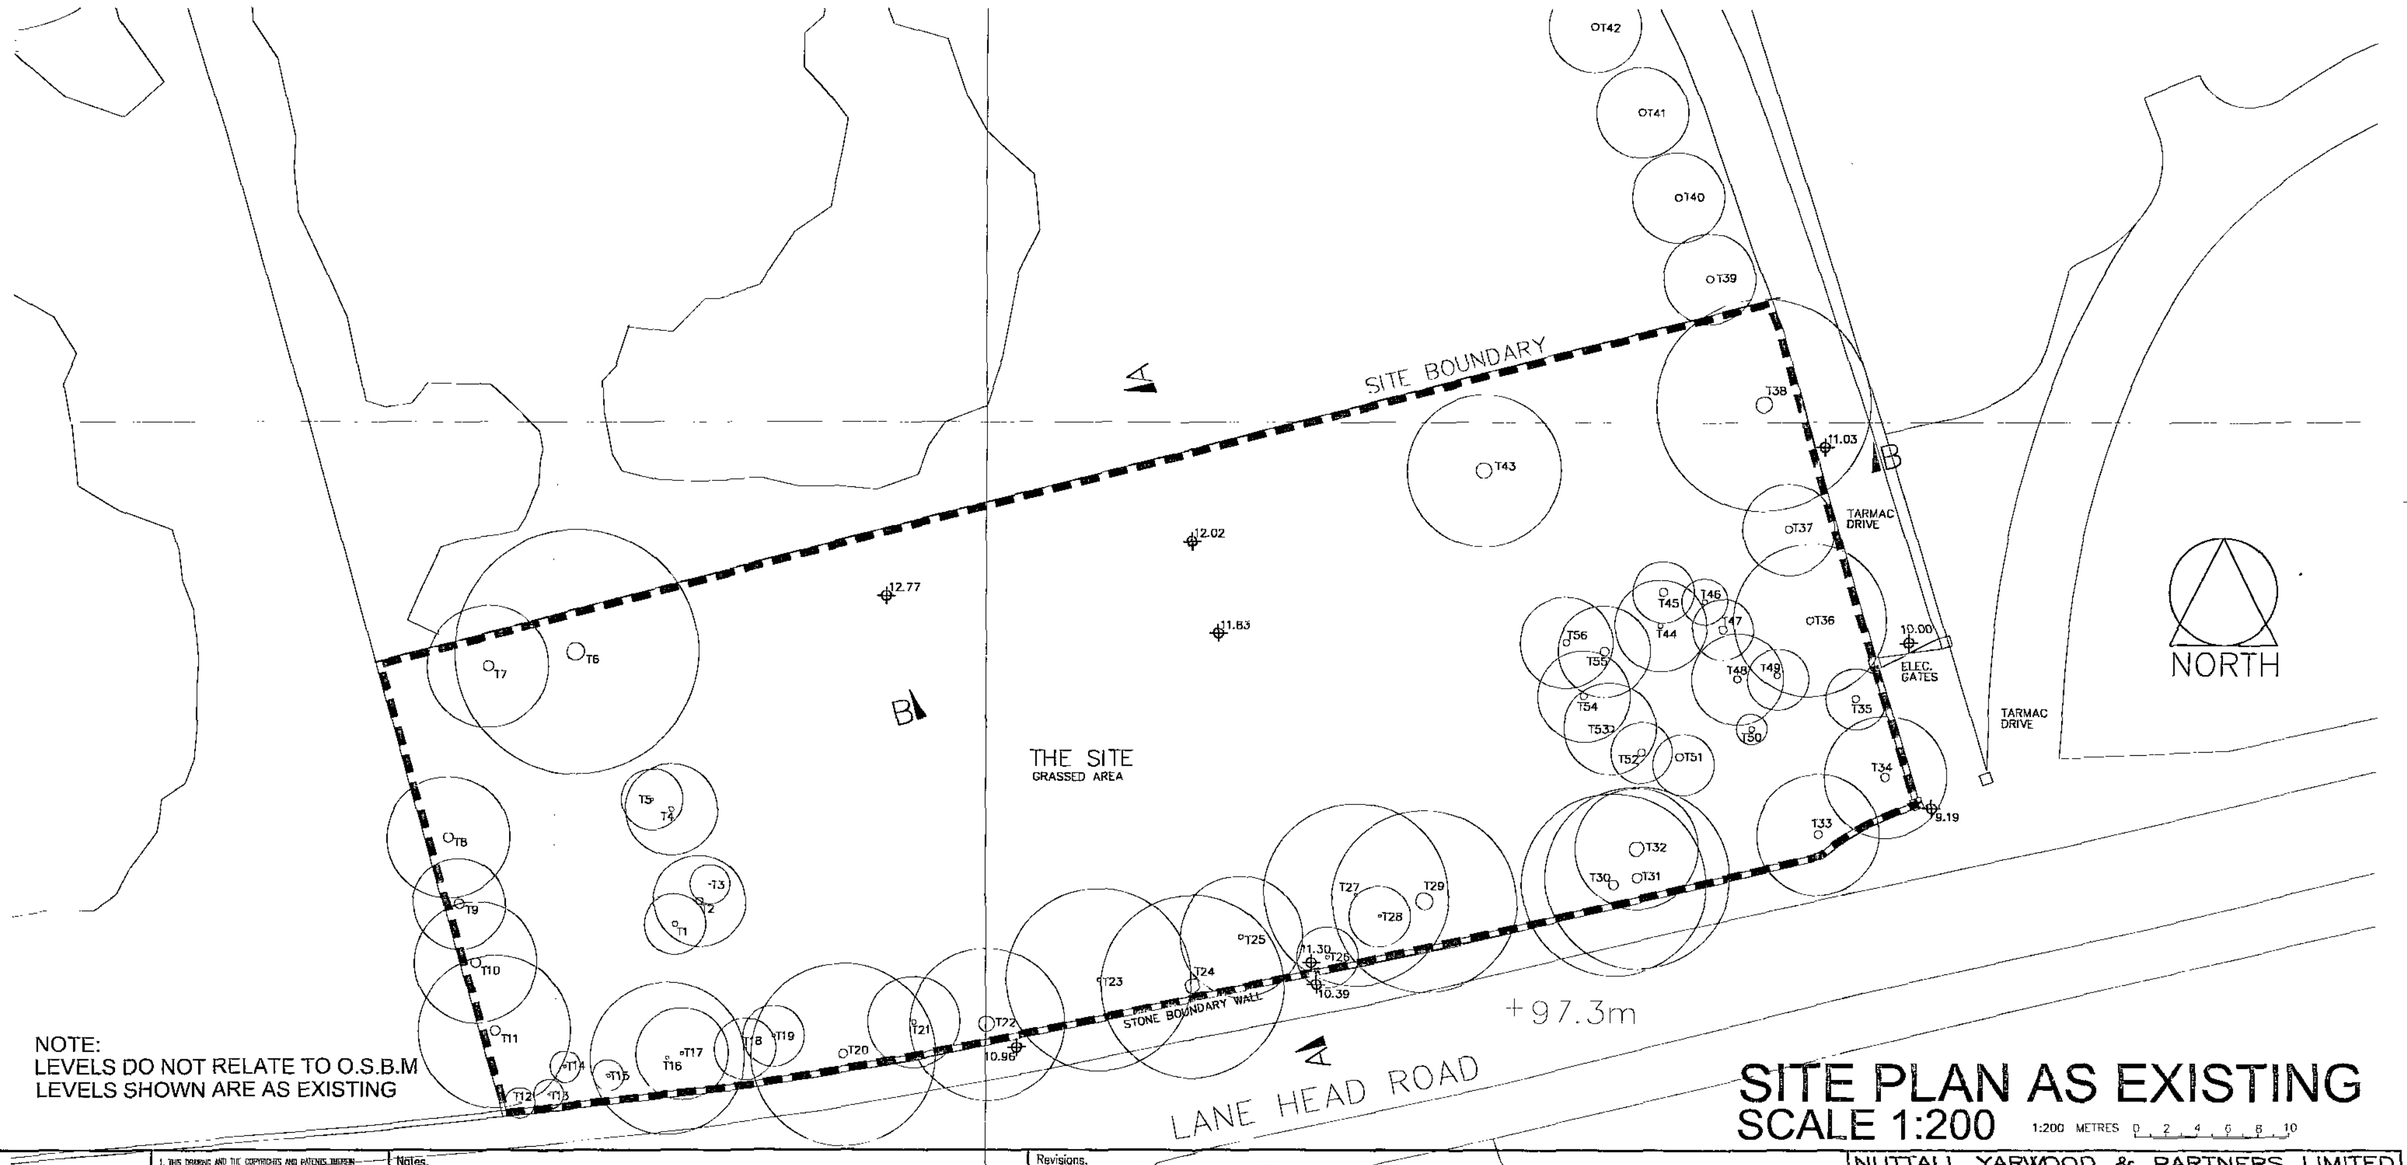

NOTE:
LEVELS DO NOT RELATE TO O.S.B.M
LEVELS SHOWN ARE AS EXISTING

SITE PLAN AS EXISTING
SCALE 1:200

1:200 METRES 0 2 4 6 8 10

ARCHITECTS
BARNSLEY BURTLEY-IN-WHARFEDALE

1. THIS DRAWING AND THE COPYRIGHTS AND PATENTS THEREIN ARE THE PROPERTY OF NUTTALL-YARWOOD & PARTNERS LIMITED REGISTERED IN ENGLAND AND WALES No. 4631338 AND MAY BE USED OR REPRODUCED ONLY UNDER CONTRACT.

2. CONTRACTORS AND SUB-CONTRACTORS MUST CHECK AND AGREE ALL DIMENSIONS BEFORE PREPARING SHOP DRAWINGS OR COMMENCING WORK ON SITE

3. CONTRACTORS ARE RESPONSIBLE FOR INFORMING THE ARCHITECT OF ANY DISCREPANCY DISCOVERED ON THIS DRAWING OR BETWEEN THIS DRAWING AND ANY OTHER RELATED DOCUMENT ISSUED UNDER THE STANDARD FORM OF CONTRACT IN RESPECT OF THE WORK.

4. WRITTEN DIMENSIONS ONLY ARE TO BE USED FROM THIS DRAWING. IF IN ANY DOUBT ASK FOR CLARIFICATION

Notes.

Revisions.


Date	Suffix	Description	Date	Suffix	Description

NUTTALL YARWOOD & PARTNERS LIMITED
CHARTERED ARCHITECTS
The Grove, High Street, Dodworth, Barnsley, S75 3RQ. Tel: 01226 208771 Fax: 01226 200989. E-mail: nyp.barnsley@btconnect.com
120 Main Street, Burley-in Wharfedale, LS29 7JX. Tel: 01943 864441 Fax: 01943 862300 E-mail: nyp.burley@btconnect.com


Project.	PROPOSED DEVELOPMENT SOMERLEES, CAWTHORNE	Client.	MR C. HARRISON
Drawing Title.	SITE PLAN AND TREE SURVEY AS EXISTING	Date. NOVEMBER 2012	Scale. 1:200 @ A1
		Ref. 43/35	Dwg. No. 01 Rev.




FRONT ELEVATION 1:100

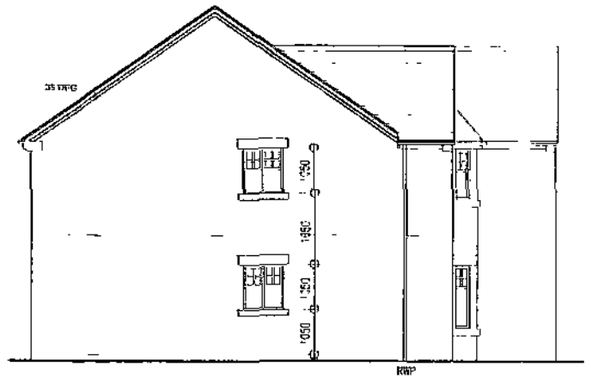

SIDE ELEVATION 2 1:100

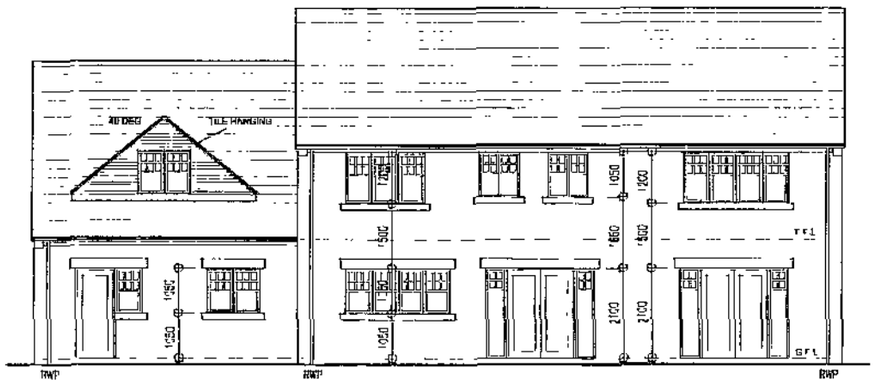

REAR ELEVATION 1:100

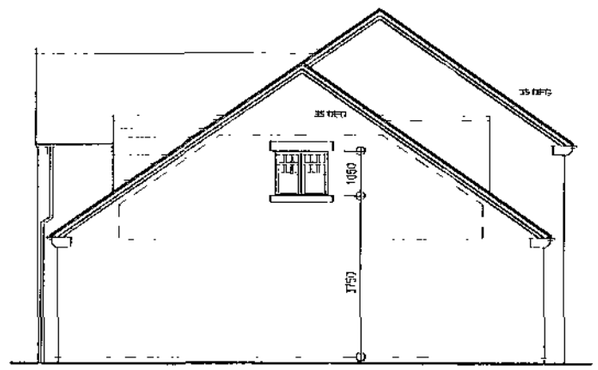


SIDE ELEVATION 1 1:100

MATERIALS:


EXTERNAL WALLS/HEADS/CILLS:
NATURAL STONE

ROOF TILES:
DENBY DALE CAST PRODUCTS
ARTIFICIAL STONE SLATES.

1:100 METRES 0 1 2 3 4 5

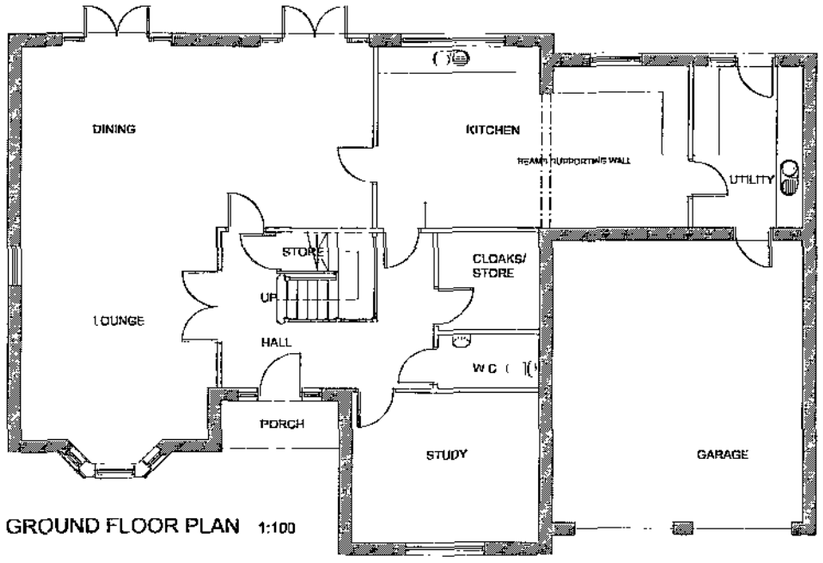

GROUND FLOOR PLAN 1:100

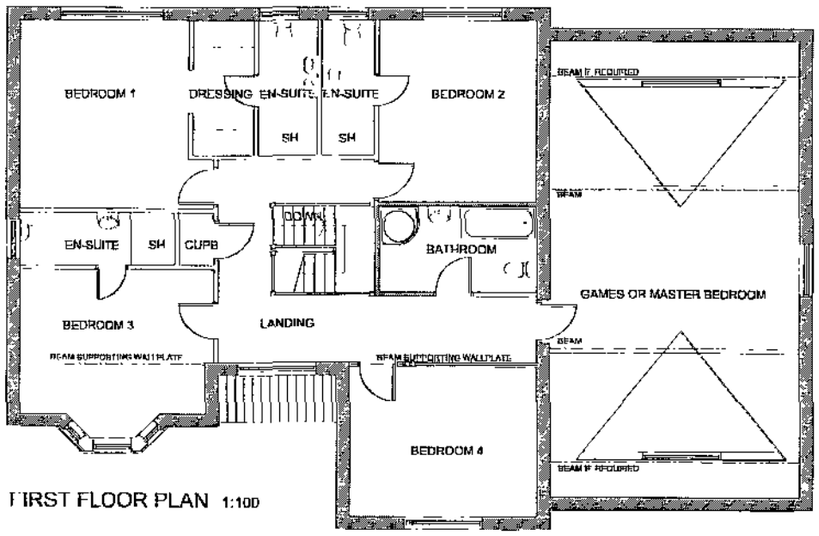

FIRST FLOOR PLAN 1:100

1:100 METRES 0 1 2 3 4 5

ARCHITECTS
HARROGATE LEEDS BRADFORD

1. THIS DRAWING AND THE COPYRIGHTS AND RIGHTS THEREIN ARE THE PROPERTY OF NUTTALL YARWOOD & PARTNERS LIMITED AND MUST NOT BE USED OR REPRODUCED WITHOUT CONSENT.
2. CONTRACTORS AND SUB-CONTRACTORS MUST CHECK AND AGREE ALL DIMENSIONS BEFORE PREPARING SHOP DRAWINGS OR COMMENCING WORK ON SITE.
3. CONTRACTORS ARE RESPONSIBLE FOR REPORTING TO THE ARCHITECT ANY DISCREPANCY DISCOVERED ON THIS DRAWING OR BETWEEN THIS DRAWING AND ANY OTHER RELATED DOCUMENT ISSUED UNDER THE TENDERED TERMS OF CONTRACT IN RESPECT OF THE WORK.
4. WRITTEN DIMENSIONS ONLY ARE TO BE USED FROM THIS DRAWING IF IN ANY DOUBT ASK FOR CLARIFICATION.

Notes.

Revisions

Date	Suffix	Description	Date	Suffix	Description


NUTTALL YARWOOD & PARTNERS LIMITED
CHARTERED ARCHITECTS
The Grove, High Street, Cudworth, Barnsley, S75 3RB. Tel 01226 206721 Fax 01226 206059 e-mail: npp.barnsley@btinternet.com
13 Victoria Street, Batley-in-Wakefield, WF17 5DE. Tel 01943 881447 Fax 01943 882300 e-mail: npp.wakefield@btinternet.com

Project. PROPOSED DEVELOPMENT SOMERLEES, CAWTHORNE		Client. MR C. HARRISON	
Drawing Title. FLOOR PLANS AND ELEVATIONS AS PROPOSED		Date. NOVEMBER 2012	Scale. 1:100 @ A2
		Ref. 43/35	Dwg. No. 02 Rev.




SECTION A-A SCALE 1:200

1:200 METRES 0 2 4 6 8 10

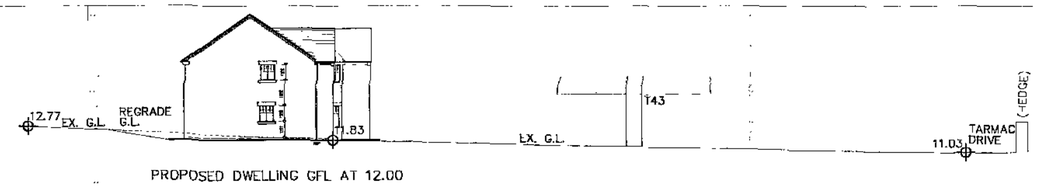

SECTION B-B SCALE 1:200

1:200 METRES 0 2 4 6 8 10

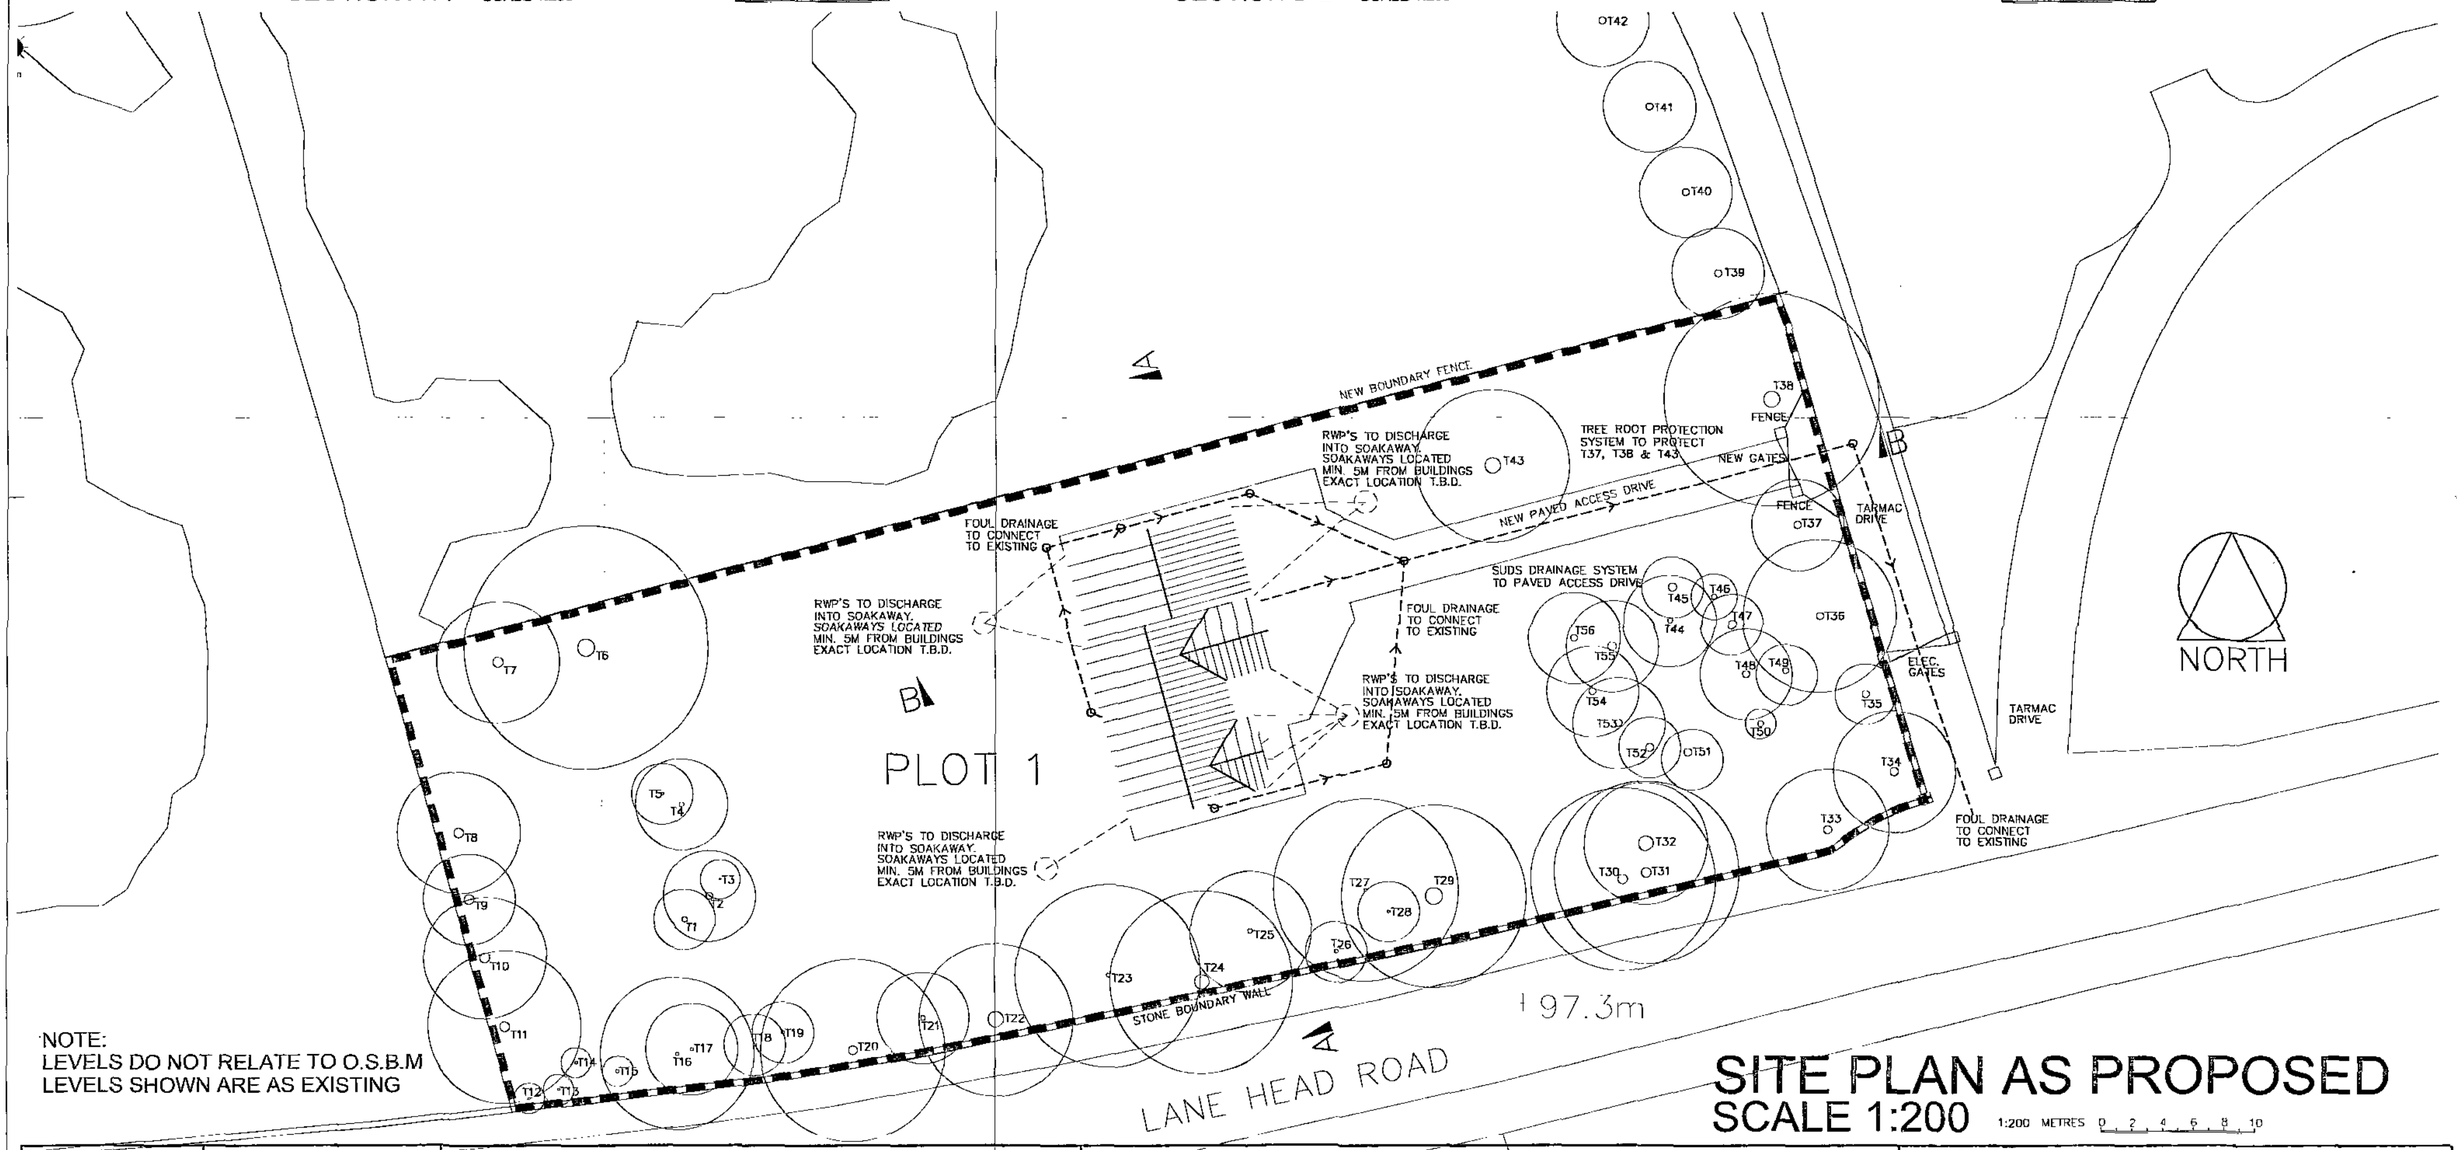

NOTE:
LEVELS DO NOT RELATE TO O.S.B.M
LEVELS SHOWN ARE AS EXISTING

SITE PLAN AS PROPOSED
SCALE 1:200

1:200 METRES 0 2 4 6 8 10

ARCHITECTS
BARNSLEY BURGLEY-IN-WHARFEDALE

1. THIS DRAWING AND THE COPYRIGHTS AND PATENTS THEREIN ARE THE PROPERTY OF NUTTALL YARWOOD & PARTNERS LIMITED REGISTERED IN ENGLAND AND WALES No. 4631330 AND MAY BE USED OR REPRODUCED ONLY UNDER CONTRACT.

2. CONTRACTORS AND SUB-CONTRACTORS MUST CHECK AND AGREE ALL DIMENSIONS BEFORE PREPARING SHOP DRAWINGS OR COMMENCING WORK ON SITE.

3. CONTRACTORS ARE RESPONSIBLE FOR INFORMING THE ARCHITECT OF ANY DISCREPANCY DISCOVERED ON THIS DRAWING OR BETWEEN THIS DRAWING AND ANY OTHER RELATED DOCUMENT ISSUED UNDER THE STANDARD FORM OF CONTRACT IN RESPECT OF THE WORK.

4. FIGURED DIMENSIONS ONLY ARE TO BE USED FROM THIS DRAWING. IF IN ANY DOUBT ASK FOR CLARIFICATION.


Notes.

Revisions.

Date	Suffix	Description	Date	Suffix	Description


NUTTALL YARWOOD & PARTNERS LIMITED
CHARTERED ARCHITECTS
The Grove, High Street, Dodworth, Barnsley, S75 3RQ. Tel: 01226 206771 Fax: 01226 200989. E-mail: nyp.barnsley@btconnect.com
120 Main Street, Burley-in-Wharfedale, LS29 7JX. Tel: 01943 864441. Fax: 01943 867300. E-mail: nyp.bradford@btconnect.com

Project. PROPOSED DEVELOPMENT SOMERLEES, CAWTHORNE		Client. MR C. HARRISON	
Drawing Title. SITE PLAN AS PROPOSED		Date. NOVEMBER 2012	Scale. 1:200 @ A1
		Ref. 43/35	Dwg. No. 03 Rev.

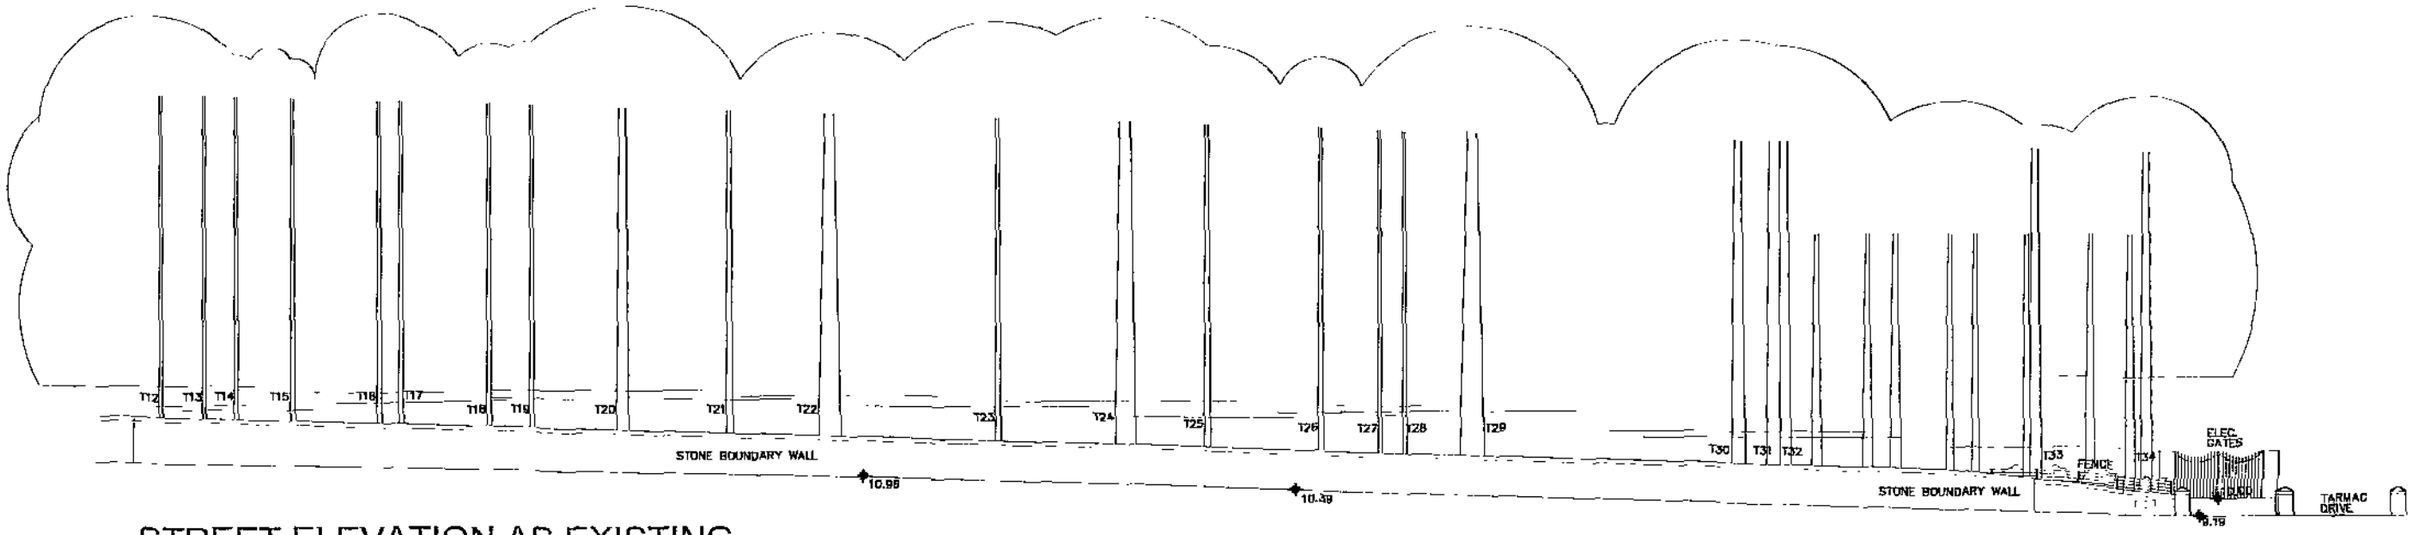

STREET ELEVATION AS EXISTING FROM LANE HEAD ROAD SCALE 1:200

1:200 METRES 0 2 4 6 8 10

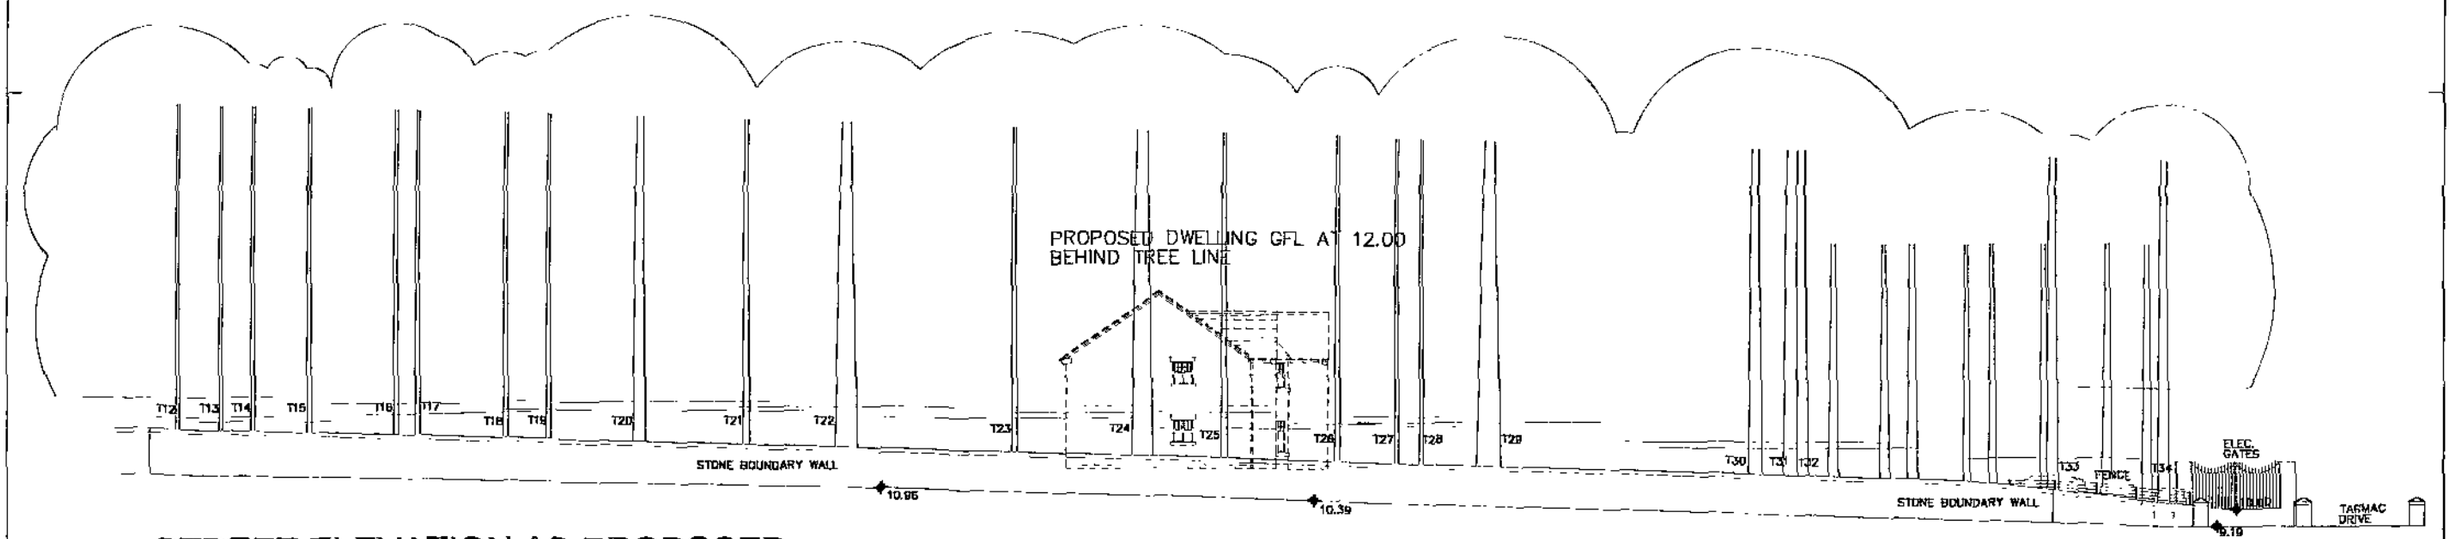

STREET ELEVATION AS PROPOSED FROM LANE HEAD ROAD SCALE 1:200

1:200 METRES 0 2 4 6 8 10

NOTE:
LEVELS DO NOT RELATE TO O.S.B.M
LEVELS SHOWN ARE AS EXISTING

ARCHITECTS

1. THIS DRAWING AND THE COPYRIGHTS AND PATENTS THEREIN ARE THE PROPERTY OF NUTTALL YARWOOD & PARTNERS LIMITED REGISTERED IN ENGLAND AND WALES No. 4631306 AND MAY BE USED OR REPRODUCED ONLY UNDER CONTRACT

2. CONTRACTORS AND SUB-CONTRACTORS MUST CHECK AND AGREE ALL DIMENSIONS BEFORE PREPARING SHOP DRAWINGS OR COMMENCING WORK ON SITE

3. CONTRACTORS ARE RESPONSIBLE FOR INFORMING THE ARCHITECT OF ANY DISCREPANCIES DISCOVERED ON THIS DRAWING OR BETWEEN THIS DRAWING AND ANY OTHER RELATED DOCUMENT ISSUED UNDER THE STANDARD FORM OF CONTRACT IN RESPECT OF THE WORK.

4. WRITTEN DIMENSIONS ONLY ARE TO BE USED FROM THIS DRAWING. IF IN ANY DOUBT ASK FOR CLARIFICATION.

Notes.

Revisions.					
Date	Suffix	Description	Date	Suffix	Description

NUTTALL YARWOOD & PARTNERS LIMITED
CHARTERED ARCHITECTS
18 The Drive, High Street, Dodworth, Barnsley, S75 3RQ. Tel: 01226 200771 Fax: 01226 200958 e-mail: nyp.barnsley@btconnect.com
120 Main Street, Otley-in-Wharfedale, LS21 1QL. Tel: 01943 852900 Fax: 01943 852300 e-mail: nyp.otley@btinternet.com

Project. PROPOSED DEVELOPMENT SOMERLEES, CAWTHORNE		Client. MR C. HARRISON	
Drawing Title. STREET ELEVATION AS EXISTING & AS PROPOSED FROM LANE HEAD ROAD		Date. NOVEMBER 2012	Scale. 1:200 @ A2
		Ref. 43/35	Dwg. No. 04 Rev.